



RESIDENTIAL ELEVATION

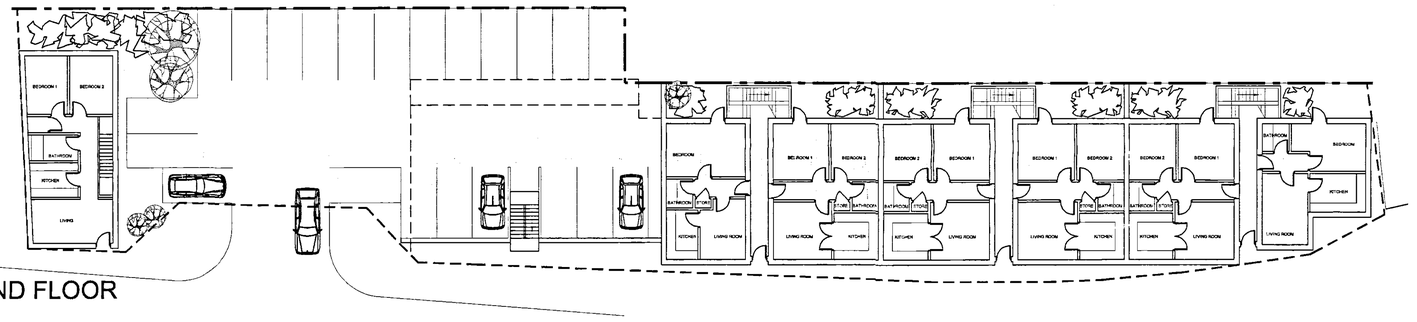

GROUND FLOOR

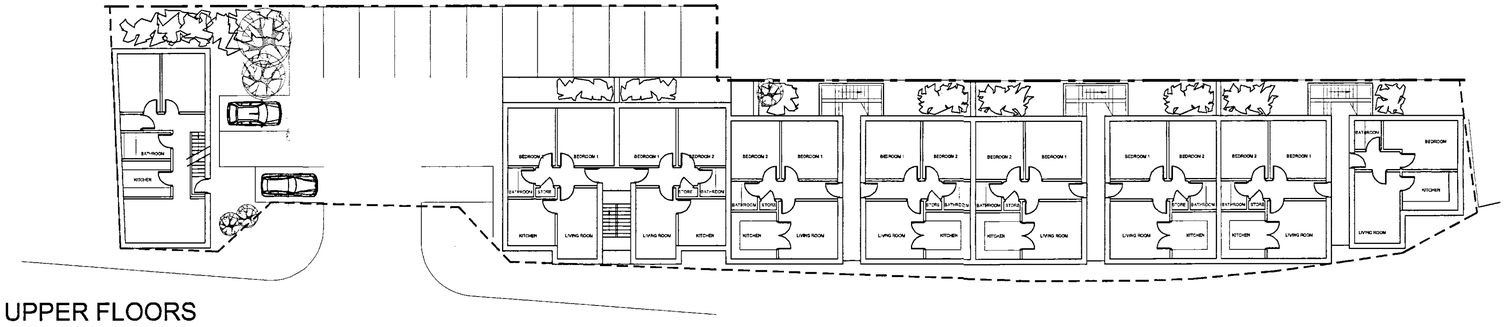

UPPER FLOORS

SCHEDULE OF AREAS

Site Area	1.1Ha 2.7 Acres
Residential	
2 bed units	20No
1 bed units	3No
Car Parking	22 spaces

Planning Development
16 FEB 2004
Ref 0203/04

ALL SUBJECT TO SURVEY AND STATUTORY APPROVALS

BRIDE HALL

Revisions

DRAFT PLANNING

CHETWOOD associates
12 - 13 Clerkenwell Green London EC1R 0QJ
Tel: (0207) 490 2400 Fax: (0207) 250 1916

Project Job Number 1851

SPALDING

Drawing Title Drawing Size A1

Proposed Residential
Plans and Elevations

Drawn SB	Date 26/09/03	Scale 1:200	Cadfile 1851/planning
Reviewed by SB	Drawing No. 1851 PL 201		Rev. -

Note:
Contractors must verify all dimensions on site before commencing any work or shop drawings. This drawing is not to be scaled. Used figured dimensions only.
IF IN DOUBT, ASK