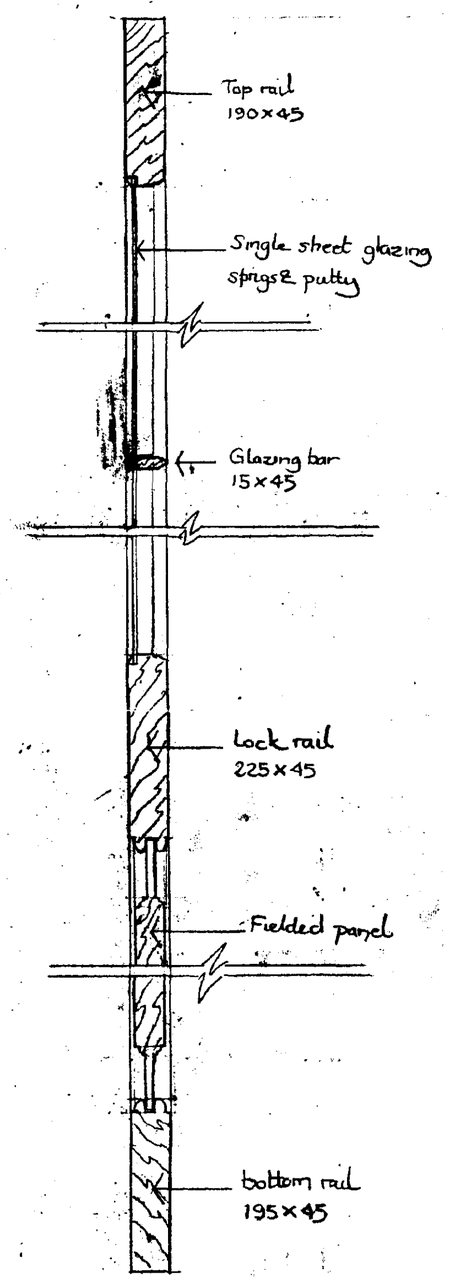

SECTION 1-1
1:5

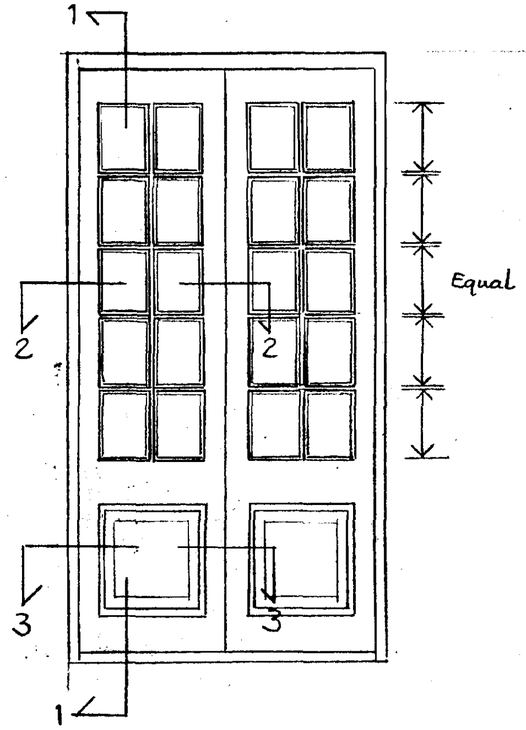

DOOR ELEVATION
1:20

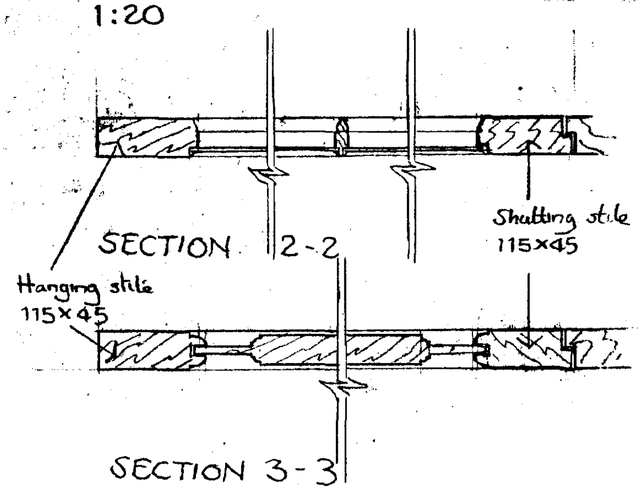

SECTION 2-2

SECTION 3-3

1:5

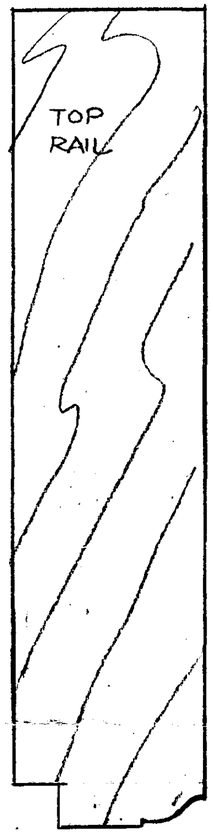

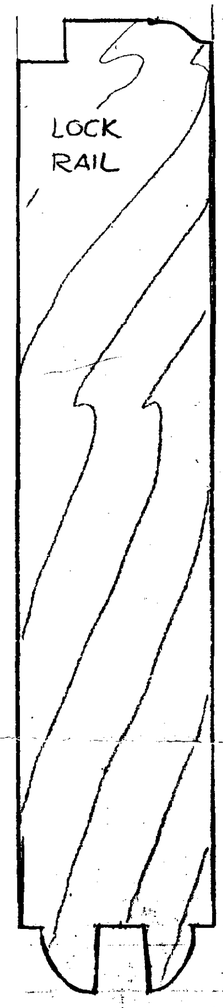

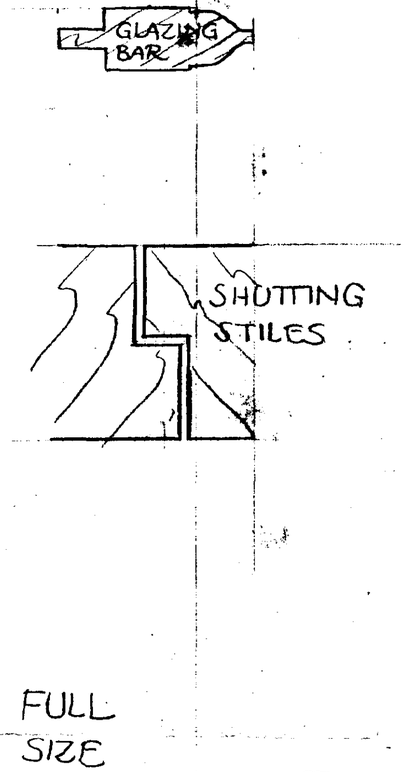

FULL
SIZE

DOOR DETAIL (2660x1400)

- Frame size and ironmongery to be determined
- This is not a working drawing

SHDC
Planning & Development
20 FEB 2002
Ref 0205/02

SOUTH HOLLAND DISTRICT COUNCIL
Council Offices, Priory Road
Spalding, Lincolnshire PE11 2XE
Telephone (01775) 761 161

PROJECT
AYSCOUGHEE HALL
Resource Room Doors
Proposed Detail

DATE	No	AMENDMENTS

DATE	SCALE
Nov '01	1:20/1:5/F.S

DRAWN	JOB No	DRAWING No
	328/16	3

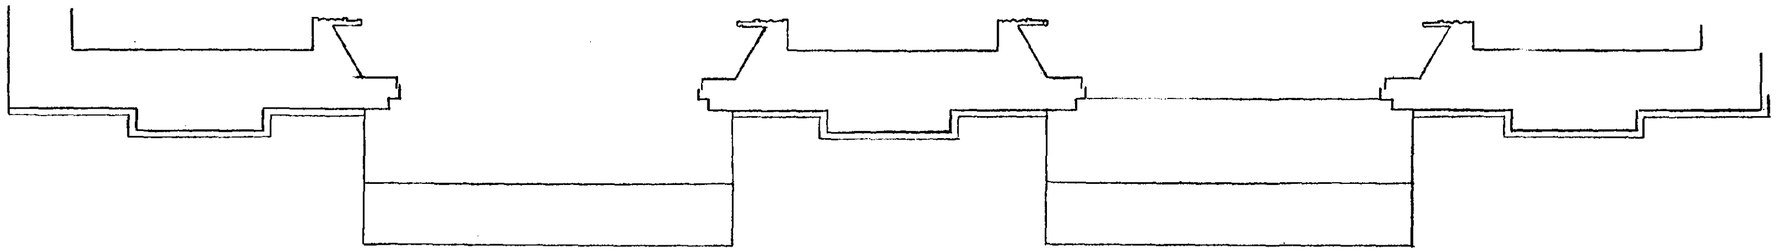

PLAN

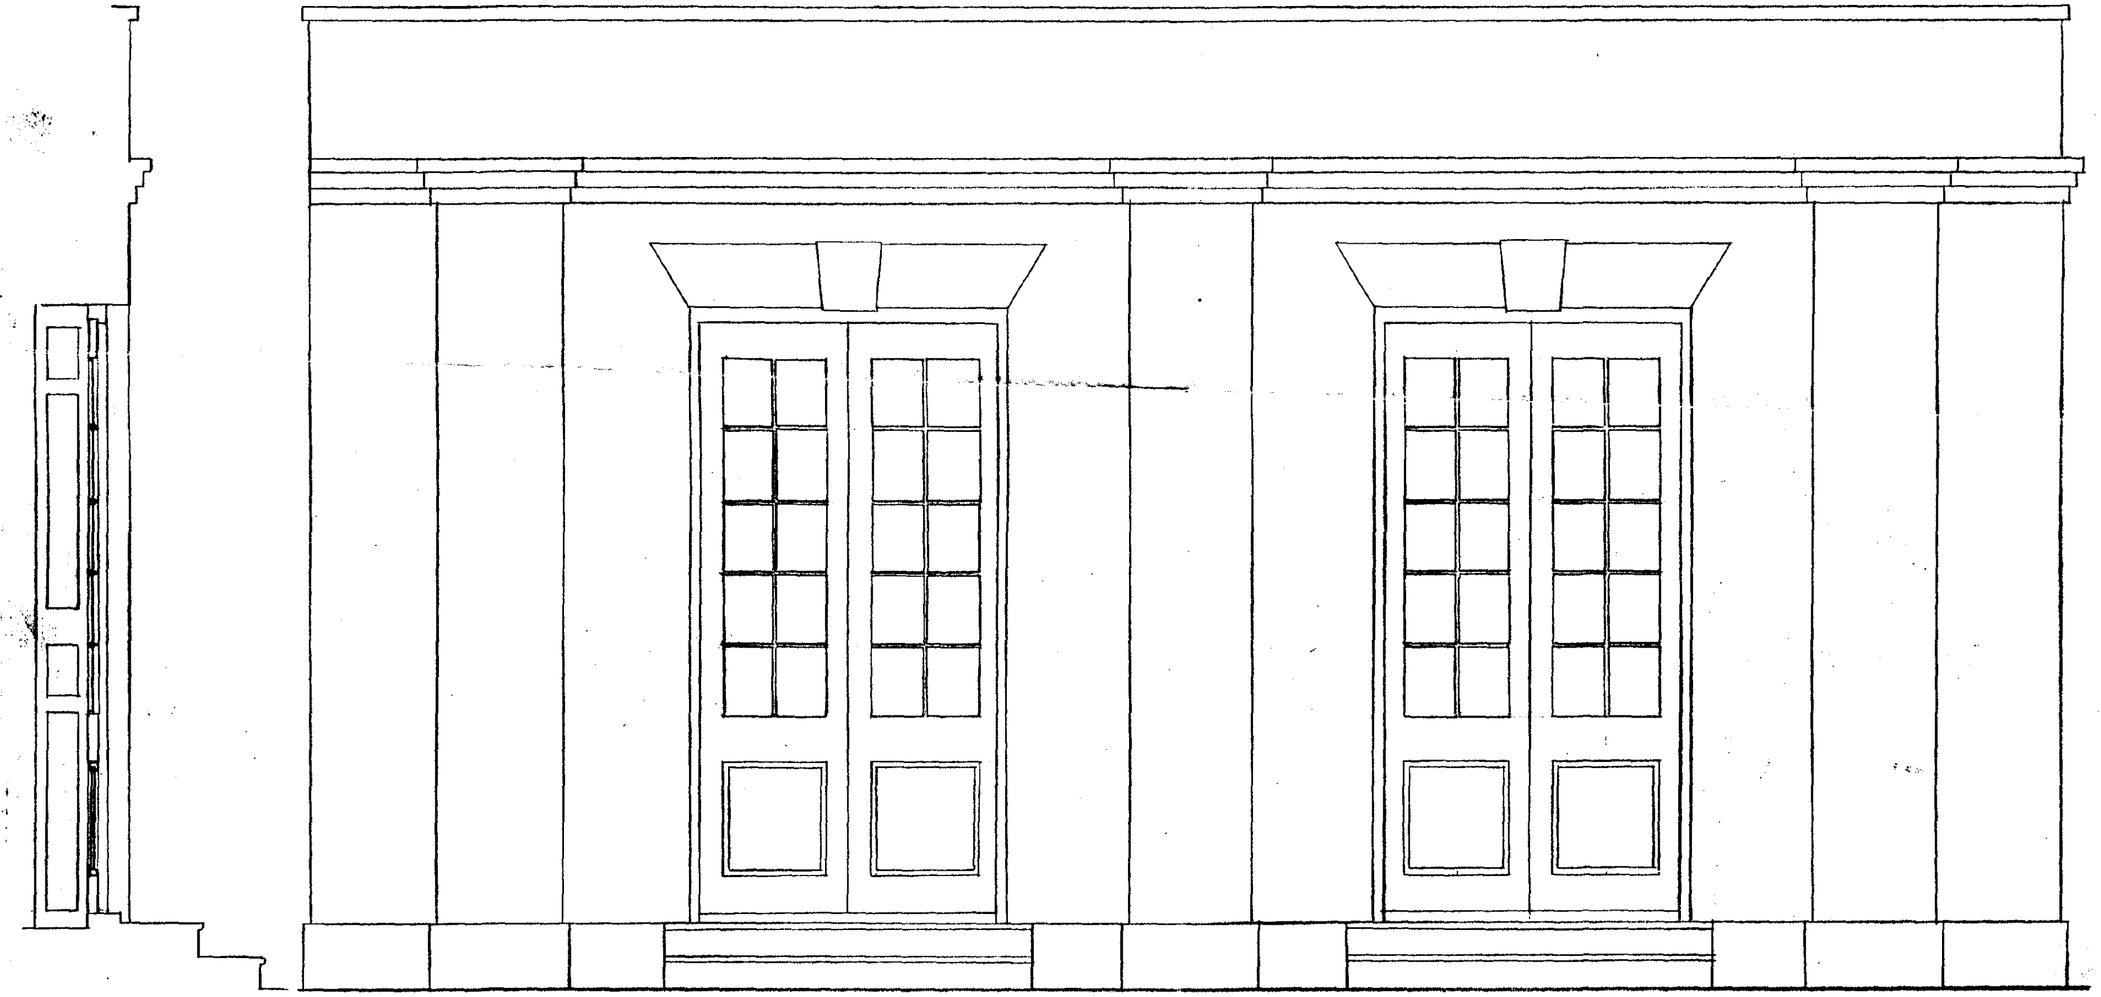

SECTION

ELEVATION

This is not a working drawing

SHDC
Planning & Development
20 FEB 2002
Ref 0205/02

Council Offices, Priory Road
Spalding, Lincolnshire PE11 2XE
Telephone (01775) 761 161

SOUTH HOLLAND DISTRICT COUNCIL

PROJECT

AYSCOUGHEE HALL
Resource Room Doors
Proposed

DATE	No	AMENDMENTS

DATE	SCALE
Oct '01	1:20

DRAWN	JOB No	DRAWING No
	328/16/	2

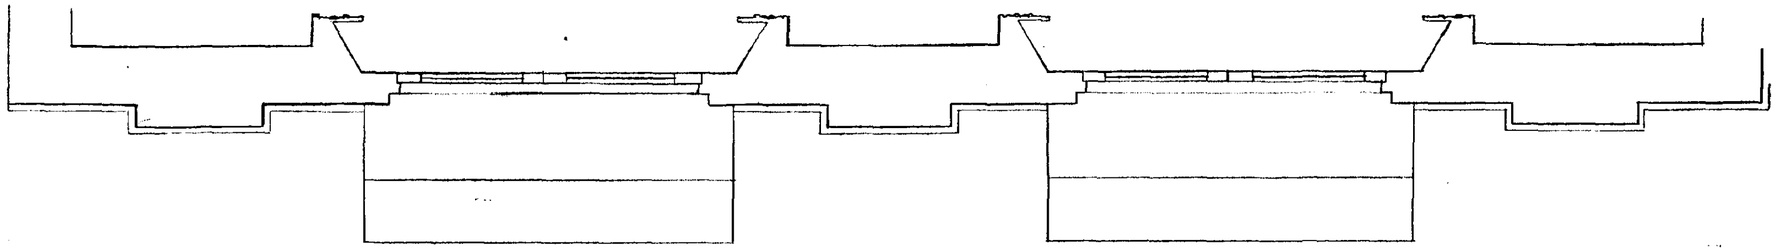

PLAN

SECTION

ELEVATION

SHDC
Planning & Development
20 FEB 2002
Ref 0205/02

SOUTH HOLLAND DISTRICT COUNCIL
Council Offices, Priory Road
Spalding, Lincolnshire PE11 2XE
Telephone (01775) 761 161

PROJECT
AYSCOUGHEE HALL Resource Room Doors Existing

DATE	No	AMENDMENTS

DATE	SCALE
Oct '01	1:20

DRAWN	JOB No	DRAWING No
	328/16	1