


SPALDING

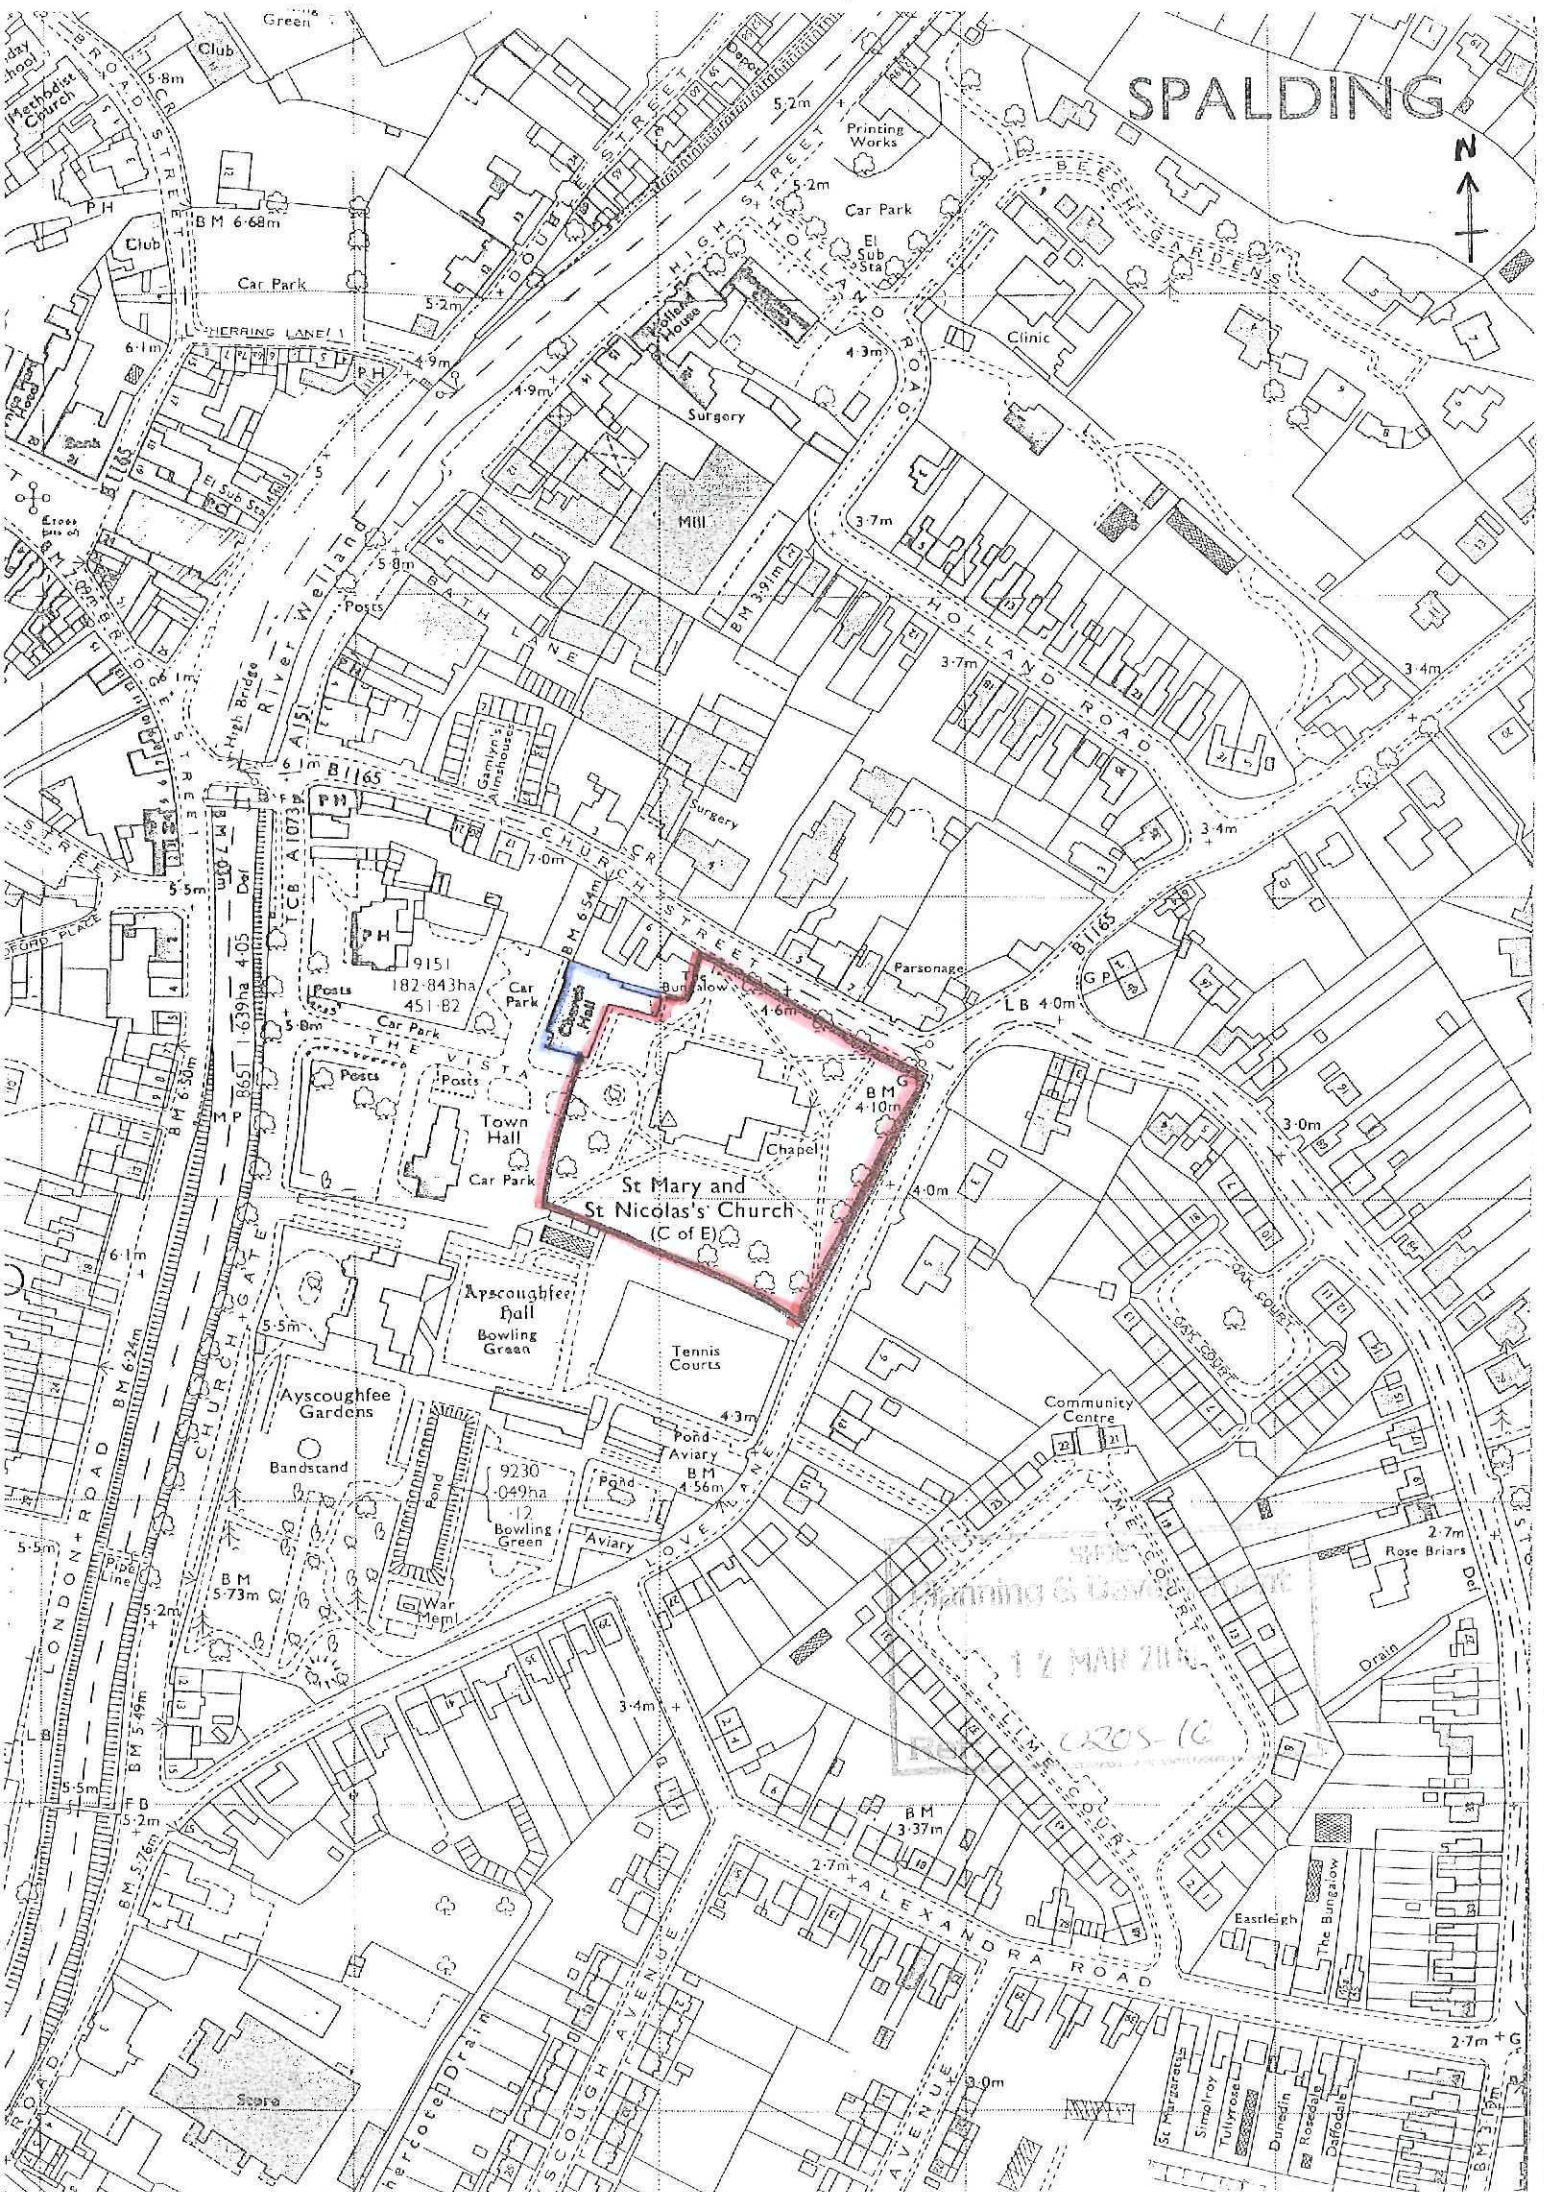

Legend

BLOCK PLAN
INDICATING
LENGTH OF
DAMAGED WALK (H)



SHDC
Planning & Development

12 MAR 2010

Ref. 0205-16

0 17 34 51 m.



© Crown Copyright. All rights reserved. 100026380, 2008.