


Proposed: Built up white letters with white illuminated faces mounted to existing fascia painted blue.

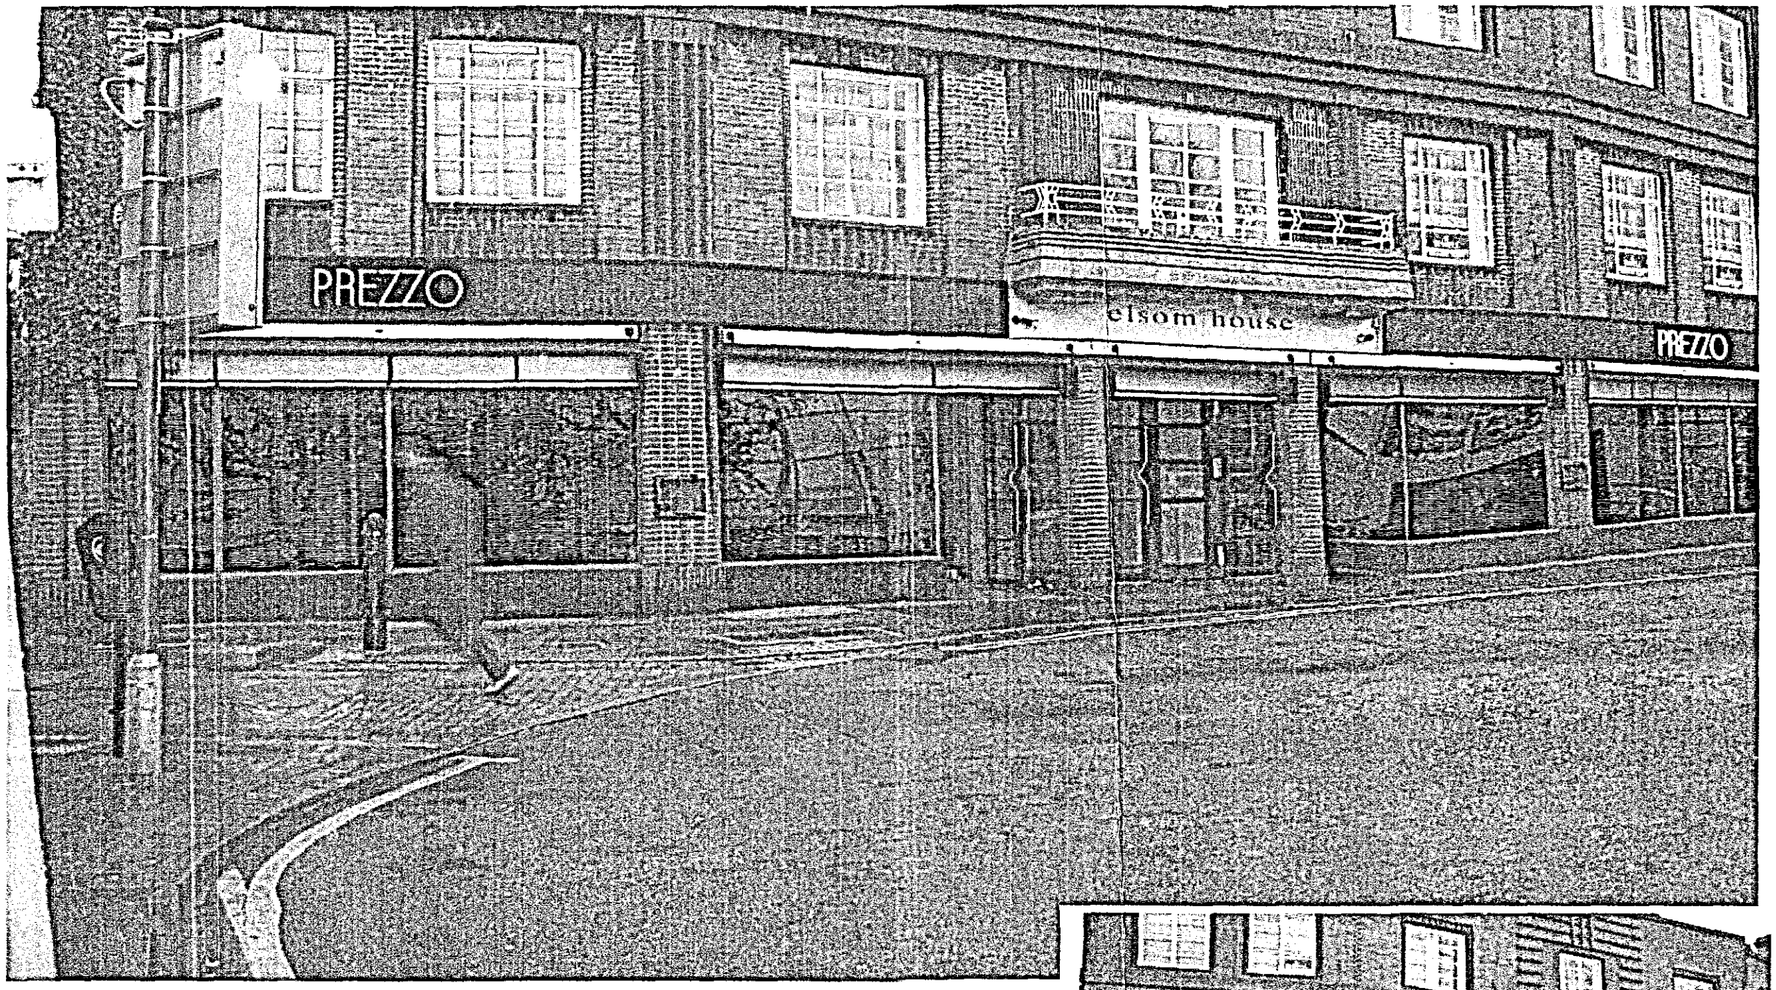

Existing

Revisions

SHDC
Planning & Development
- 5 MAR 2008
Ref: 0206/08

AMENDED PLAN
Ref. A1

DETERMINED PLAN

www.technicalsigns.co.uk

Drawn by	Rob
Project	Prezzo Spalding
Date	28.2.08
Revision	E

This drawing is the property of Technical Signs and must not be reproduced in part or in full without prior consent from Technical Signs