
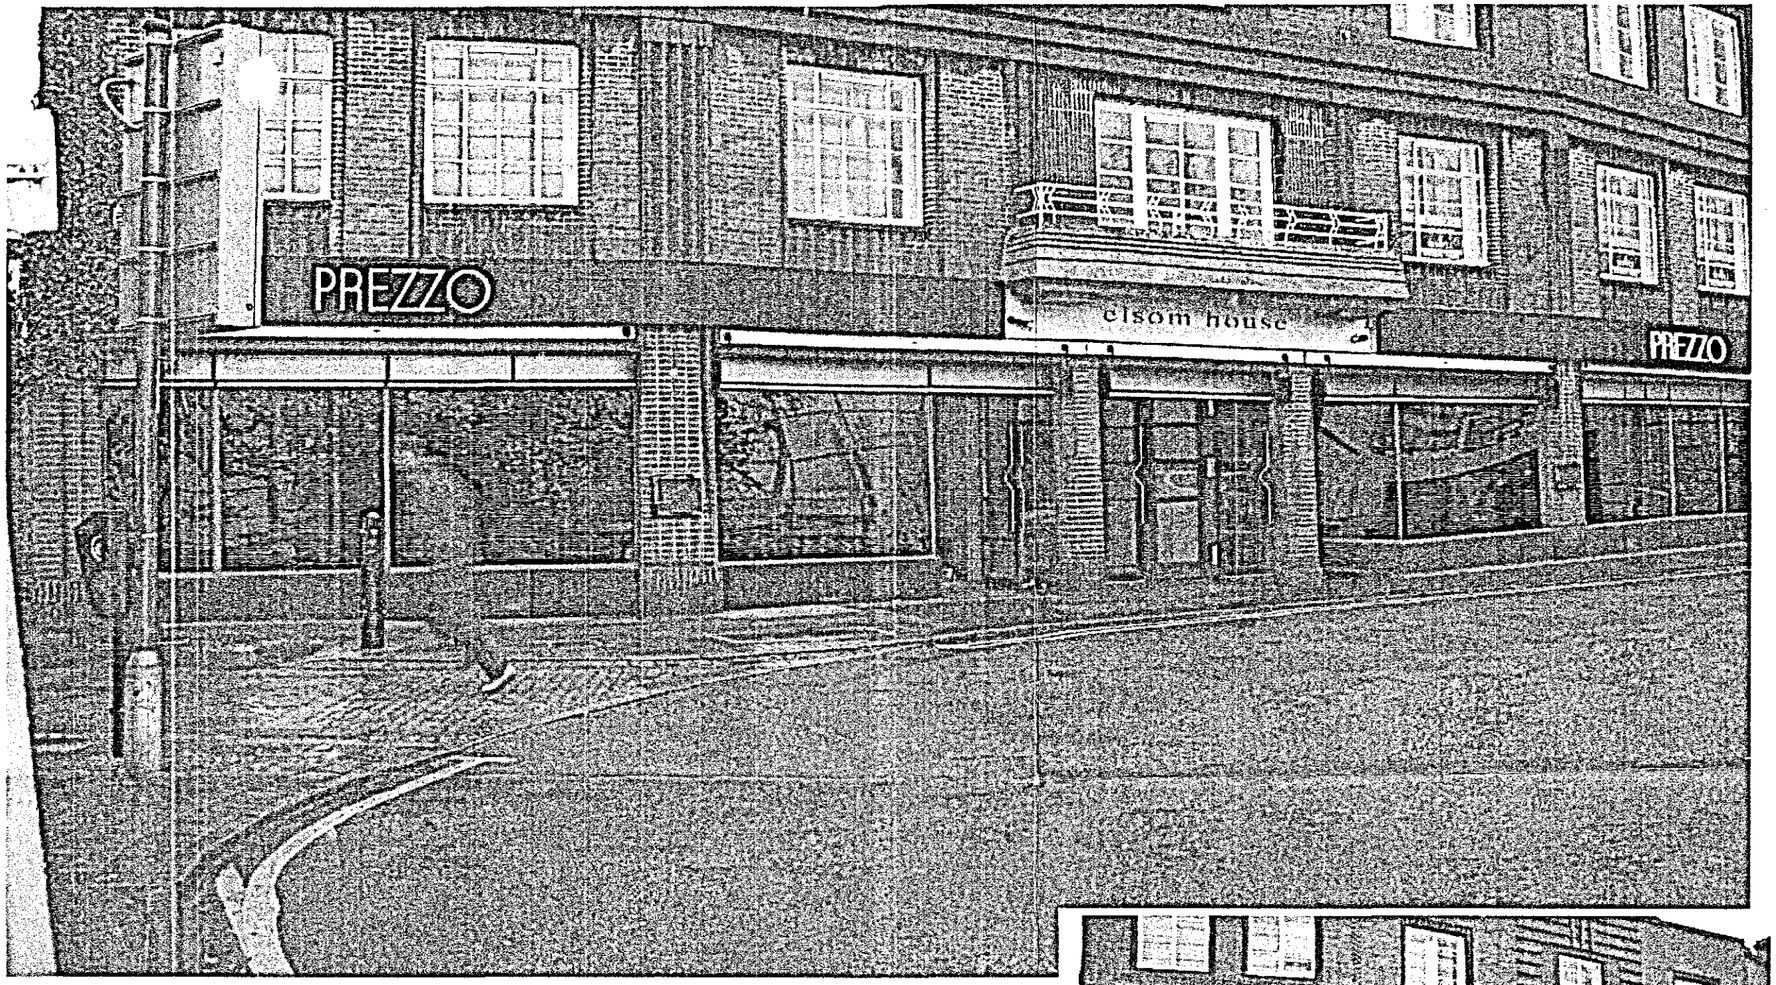


Proposed

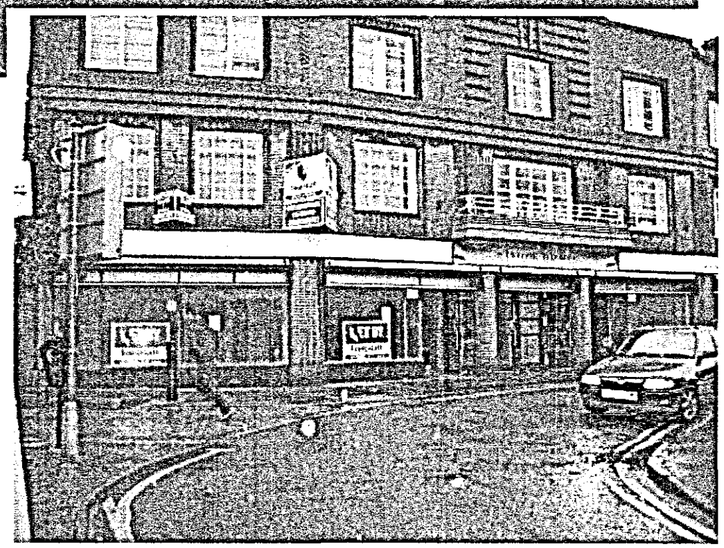

Existing

SHDC
Planning & Development

Revisions

SUPERSEDED

www.technicalsigns.co.uk

Drawn by	Rob
Project	Prezzo Spalding
Date	7.2.08
Revision	C

This drawing is the property of Technical Signs and must not be reproduced in part or in full without prior consent from Technical Signs