

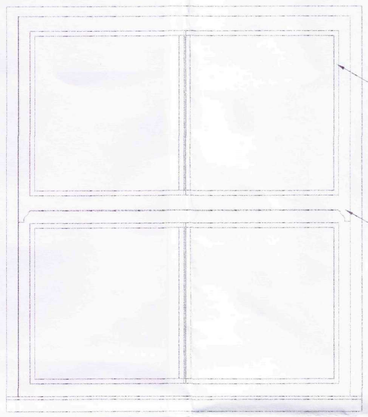


TWO OVER TWO SLIDING SASH VERTICAL SECTION

Soft wood two over two sliding sosh window,
external finish to be white gloss over proprietory under coat

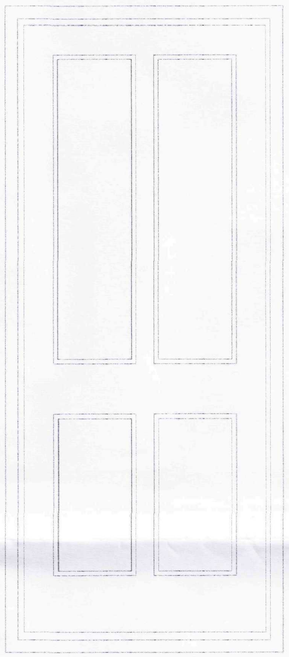


Soft wood four panelled door with hardwood frame
Door & frame external finish to be white gloss over proprietory under coat

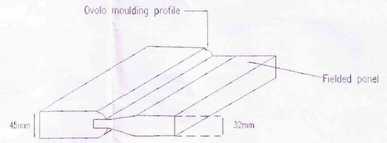


Section Detail of Door Stile & Panel

VERTICAL SECTION

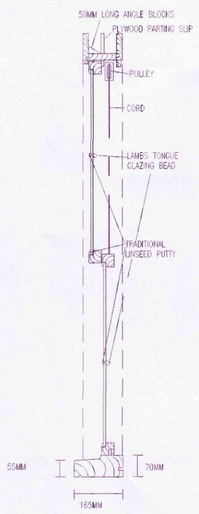

SCALE 1:10

DETAIL OF JAMB & HEAD CONSTRUCTION

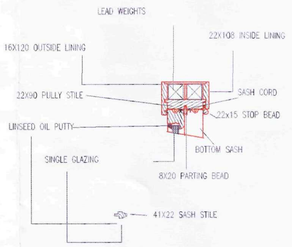

MEETING RAILS



DETERMINED PLAN

Planning Dept
24 MAR 2009
Ref: 0207/09

Ref:	Revision:	Date:

WENMAN BUILDING DESIGN Ltd.
2 Austendyke Road
Weston Hills
Spalding
Lincs. PE12 6BX
Tel/Fax 01775 724171
Mobile 0784 1718457
enquiries@wenmanbuildingdesign.co.uk

Project:
PROPOSED REAR EXTENSION & CONVERSION OF SINGLE DWELLING HOUSE TO TWO DWELLING HOUSES AT 100 LONDON ROAD

Client:
MRS A AVERY &
MRS J FLETCHER

DRAWING:
WINDOW ELEVATION
VERTICAL SECTION OF SLIDING SASH
DETAIL OF JAMB & HEAD OF WINDOW
MEETING RAIL DETAIL
EXTERNAL DOOR ELEVATION
SECTION DETAIL OF STILE & PANEL

DRAWING N°:	DATE:
WEN/1255/08/ccon	MARCH 2009
DRAWN BY: RW	SCALES: 1:10

COPIES OF THESE DRAWS MUST NOT BE TAKEN, TRACED OR AUTORED FOR ANY PURPOSE OTHER THAN THAT FOR WHICH THEY ARE ISSUED WITHOUT WRITTEN PERMISSION OF WENMAN BUILDING DESIGN. THESE SERVICES ARE PRODUCED ONLY FOR THE PURPOSES OF COMMON PLANNING OR BUILDING REGULATIONS APPROVAL AND DO NOT CONTAIN A FULL SPECIFICATION FOR THE EXECUTED WORKS AND MUST NOT BE USED AS A CONTRACT DOCUMENT ALONE.
ALL WORKS ARE TO BE CARRIED OUT IN ACCORDANCE WITH DRAWINGS BY WENMAN BUILDING DESIGN (unless agreed otherwise in writing by the client). THEREFORE IT IS THE CLIENT OF THEIR APPOINTED BUILDER/CONTRACTOR'S RESPONSIBILITY TO CONTROL WORKMANSHIP, MATERIALS, SPECIFICATION AND ANY VARIATIONS TO THE CONTRACT. IT IS NEITHER PRACTICAL OR REASONABLE TO SHOW ALL RELEVANT MATTERS ON THE DRAWINGS. THE FACT THAT MATTERS ARE NOT MENTIONED DOES NOT ALLOW THE BUILDER/CONTRACTOR FROM RESPONSIBILITY OF NON-COMPLIANCE IN CARRYING OUT THE WORK. ALL WORKS AND MATERIALS TO BE FITTED AND INSTALLED TO THE MANUFACTURERS INSTRUCTIONS AND COMPLY WITH THE WARRANTY AND APPROVED DOCUMENTS OF THE BUILDING REGULATIONS AND CURRENT BRITISH TECHNICAL REQUIREMENTS CODES OF PRACTICE, BRITISH STANDARDS OR EUROPEAN CODES etc. ALL MEASUREMENTS ON THIS DRAWING ARE NOT TO BE SCALED FOR CONSTRUCTION/CHECKING PURPOSES. ALL DIMENSIONS FOR SETTING OUT OF THE WORKS AS SHOWN ON THE DRAWING TO BE CHECKED ON THE BUILDER/CONTRACTOR PRIOR TO THE COMMENCEMENT OF WORK AND ANY DISCREPANCIES REPORTED TO THE ARCHITECTURAL TECHNOLOGIST IMMEDIATELY. ALL DRAINAGE RUNS SHOWN ON THE DRAWING ARE INDICATIVE ONLY AND THE EXACT POSITION OF ANY MANHOLES, INSPECTION CHAMBERS ETC. TO BE AGREED ON SITE WITH THE BUILDING CONTROL OFFICER. IT IS RECOMMENDED THAT A SITE SURVEY IS UNDERTAKEN PRIOR TO COMMENCEMENT OF WORKS. THE ACTUAL POSITIONING OF EXISTING SERVICES PIPES, ELECTRICAL CABLES etc. ARE NOT GENERALLY SHOWN. THE ACTUAL POSITIONING OF APPARATUS MUST BE ESTABLISHED BY THE BUILDER/CONTRACTOR PRIOR TO COMMENCEMENT OF WORK AND RESPONSIBILITY FOR THE REMEDIAL SERVICE SUPPLIERS, INSTALLATION RECOMMENDATIONS.
HEALTH & SAFETY
The Contractor is to ensure that the appointed sub-contractor is familiar with and complies with Health & Safety for Building Sites and Work Places.