

Aperture ID	Proposed 4G/5G Bearing	Quantity Shared EE/H3G
A1	20°	H3G
A2	20°	H3G
B1	140°	H3G
B2	140°	H3G
C1	260°	H3G
C2	260°	H3G

NOTES:


1. ALL DIMENSIONS IN MM UNLESS OTHERWISE NOTED.

Top of Tower +20.0m AGL


C/L of AAU +19.50m AGL

C/L of Apertures +17.50m AGL

Proposed Phase 8 monopole
c/w wraparound cabinet at base

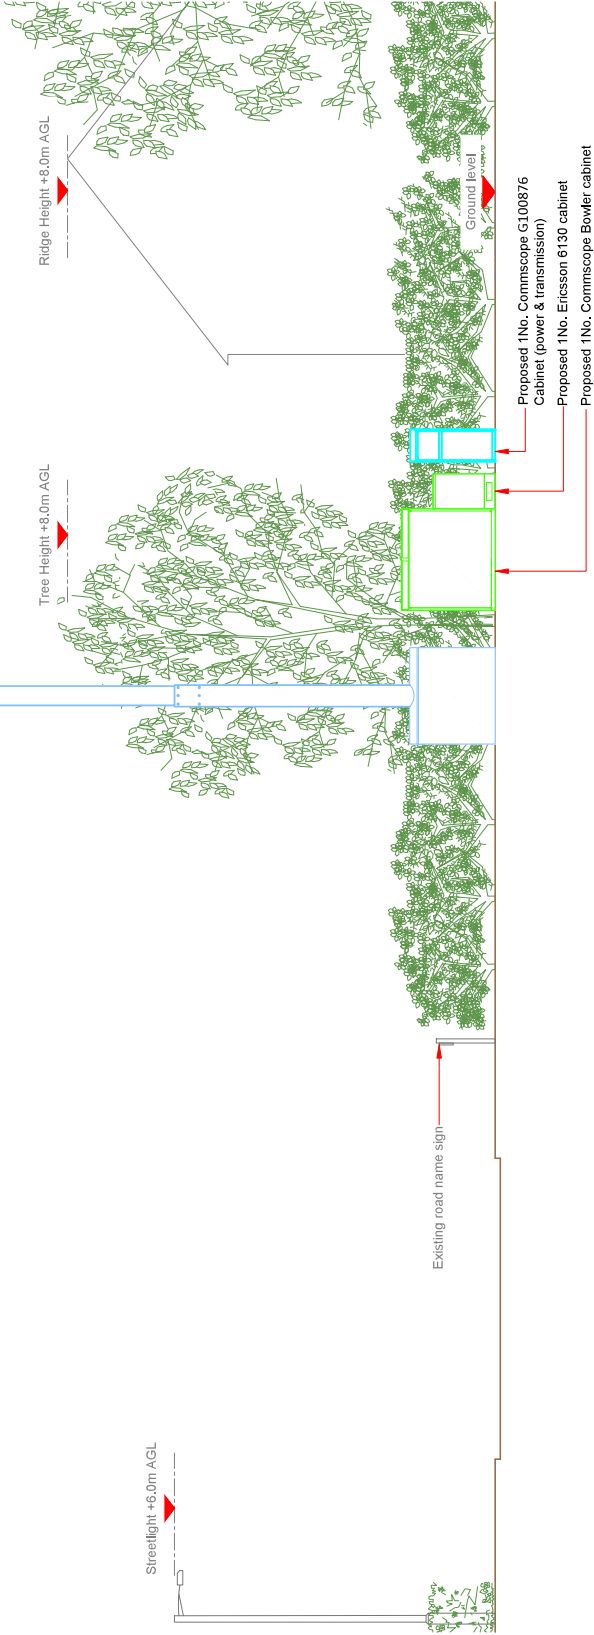

PROPOSED H3G CONFIGURATION ELEVATION

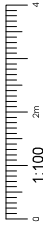

Revision	MBNL / EE / H3G	Project	Purpose of Issue	Issue
M001	MBNL	H3G 5G UNILATERAL	Planning	A
Date	18/02/2023	Revision / Update Description		
Drawn	PS			
Checked	PS			
Approved	SG			
First Issue - Site nomination dated 02/02/21				

Hutchison 3G UK Limited
Star House, 20 Grenfell Road
Maidenhead, SL6 1EH
Tel: 01628 765 000
Fax: 01628 765 001

H3G Base Station Information Line:
0645 6043000
Available 8am-5pm Monday to Friday



Design Consultant & Principal Contractor:

WHP Telecoms
Unit 1 Maple Park,
Low Fields Avenue, Leeds
LS12 6HH
Tel: 01133023550
e-mail: info@whptelecoms.com

Site Name:		WYGATE PARK SW			
Site ID:		SHO16423			
Address:		WYGATE PARK, SPALDING, LINCOLNSHIRE, EAST MIDLANDS, ENGLAND PE11 3FF			
Title:		260 PROPOSED H3G ELEVATION			
Project:		H3G 5G UNILATERAL			
Purpose of Issue:		PLANNING			
EE Call ID:		N/A		MBNL Call ID: N/A	
				3UK Call ID: N/A	
Master Drawing No:		SHO16423_M001			
Issue:		A			