
Northeast corner shall be kept level and well maintained throughout the construction process to provide safe access



Octane Cabins and compound

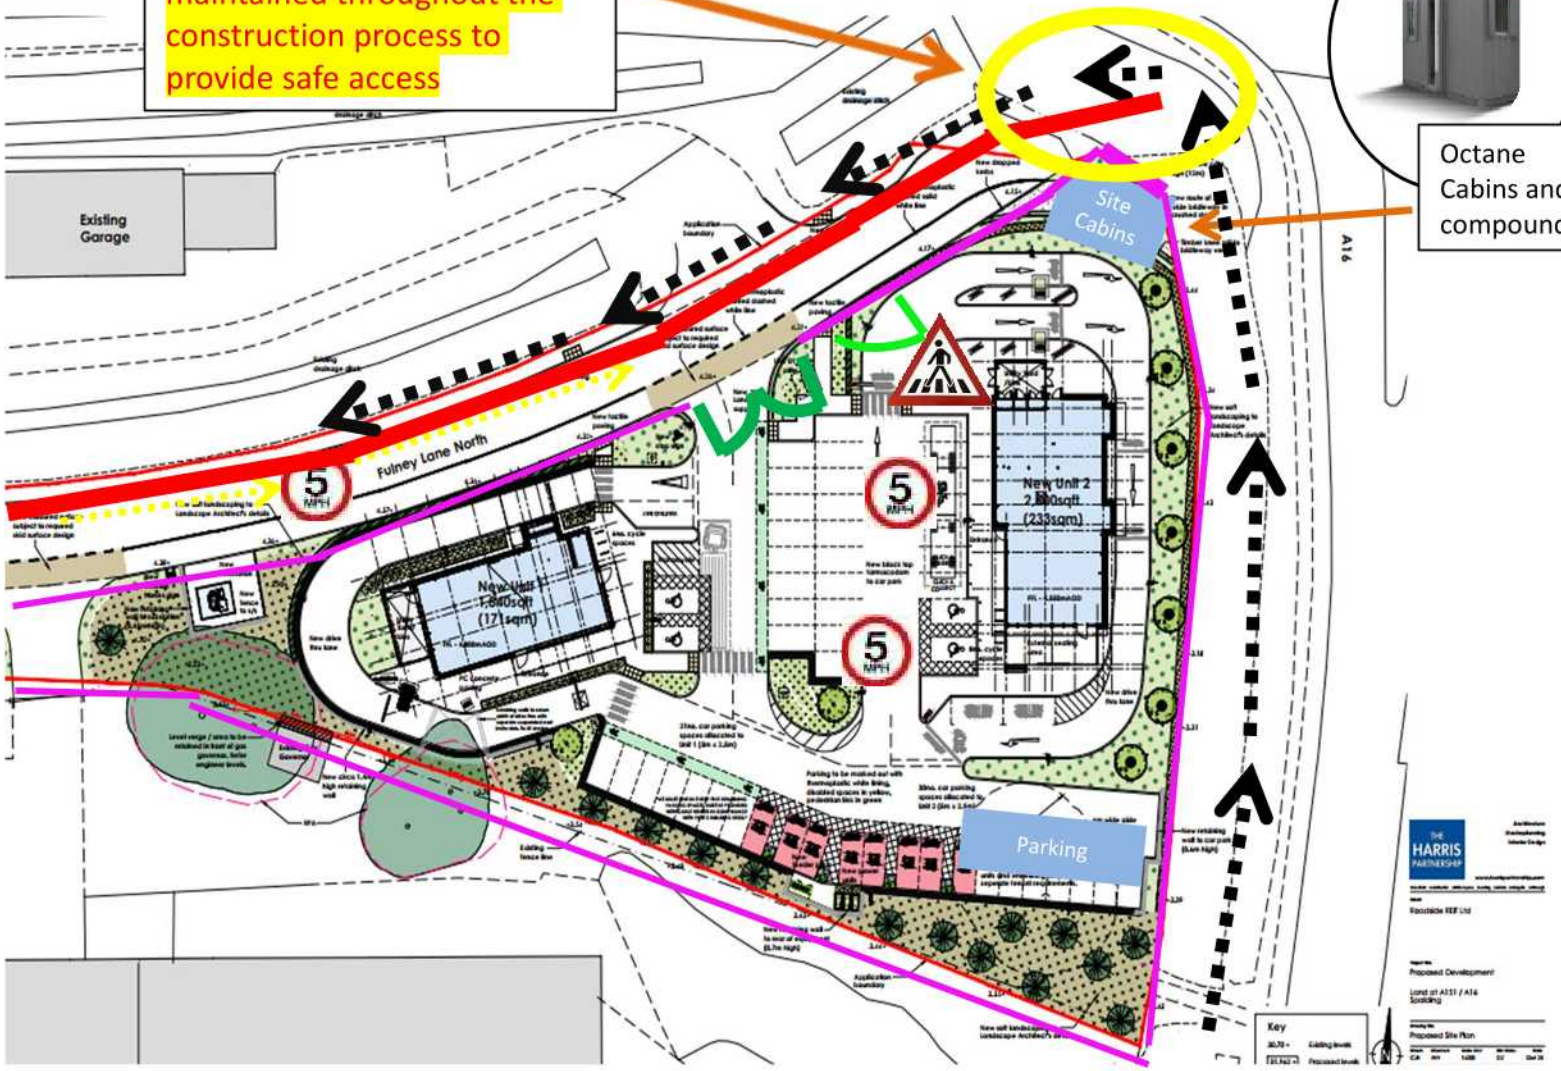

Notes

Heras fence to site perimeter of site

Site Access Routes

Bridle Path

Site speed limit

Pedestrian crossing point

Gates

Temp Bridleway Segregation 2.5 wide

Pedestrian Gate

Assembly point

Spalding

Compound Layout

Rev 2

octane construction