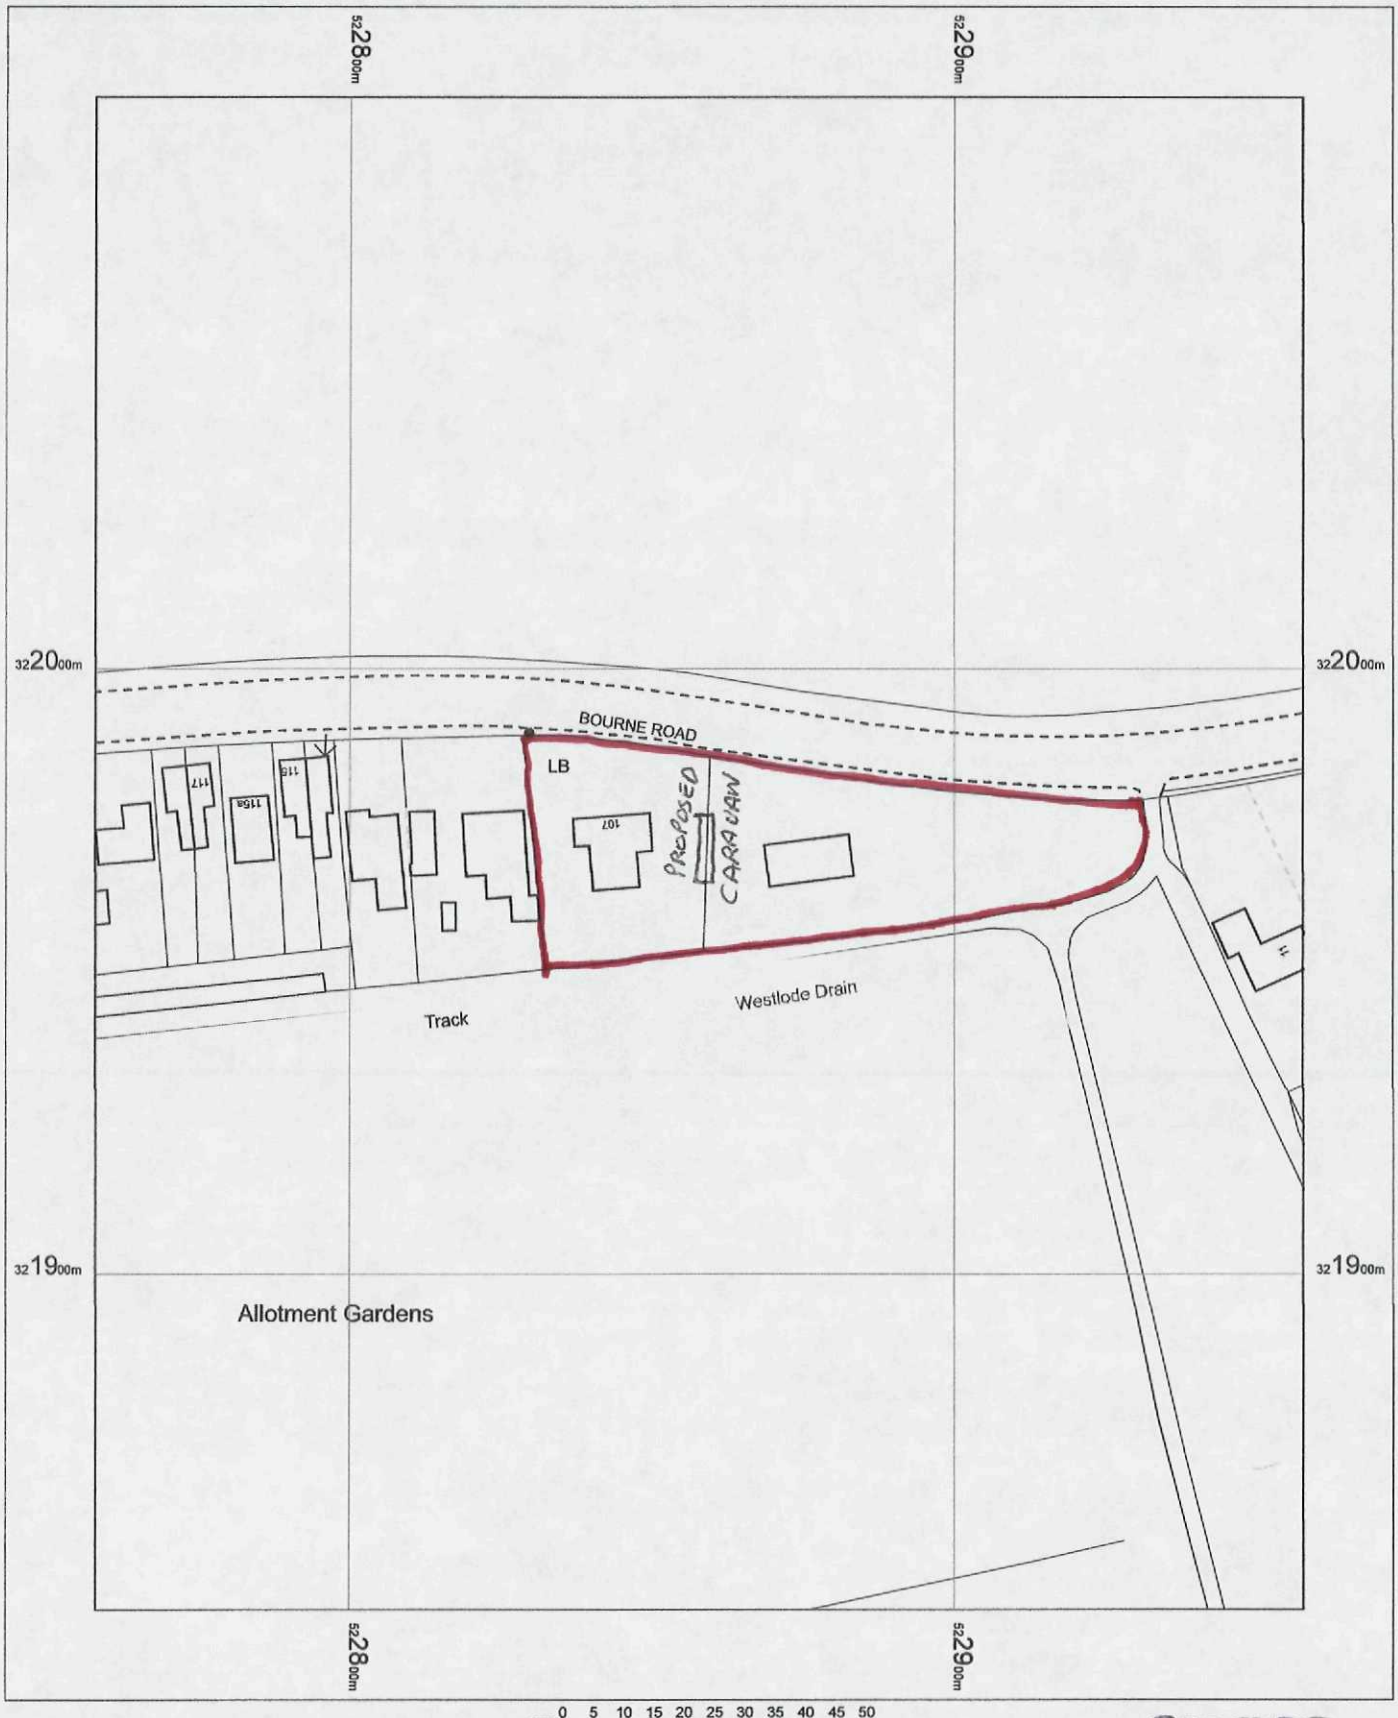

522800m
522900m
322000m
321900m
BOURNE ROAD
LB
PROPOSED CARAVAN
107
117
116a
116
Track
Westlode Drain
Allotment Gardens
0 5 10 15 20 25 30 35 40 45 50
m
PROPOSED SITE PLAN
N
OS MasterMap 1250/2500/10000 scale
26 February 2015, ID: M4P-00405155
Bookmark, The Crescent, Spalding
1:1250 scale print at A4, Centre: 522858 E, 321970 N
©Crown Copyright Ordnance Survey. Licence no. 100025026
Mapping sourced from Ordnance Survey