
(1)

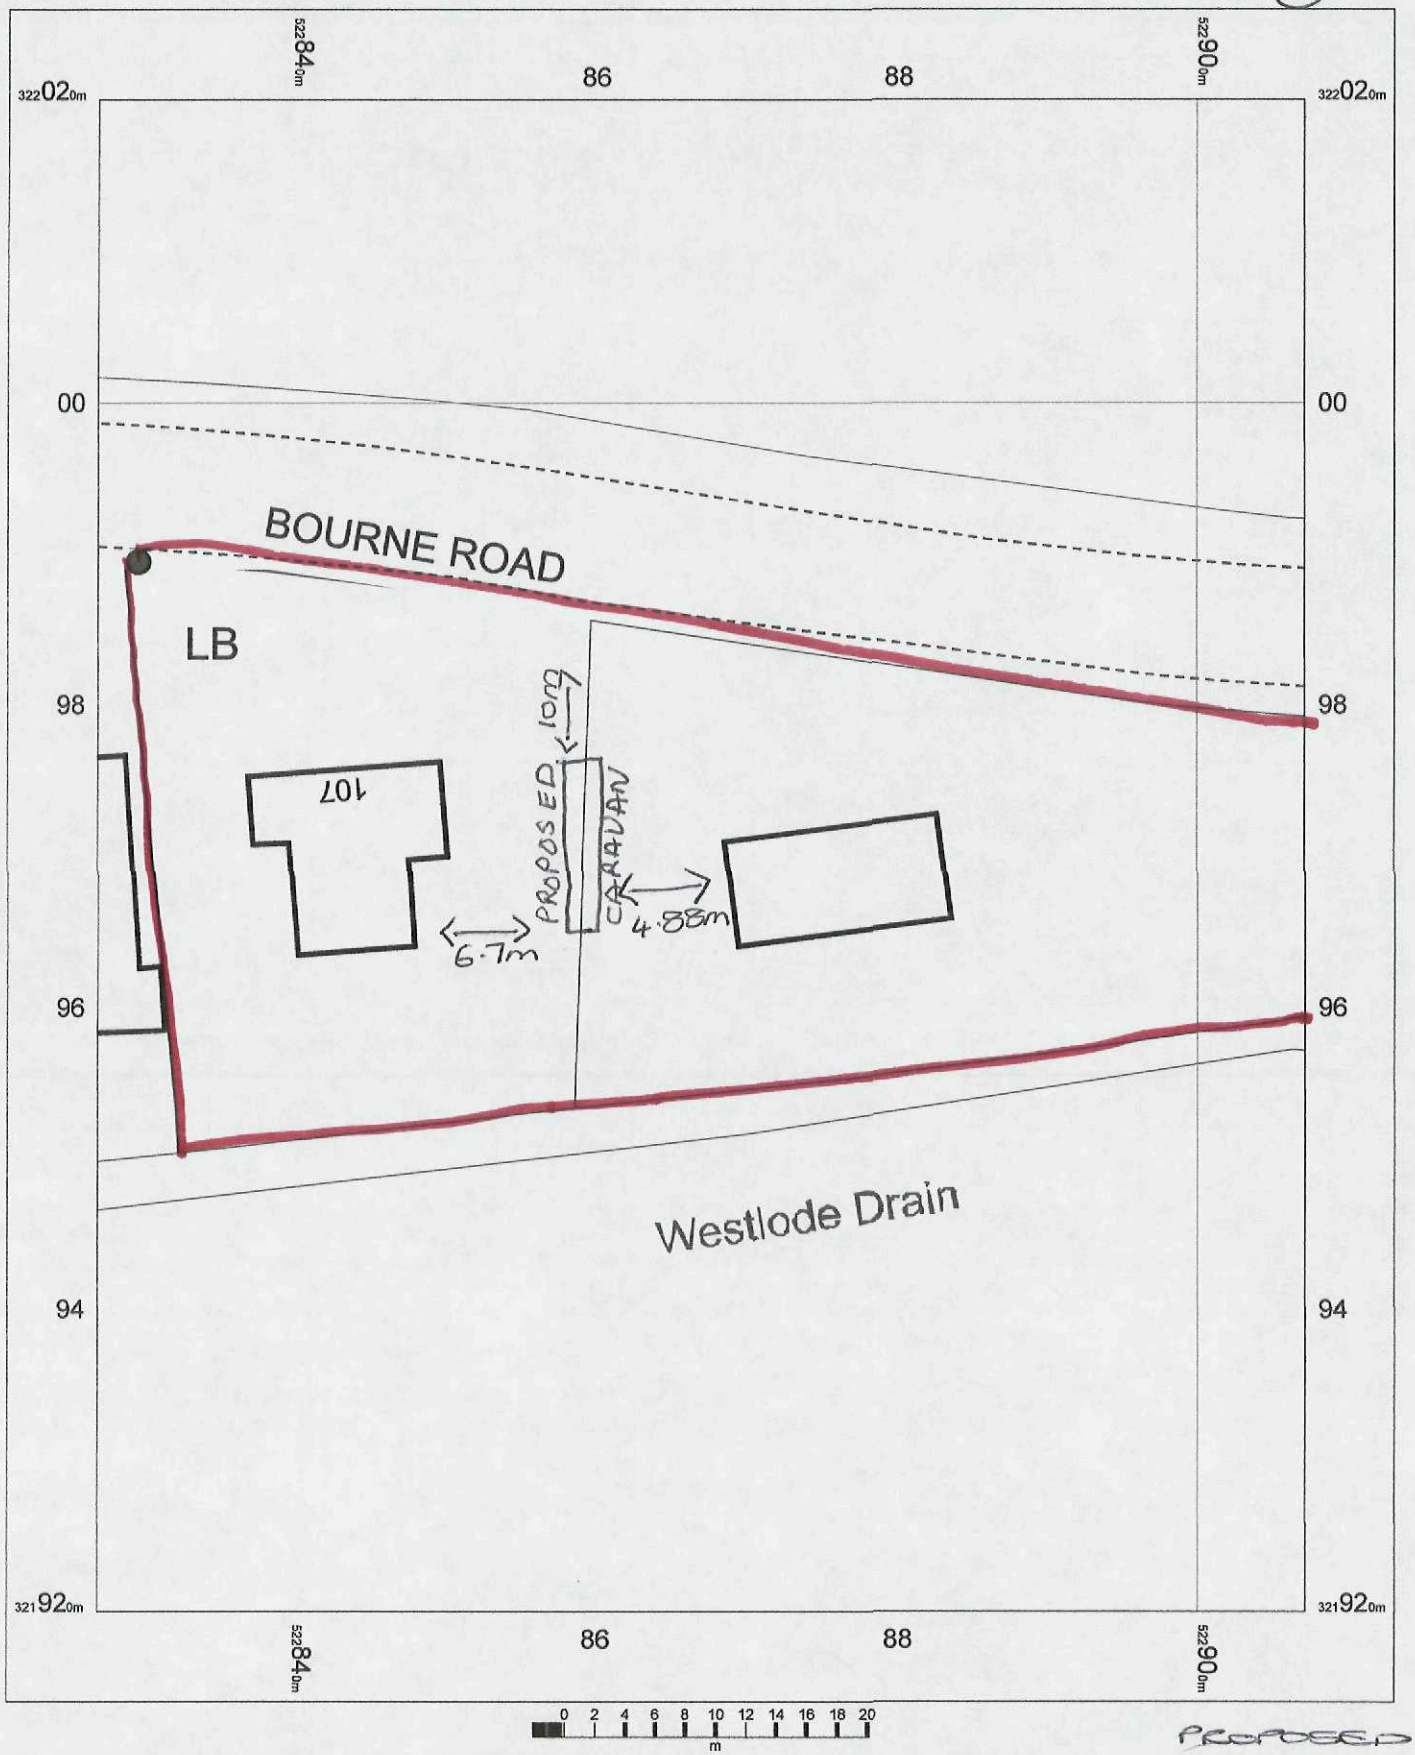

PROPOSED BLOCK PLAN


N

OS MasterMap 1250/2500/10000 scale
26 February 2015, ID: M4P-00405157
Bookmark, The Crescent, Spalding

1:500 scale print at A4, Centre: 522867 E, 321970 N

©Crown Copyright Ordnance Survey. Licence no. 100025026

Mapping sourced from Ordnance Survey

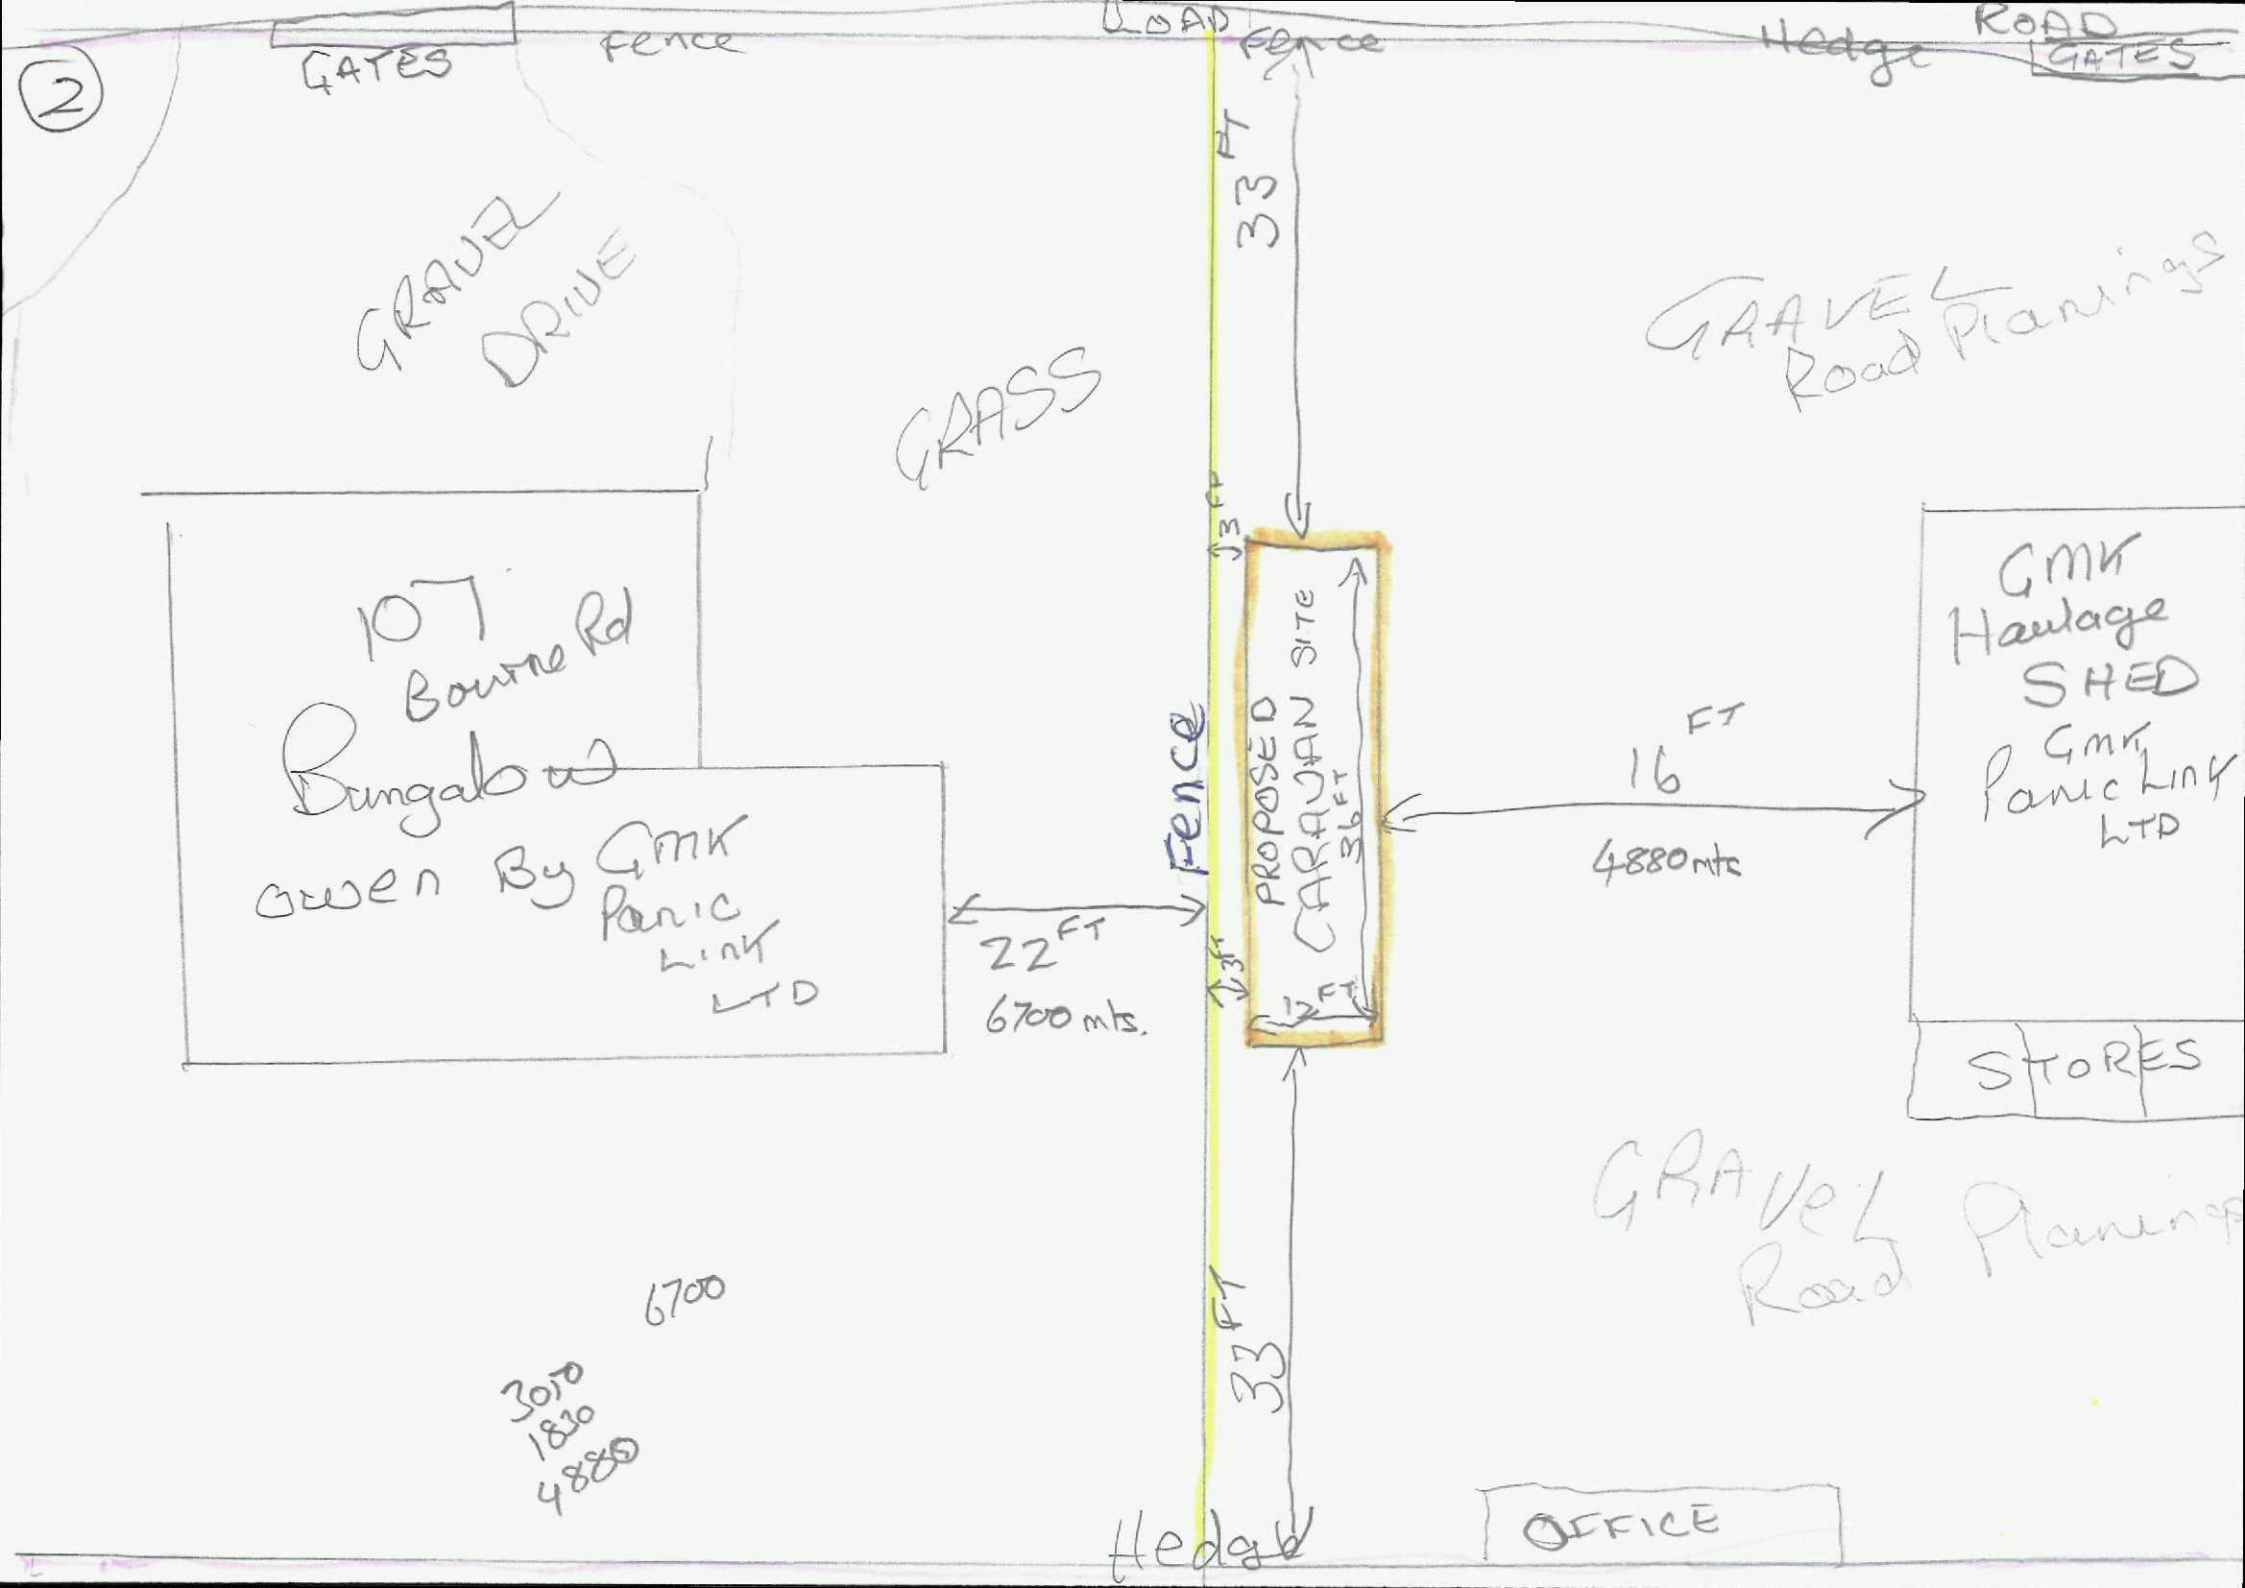
2
GATES
fence
ROAD
fence
Hedge
ROAD
GATES
GRAVEL DRIVE
GRASS
33 FT
GRAVEL Road Planings
3 FT
107 Bourne Rd
Bungalow
owen By GMK Panic Link LTD
Fence
PROPOSED CARAVAN SITE
36 FT
16 FT
4880 mts
GMK Haulage SHED
GMK Panic Link LTD
22 FT
6700 mts.
3 FT
12 FT
STORES
GRAVEL Road Planings
6700
3010
1830
4880
33 FT
Hedge
OFFICE