

1. ALL DIMENSIONS IN MM UNLESS OTHERWISE NOTED.

|          |                 |                                                 |                  |       |
|----------|-----------------|-------------------------------------------------|------------------|-------|
| Master   | MBNL / EE / H3G | Project                                         | Purpose of Issue | Issue |
| M001     | MBNL            | H3G 5G UNILATERAL                               | Planning         | A     |
| Date     | 19/02/2021      | Revision / Upgrade Description                  |                  |       |
| Drawn    | PS              | First Issue - Site nomination dated: 02/02/2021 |                  |       |
| Checked  | DH              |                                                 |                  |       |
| Approved | SD              |                                                 |                  |       |

**Hutchison 3G UK Limited**  
Star House, 20 Grenfell Road  
Maidenhead, SL6 1EH  
Tel: 01628 765 000  
Fax: 01628 765 001

---

**H3G Base Station Information Line:**  
0845 6043000  
Available 8am-8pm Monday to Friday

Design Consultant &amp; Principal Contractor:

WHP Telecoms  
Unit 1 Maple Park,  
Low Fields Avenue, L  
LS12 6HH

Tel: 01133023550  
e-mail: [info@whptelecoms.com](mailto:info@whptelecoms.com)

Site Name:

BIRCH GROVE SW

Site ID: SHO16420

Address: **BIRCH GROVE,**

BIRCH GROVE,  
SPALDING,  
LINCOLNSHIRE  
EAST MIDLANDS  
ENGLAND  
PE11 2PW

Title: 260 PROPOSED H3G ELEVATION

H3G 5G UNILATERAL

|                   |  |
|-------------------|--|
| Purpose of Issue: |  |
|-------------------|--|


## PLANNING

3UK Cell ID:

|     |                    |
|-----|--------------------|
| N/A | Master Drawing No: |
|-----|--------------------|

SHO16420 M001

A

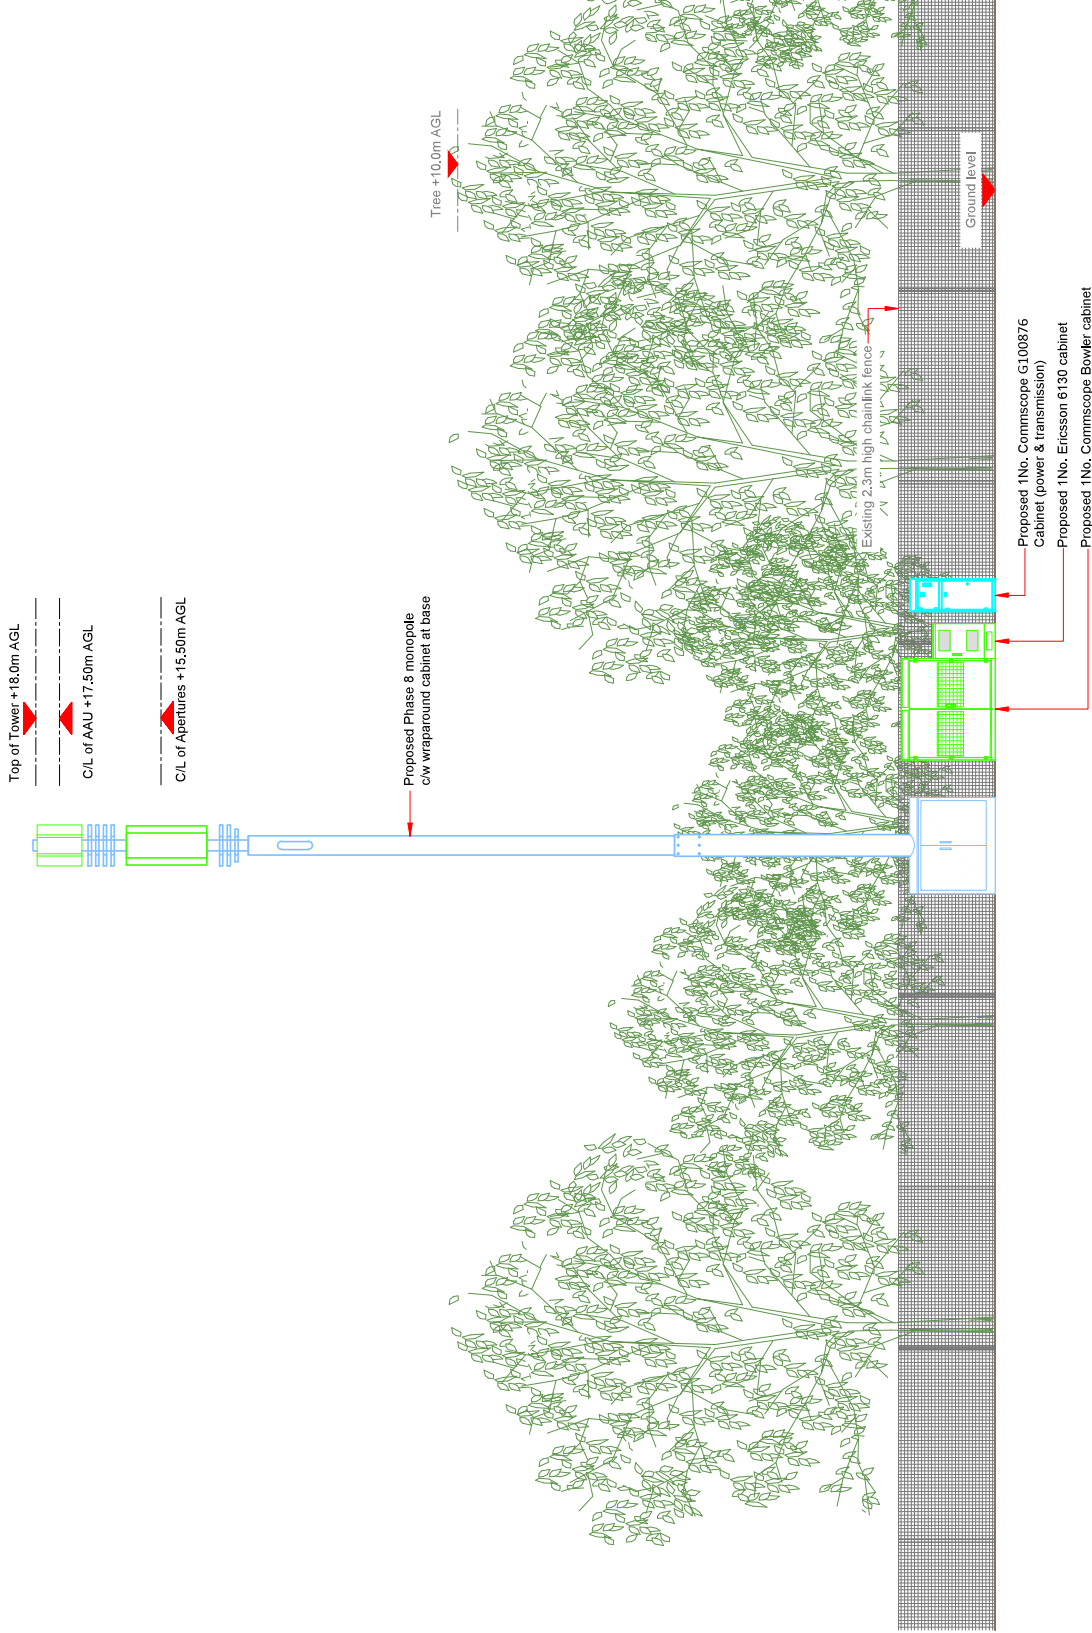

PROPOSED H3G CONFIGURATION ELEVATION

