



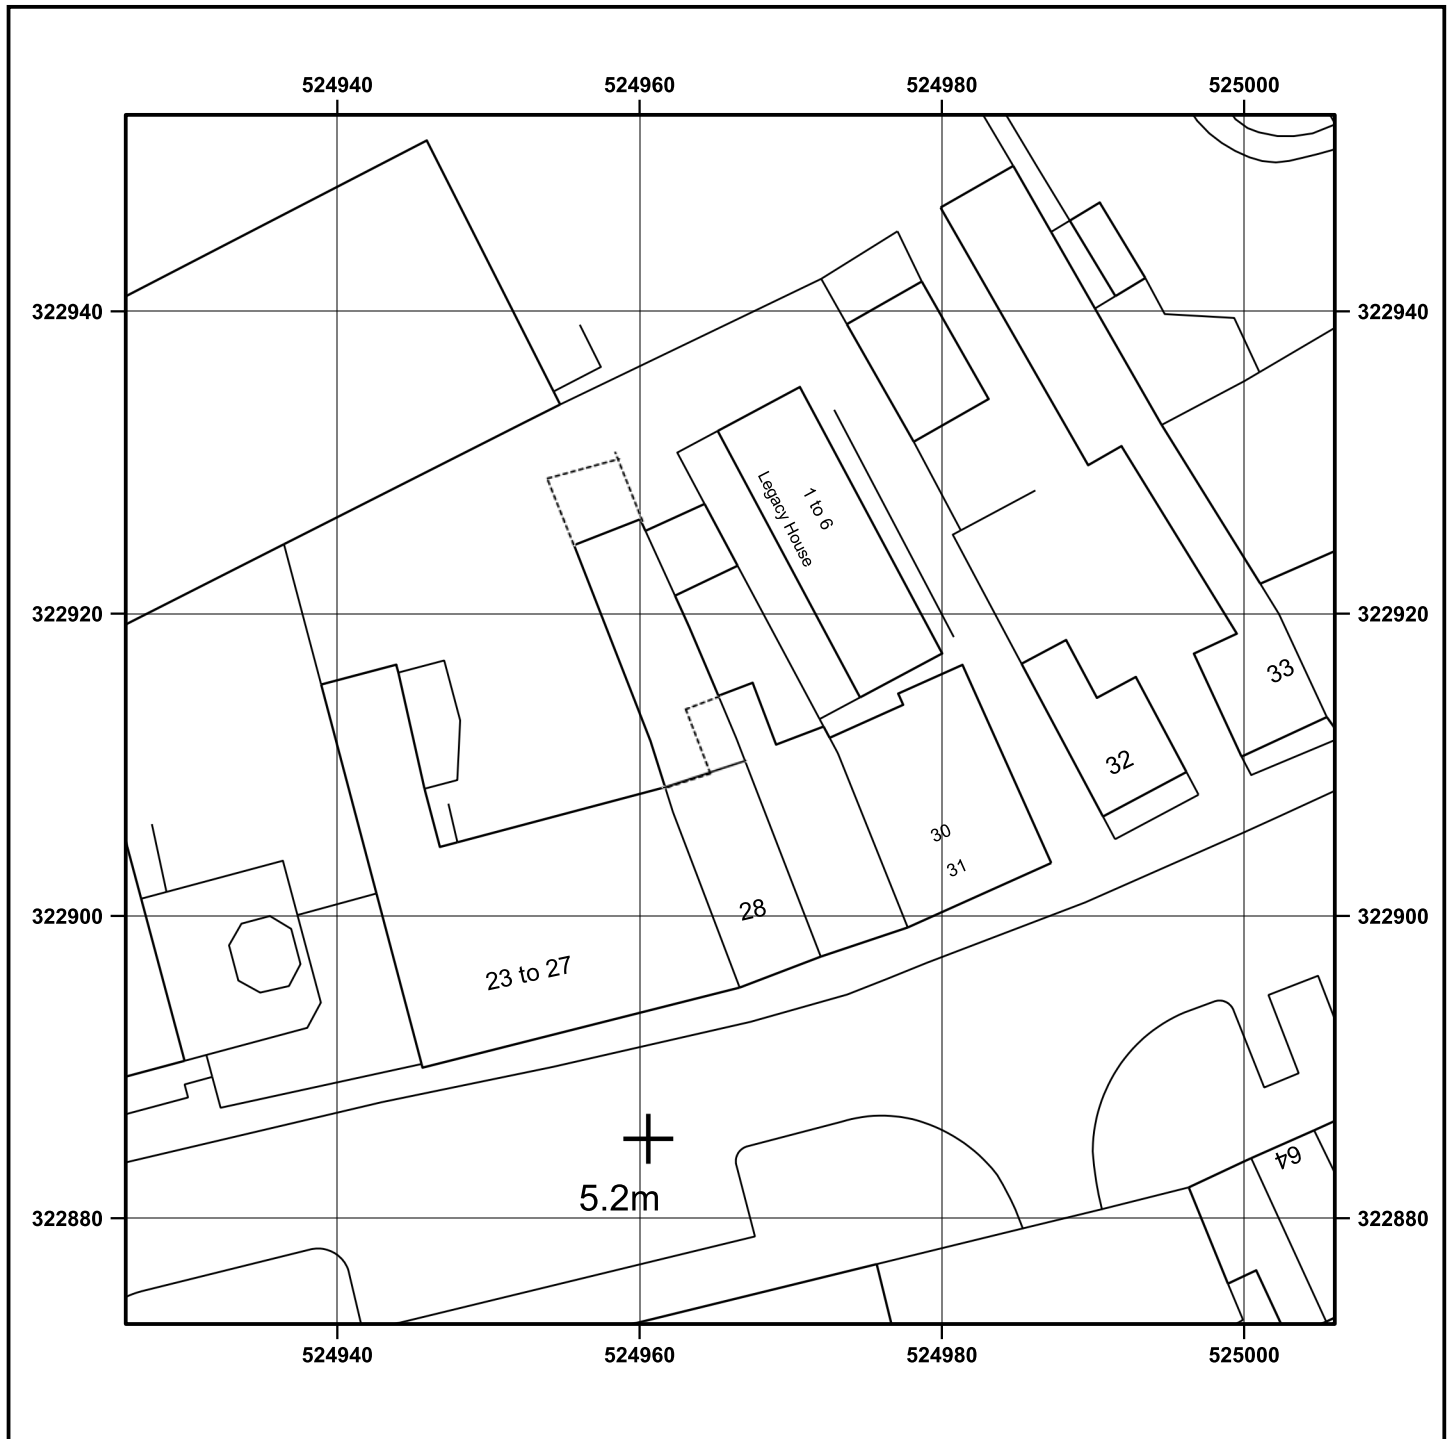

© Crown copyright and database rights 2026 OS AC0000848283. Public rights of way shown on this map have been taken from Local Authority definitive maps. The representation on this map of any other road, track or path is no evidence of the existence of a right of way.

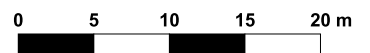

Scale 1:500 - 1cm = 5m - A4 Size

28 WESTLODE STREET SPALDING PE11 2AF

Supplied by: www.ukmapcentre.com

Product Info: www.ukmapcentre.com/block-plans-500-scale

Serial No: 327484

Centre Coordinates: 524966,322913

Production Date: 03/03/2026