



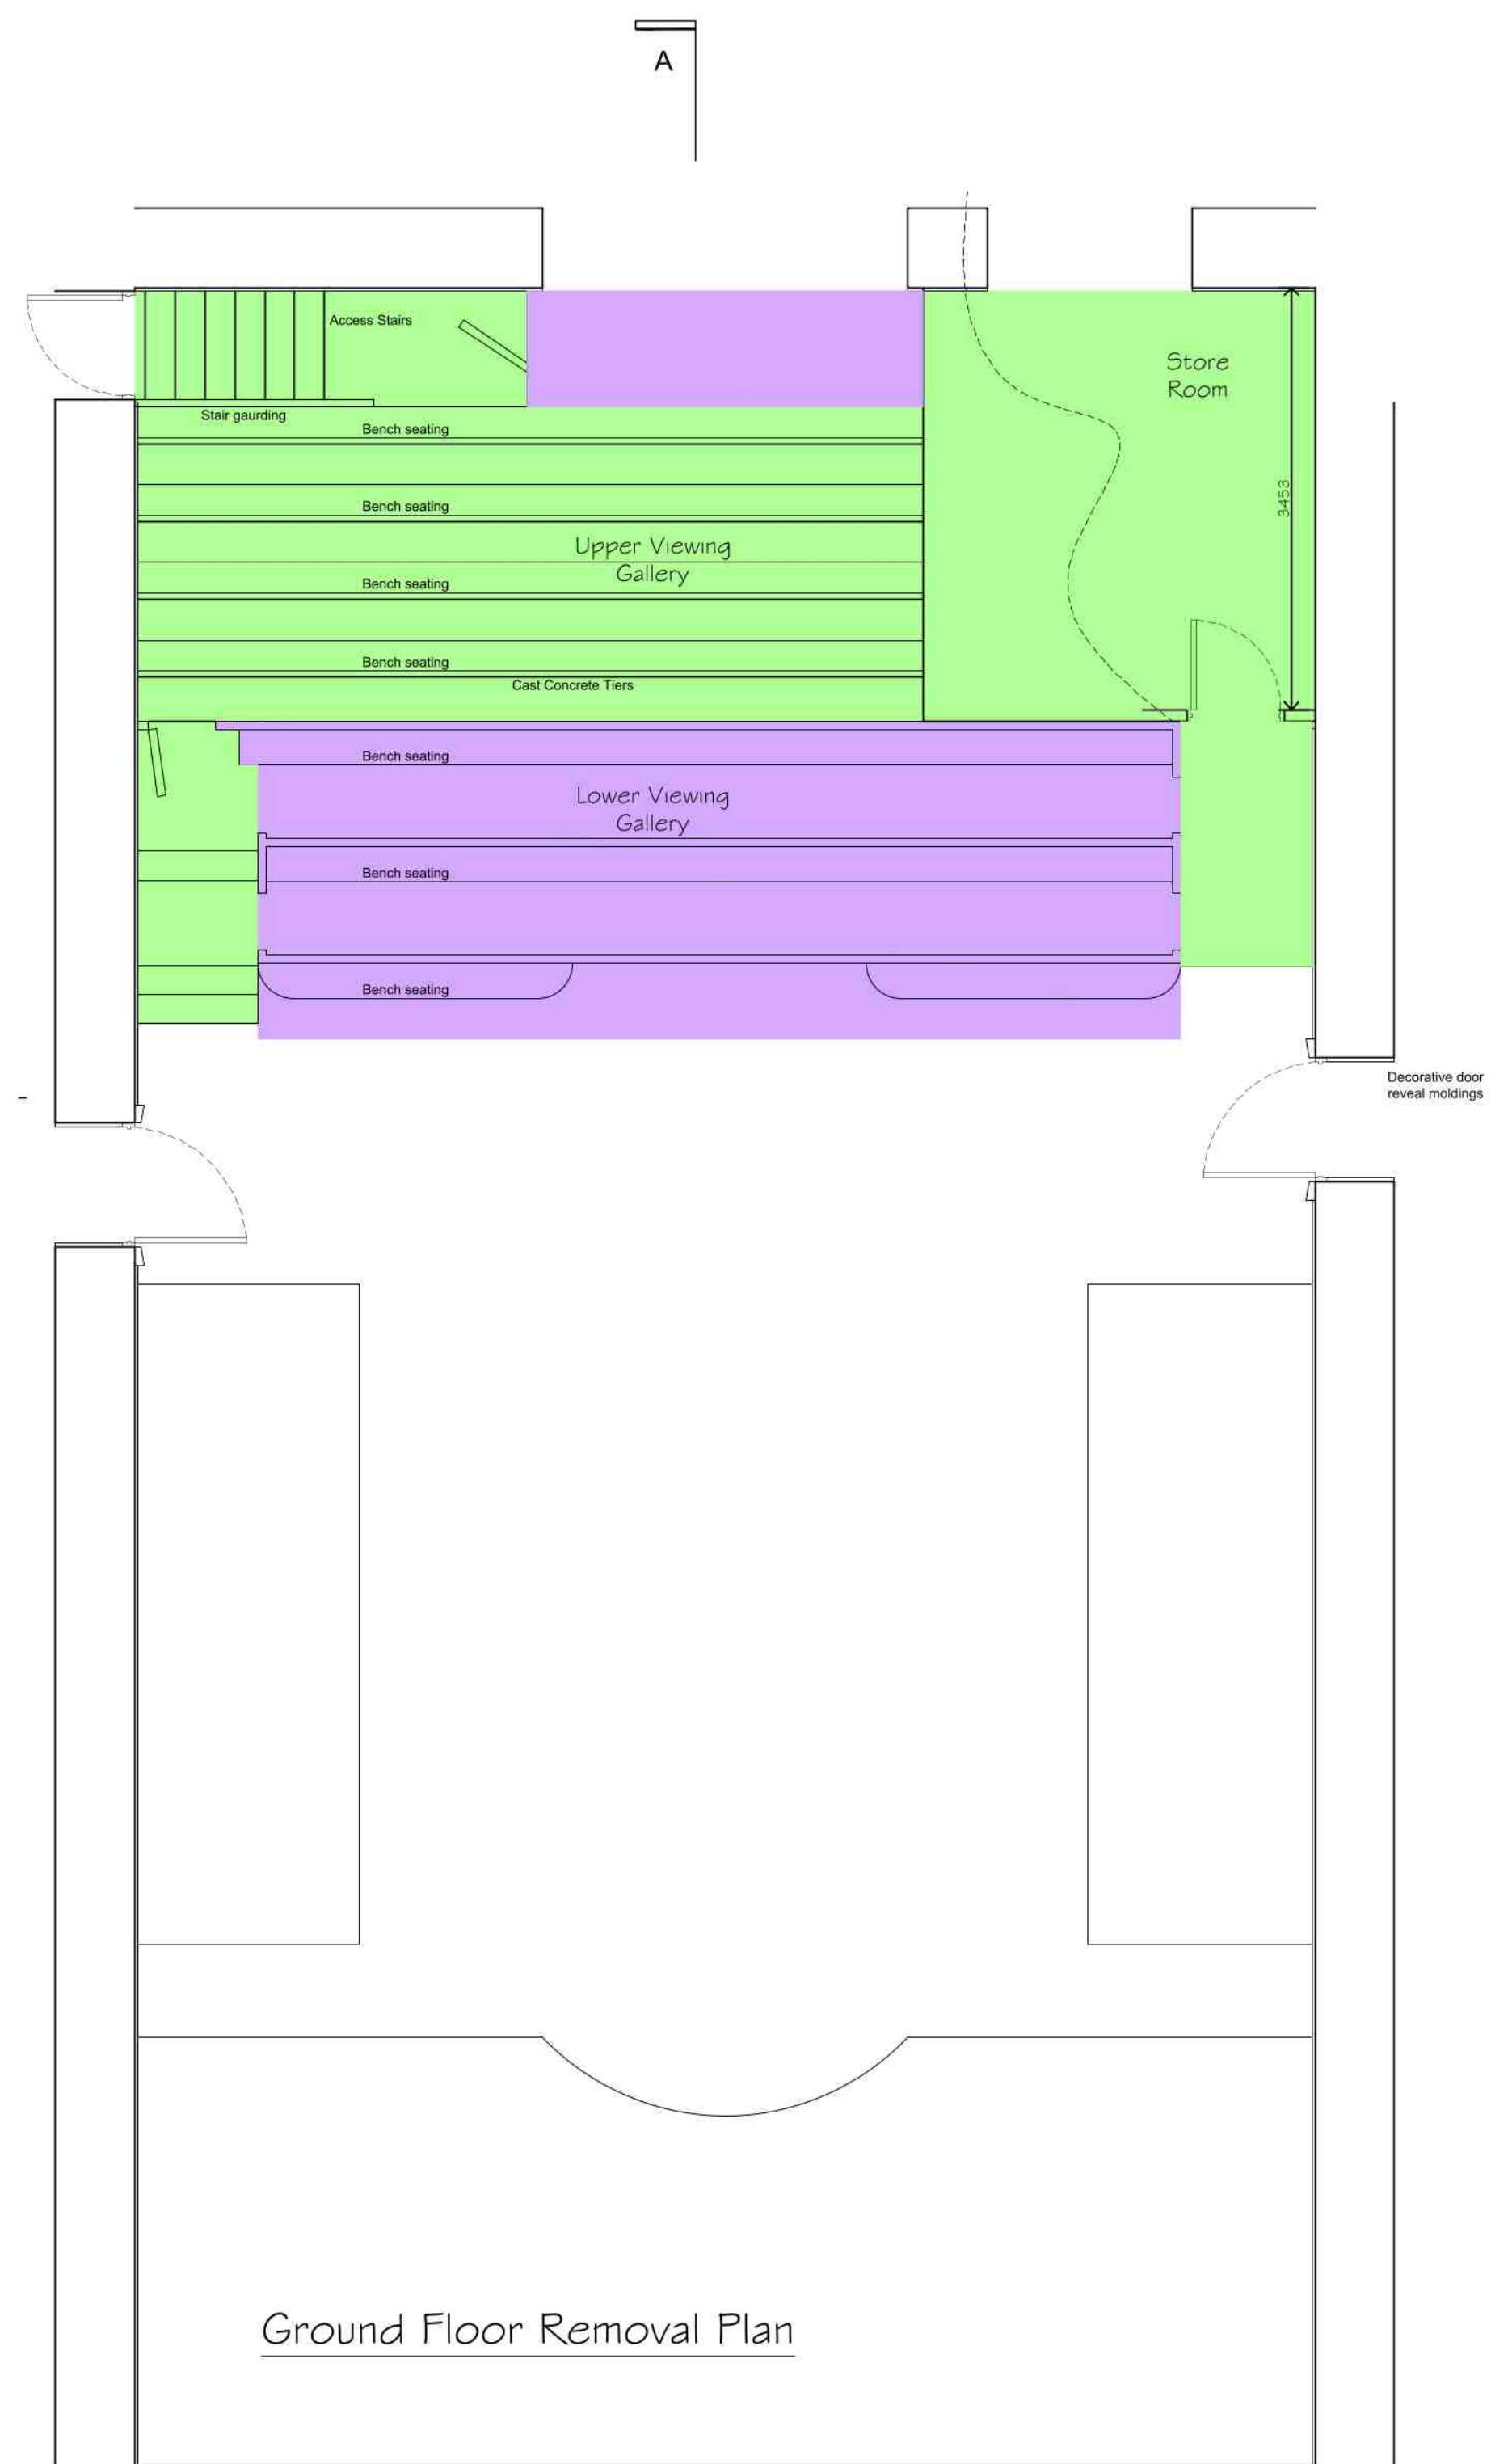

Ground Floor Removal Plan

Remove and disposal


Remove and repurpose

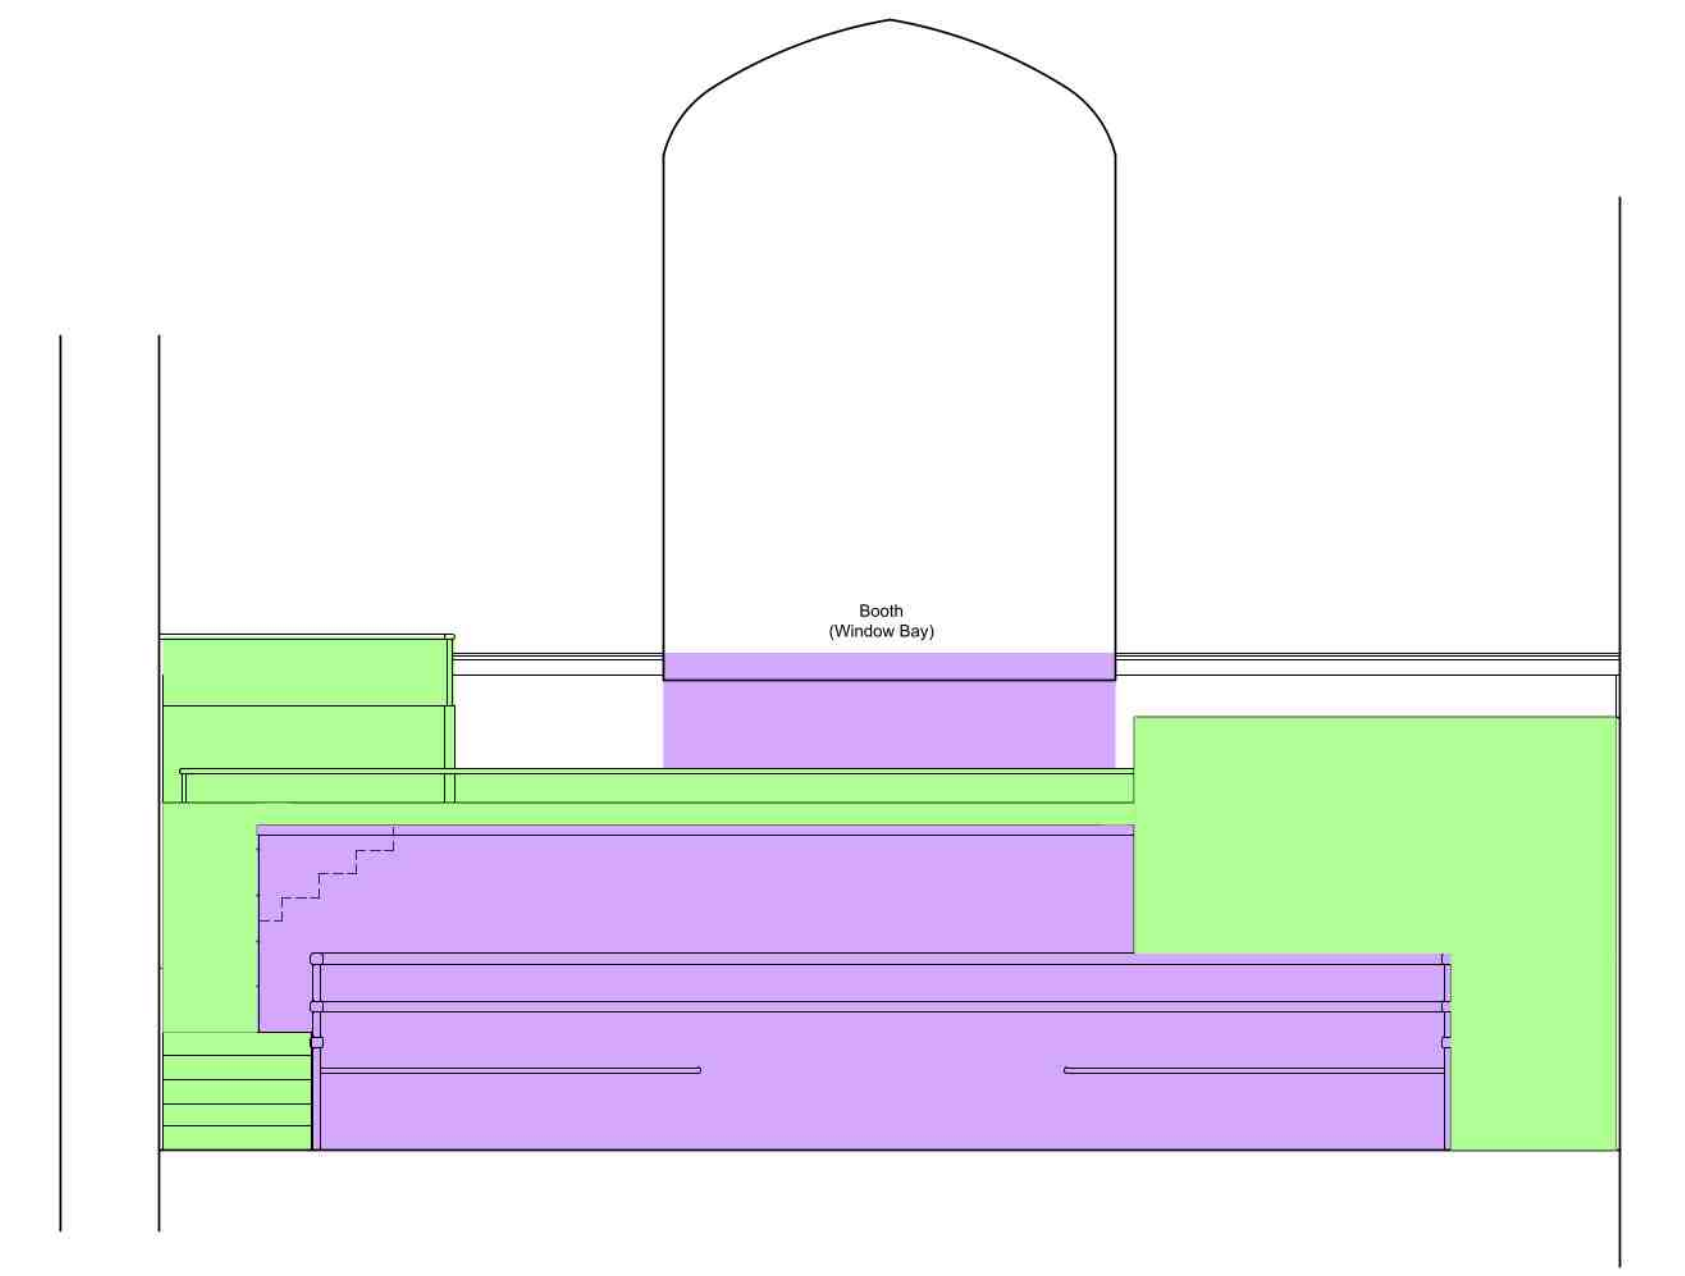

Section Thro B
Removal Plan



Section Thro A
Removal Plan

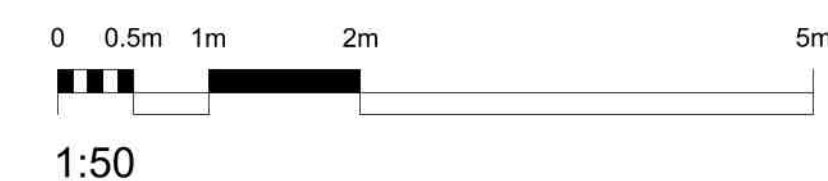

SYMBOLS, HATCH & LINETYPE KEY

WARNING SIGNIFICANT HAZARD OR INFORMATION WHICH IS USEFUL

ACTION (DO)

AVOID OR REFRAIN FROM (DONT)

ON-SITE MEASUREMENTS REQUIRED

RELEVANT INFORMATION

STRUCTURAL ENGINEER ITEM

BUILDING CONTROL ITEM

BRICK

CONCRETE

BLOCK

SAND

HARDWARE

PROPOSED

GLAZING

OBSCURE GLASS

BOUNDARY

FOUL DRAINAGE

SW DRAINAGE

INSULATION

DPM, DPC, VCL, FLASHING

STRUCTURAL BEAMS

DEMOLITION AREAS

DATE	NOTES	BY	REV
17/07/25	First Draft For Client Approval	CLA	A
17/07/25	Planning amendment	CLA	C
21/07/25	Client Scheme amendment	CLA	D

PROJECT TITLE Proposed Removal of Tiered Viewing Gallery	CLIENT Castle Events Ltd, The Sessions House, Sheep Market, Spalding	CHK BY ---	DRAWN BY CLA
DRAWING STAGE Planning	SCALE 1:50 @ A1	STAGE PLN	REV D
SHEET TITLE Removal Plan	PROJECT NUMBER PE11-4138	SHT 002	