



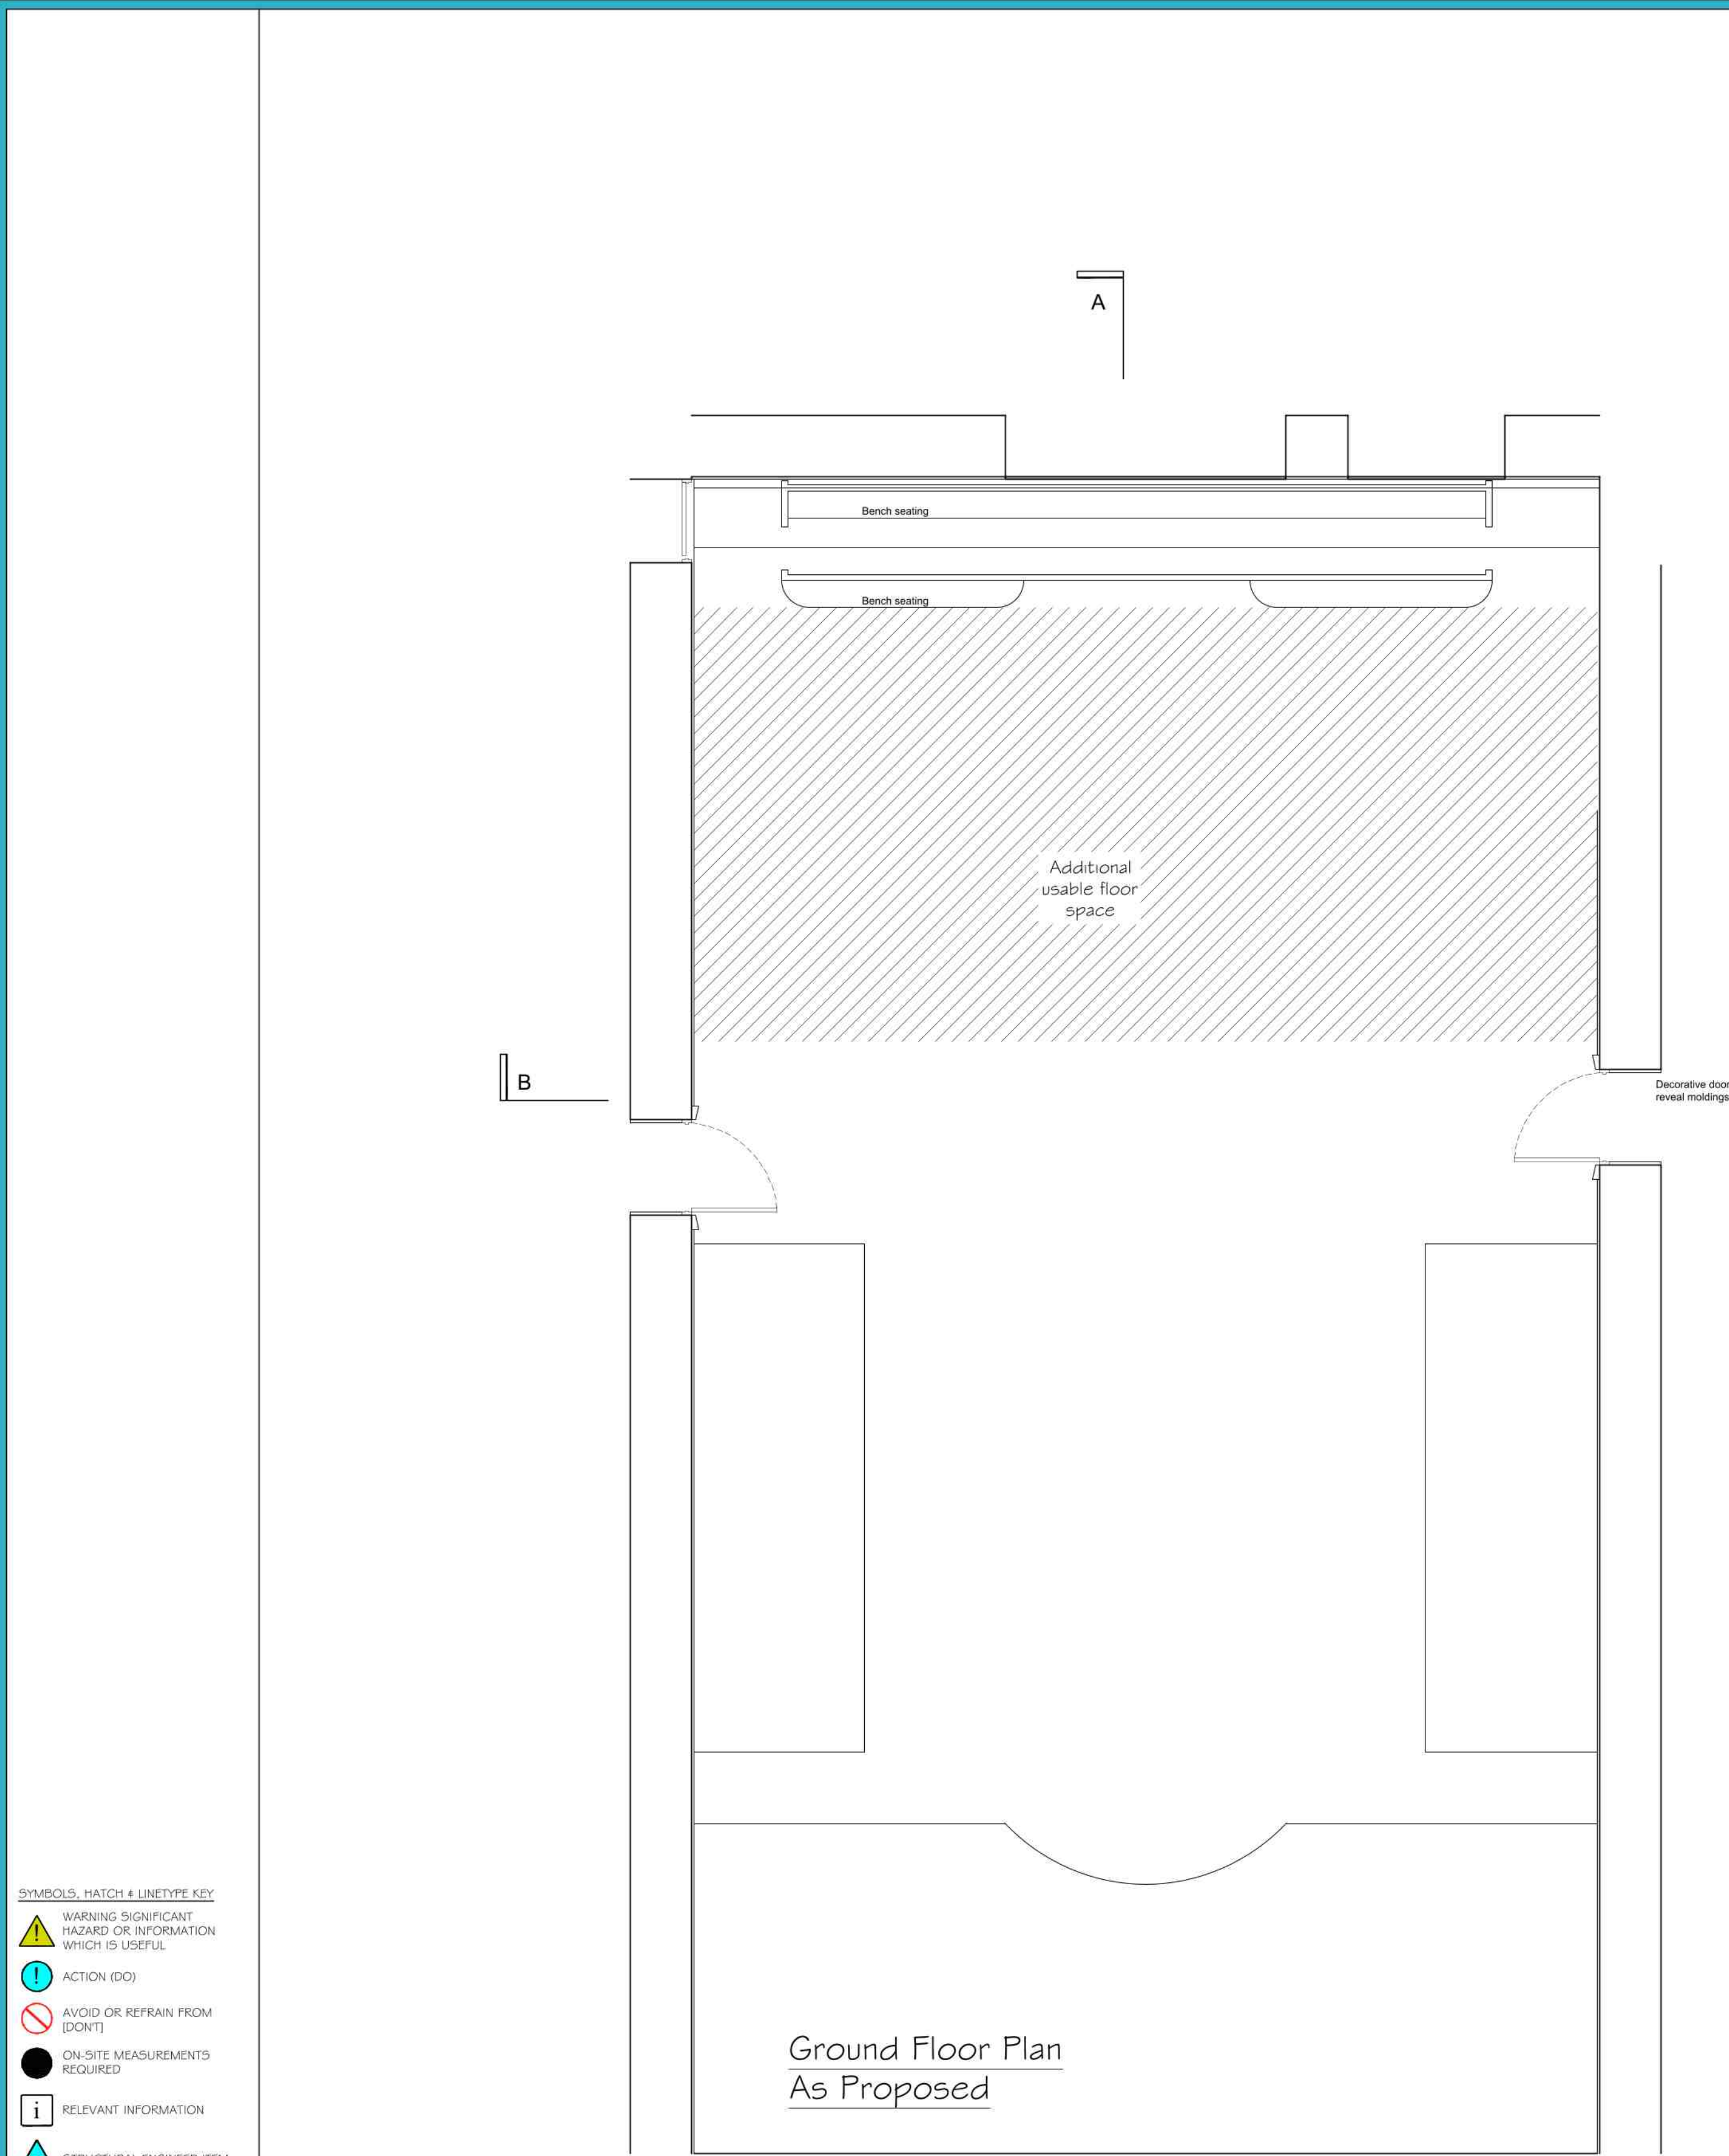


- SYMBOLS, HATCH & LINETYPE KEY**
- WARNING SIGNIFICANT HAZARD OR INFORMATION WHICH IS USEFUL
 - ACTION (DO)
 - AVOID OR REFRAIN FROM (DON'T)
 - ON-SITE MEASUREMENTS REQUIRED
 - RELEVANT INFORMATION
 - STRUCTURAL ENGINEER ITEM
 - BUILDING CONTROL ITEM
 - BRICK
 - CONCRETE
 - BLOCK
 - SAND
 - HARDCORE
 - PROPOSED
 - GLAZING
 - OBSCURE GLASS
 - BOUNDARY
 - FOUL DRAINAGE
 - SW DRAINAGE
 - INSULATION
 - DPM, DPC, VCL, FLASHING
 - STRUCTURAL BEAMS
 - DEMOLITION AREAS


DATE	NOTES	BY	REV
17/07/25	First Draft For Client Approval	CLA	A
17/07/25	Planning amendment	CLA	C
21/07/25	Client Scheme amendment	CLA	D

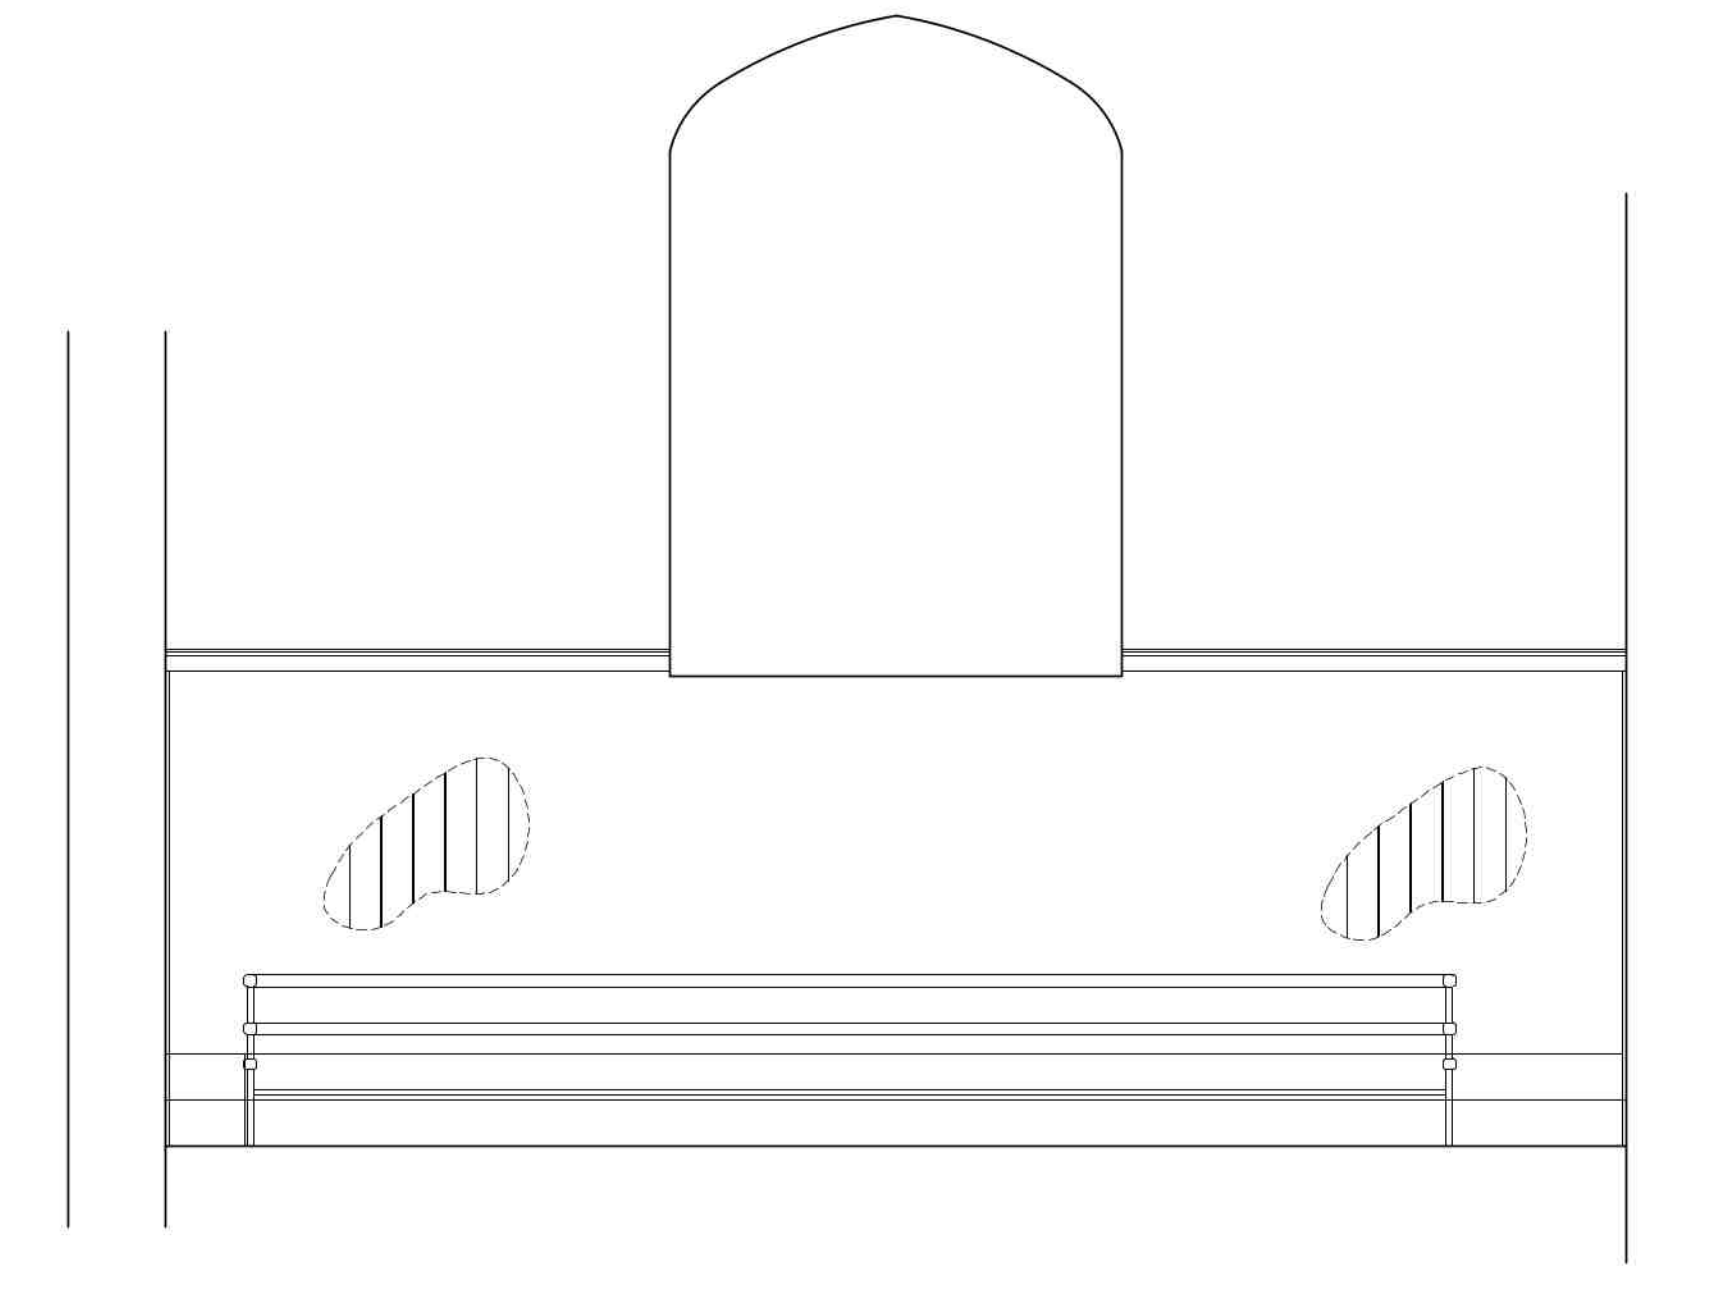

Section Thro B
As Proposed

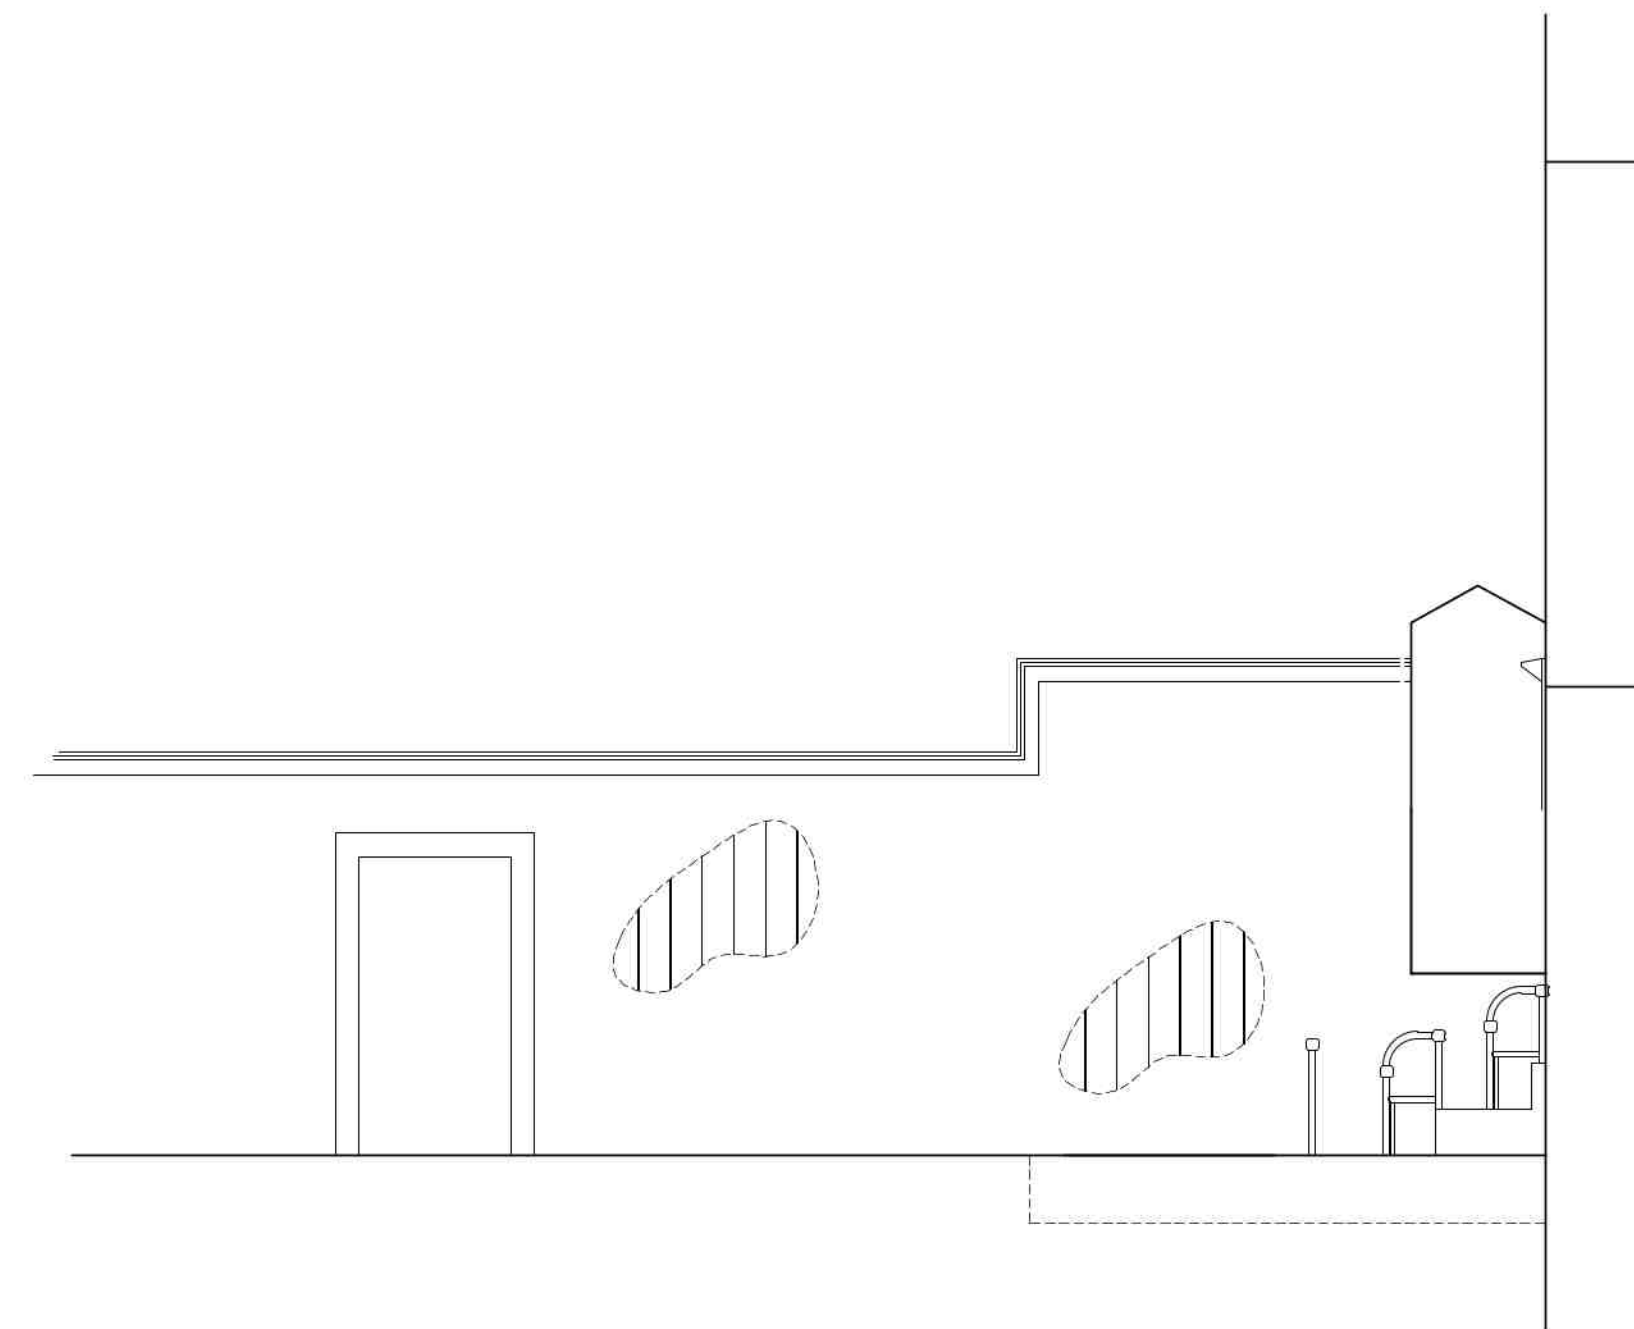

Section Thro A
As Proposed

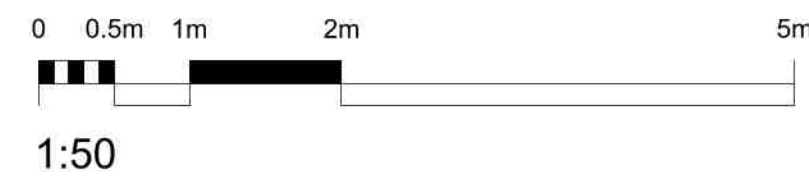

PROJECT TITLE Proposed Removal of Tiered Veiling Gallery	CLIENT Castle Events Ltd, The Sessions House, Sheep Market, Spalding	CHK BY ---	DRAWN BY CLA
DRAWING STAGE Planning	SCALE 1:50 @ A1	STAGE PLN	REV D
SHEET TITLE Plans as Proposed	PROJECT NUMBER PE11-4138	REV D	SHT 003