




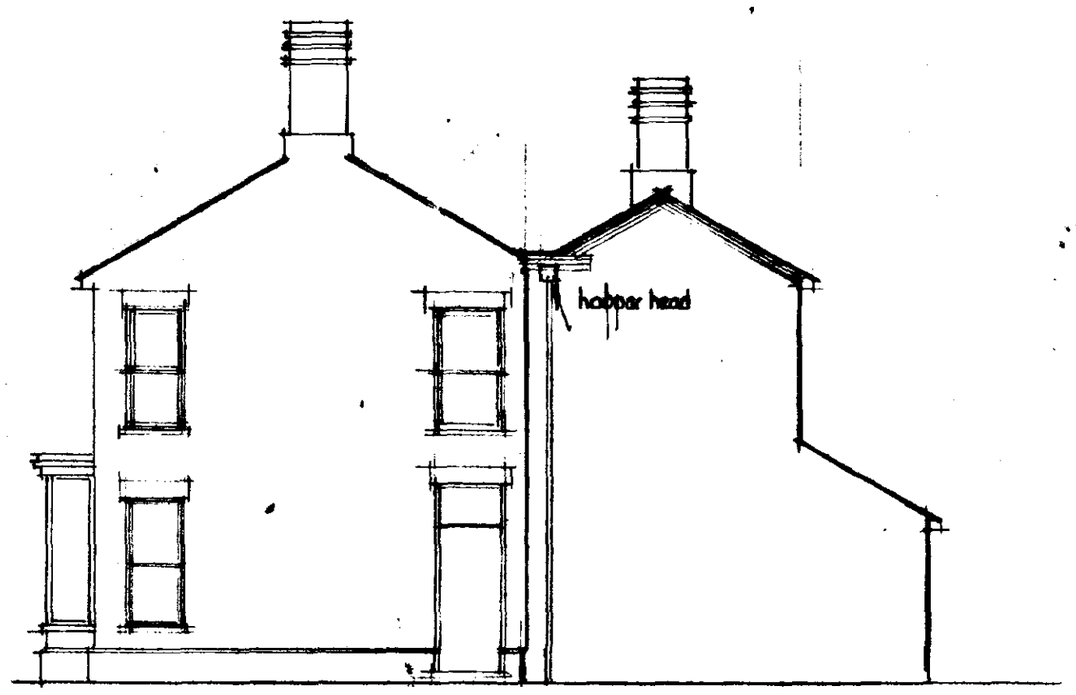


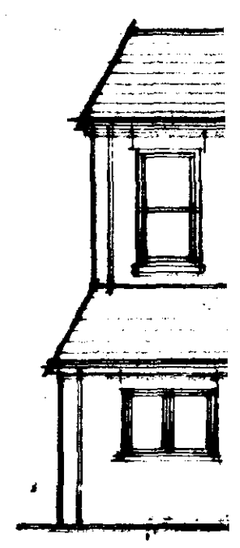

south

east

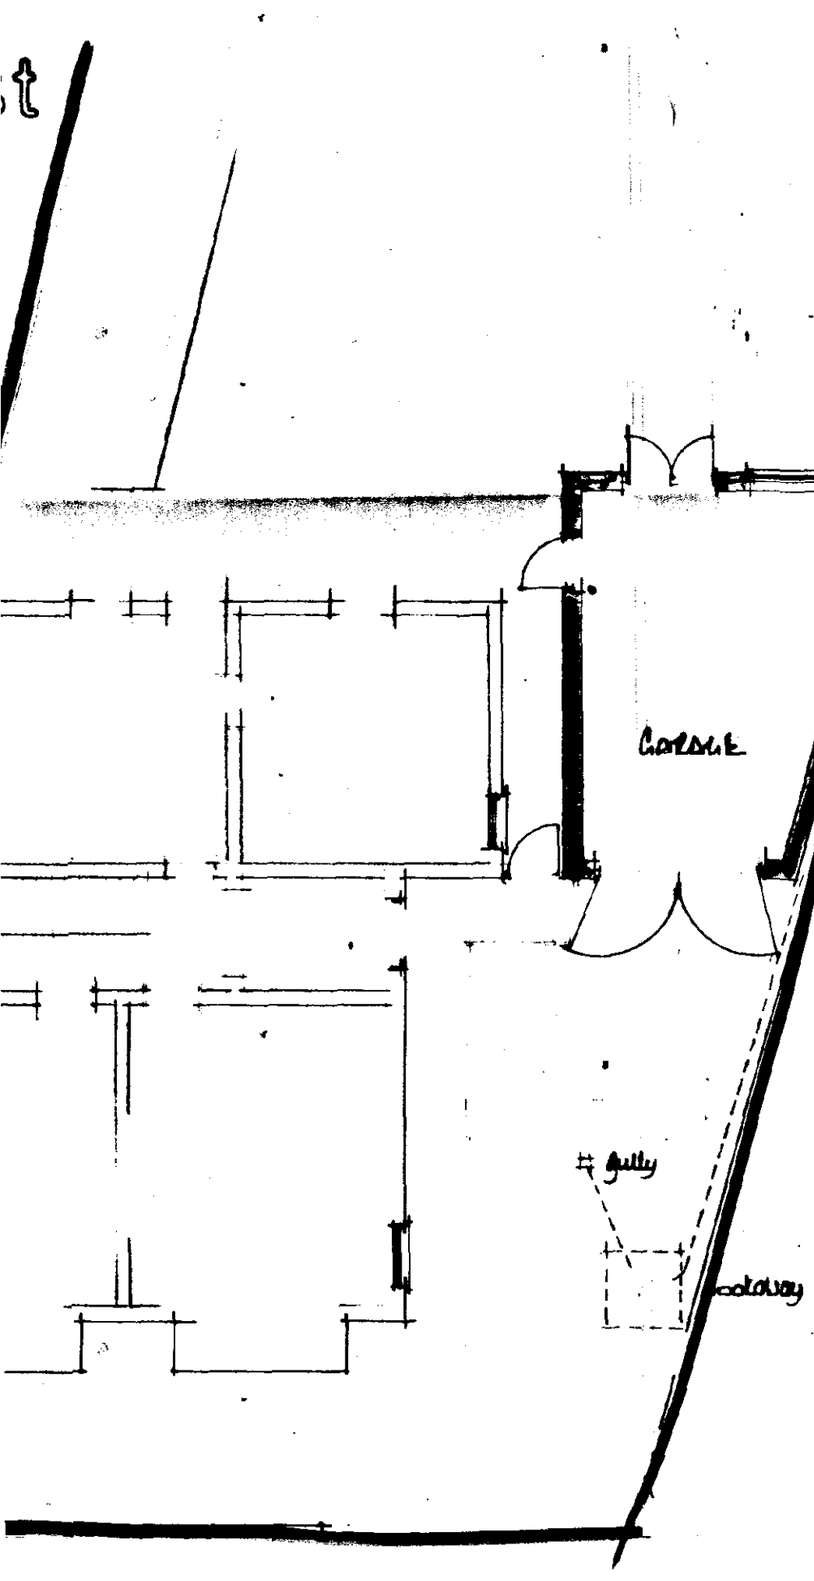

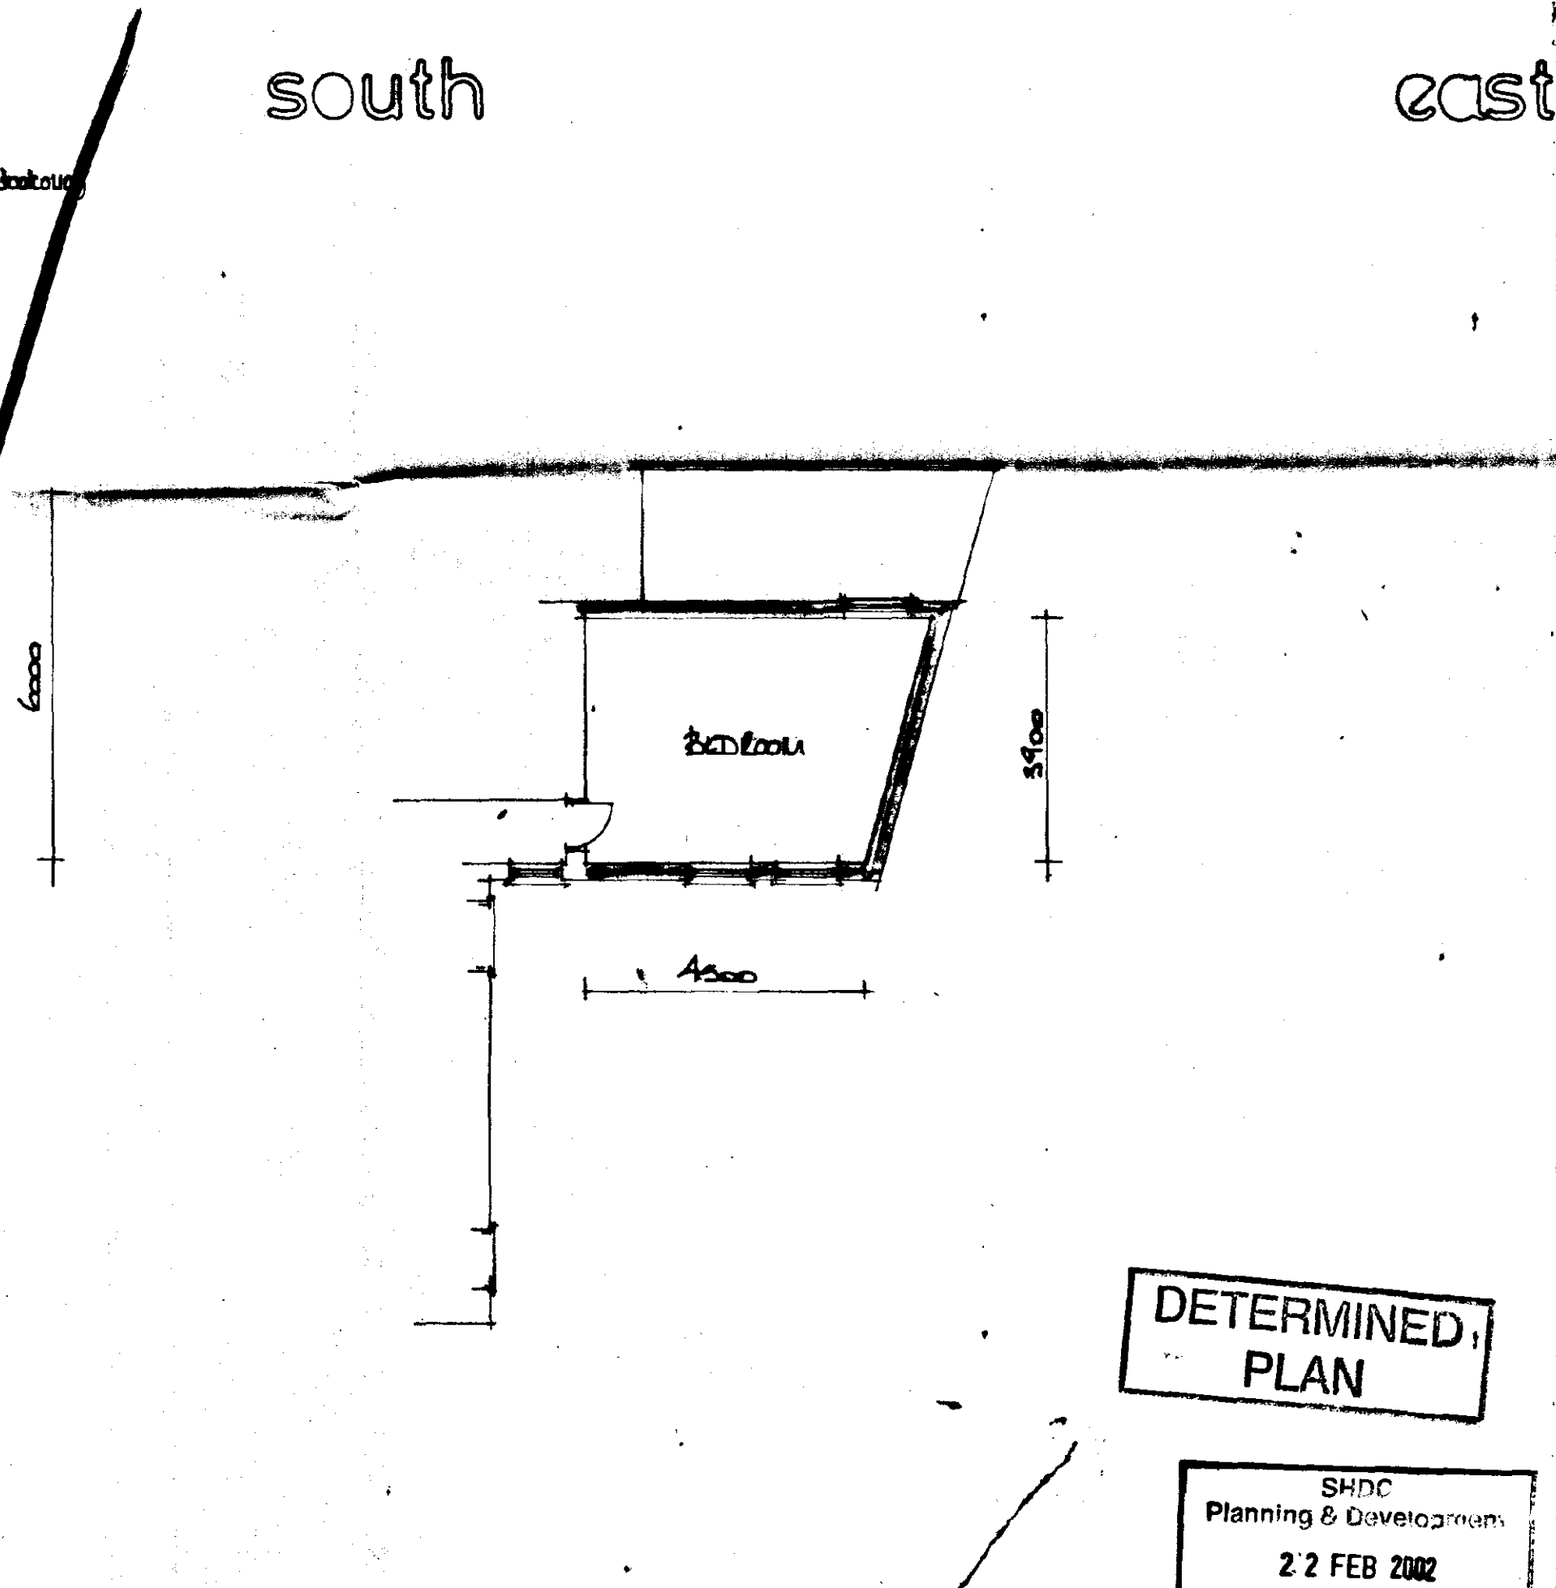

ground floor

first floor

DETERMINED PLAN

SHDC
Planning & Development
22 FEB 2002
Ref 0213/02

A

© copy

East Midlands Design Association
"Willow
Horsesl
Spaldin
Lincs. F
Tel: Sp

Client
Li

Job Titl
Ex
fol
Al
4
SPA
LI

Drawi
Pl

Scale

Date

Drg. N