



NORTH ELEVATION

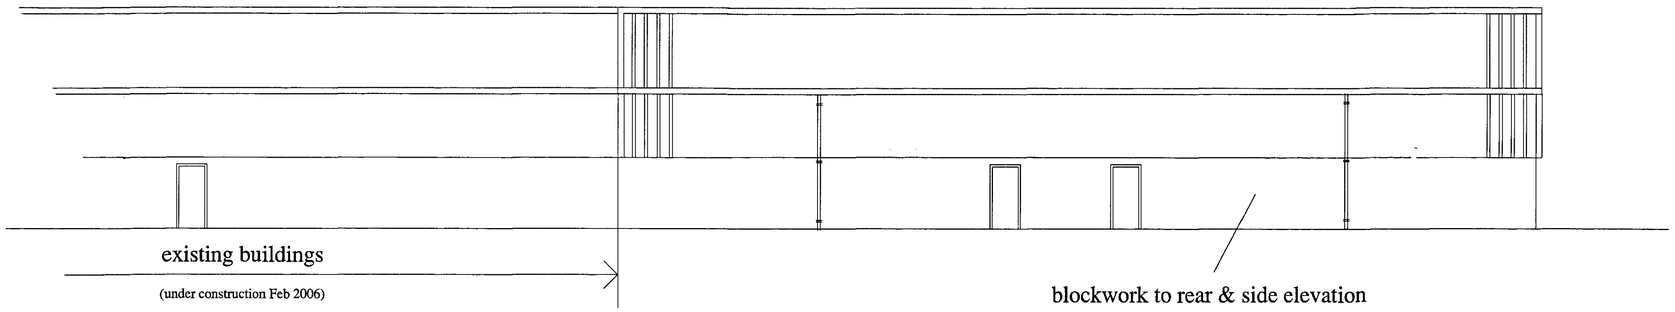


SOUTH ELEVATION

SHDC
PLANNING & DEVELOPMENT
14 FEB 2006
Ref. 0214/06

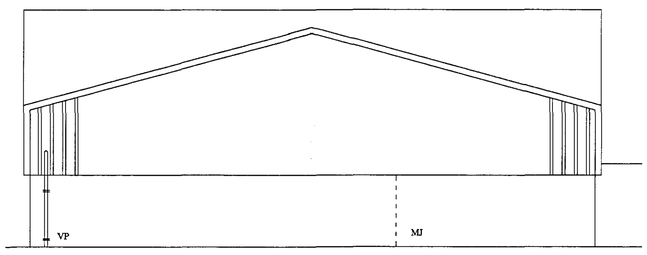

EAST ELEVATION

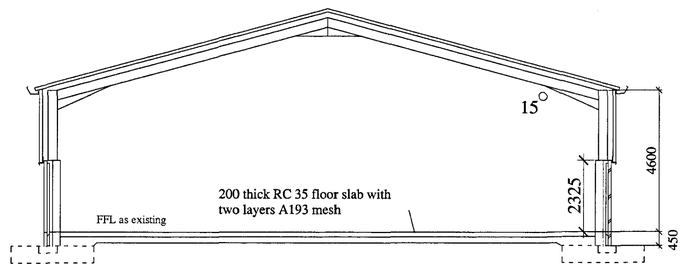

SECTION

DETERMINED
PLAN

D. W. Bradley
chartered surveyor
Hawthorn Lodge, Church Lane, Algarkirk,
Boston, Lincs PE20 2HH
Tel : (01205) 460944
Fax : (01205) 460911
Mobile : 07946 569326
EMail : dwb@dwbradley.force9.co.uk

client : VAN MEUWEN

project : WAREHOUSE EXTENSION
SPALDING DROVE
CLAY LAKE
SPALDING - PHASE 2

title : ELEVATIONS/SECTION

date : FEB 2006 scales : 1 : 100

RICS drg.no. 0625/2