

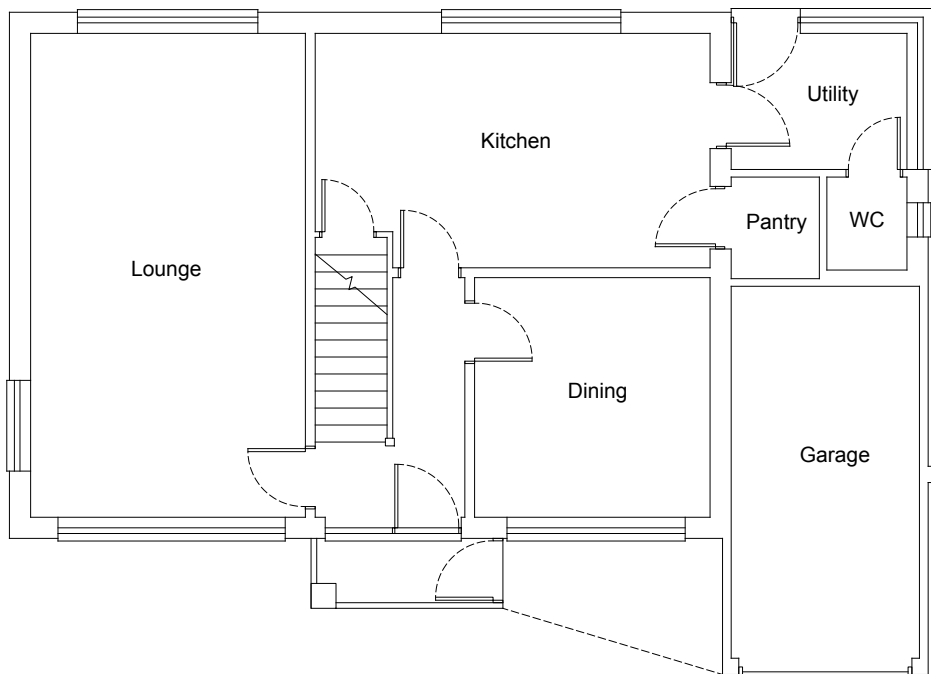
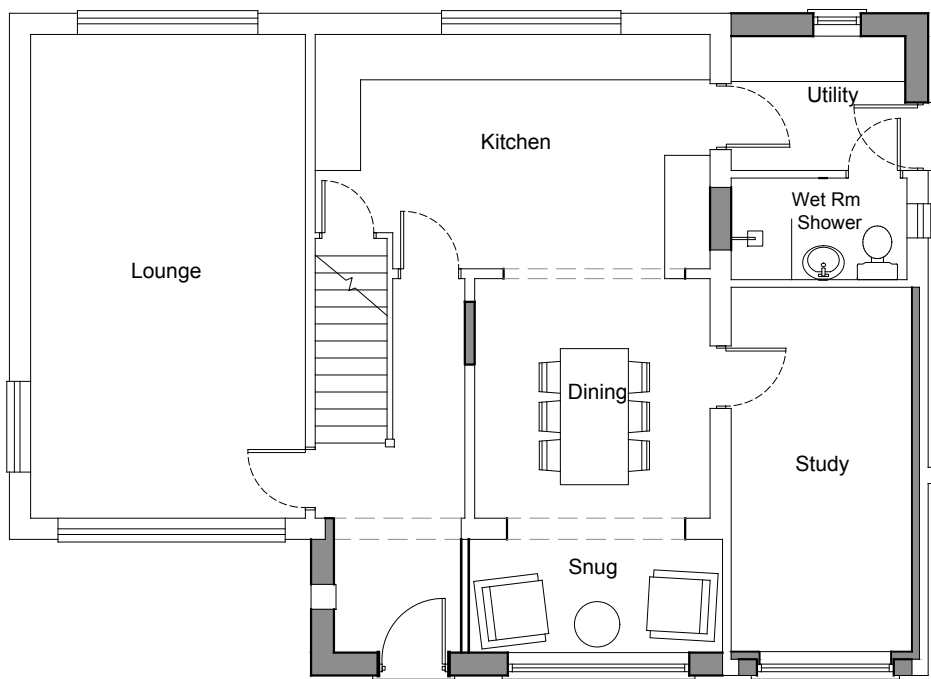
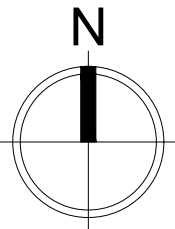


CDM NOTE:
The design has been undertaken as far as possible to avoid risks to health and safety or to reduce and control the effects of any unavoidable risks.
Any relevant information identifying risks which are not able to be eliminated will be included within the project Health and Safety file.


THIS DRAWING IS FOR PLANNING PURPOSES ONLY.
SURVEY DETAILS WERE TAKEN FROM EXISTING DRAWINGS BY OTHERS, THEREFORE JB ARCHITECTURAL DESIGN SERVICES CANNOT ACCEPT ANY RESPONSIBILITY FOR INCORRECT MEASUREMENTS OR ANOMALIES / ERRORS AS A RESULT OF

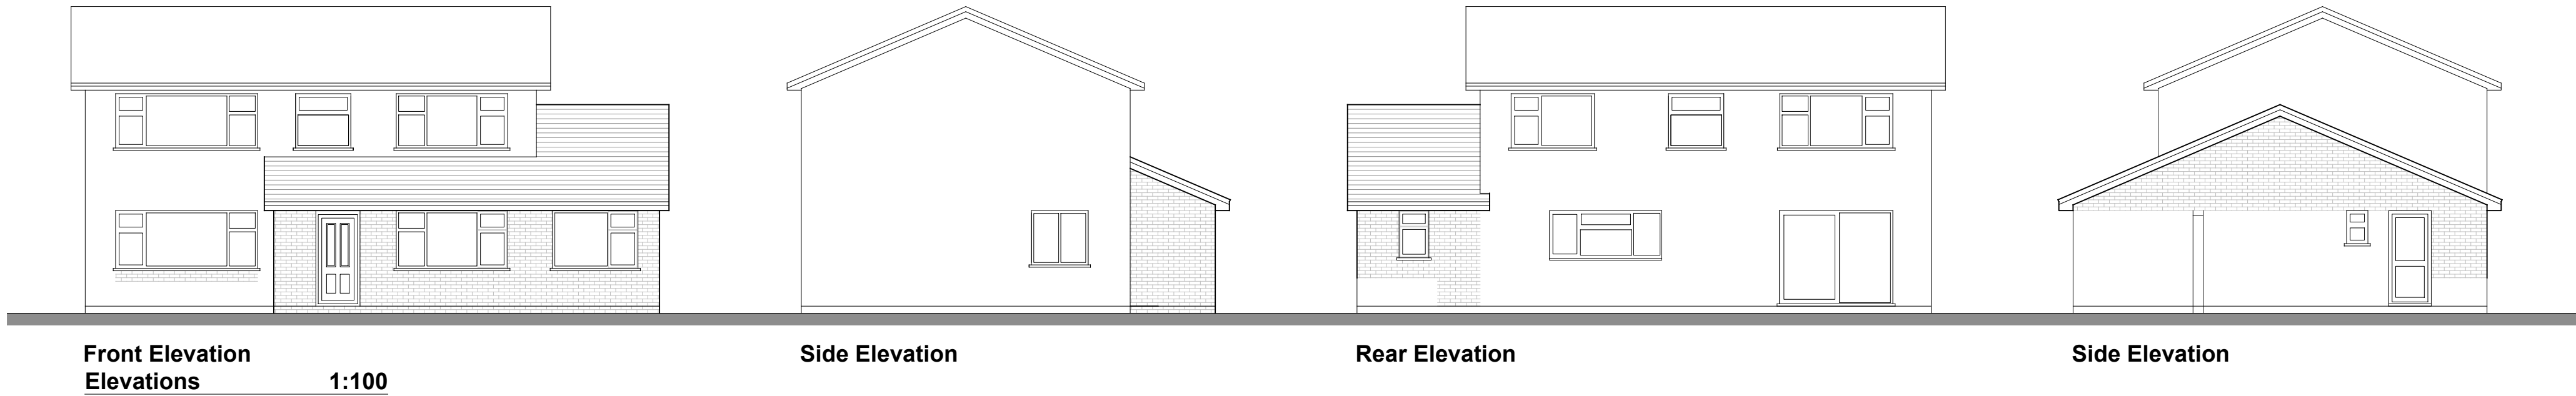

EXISTING

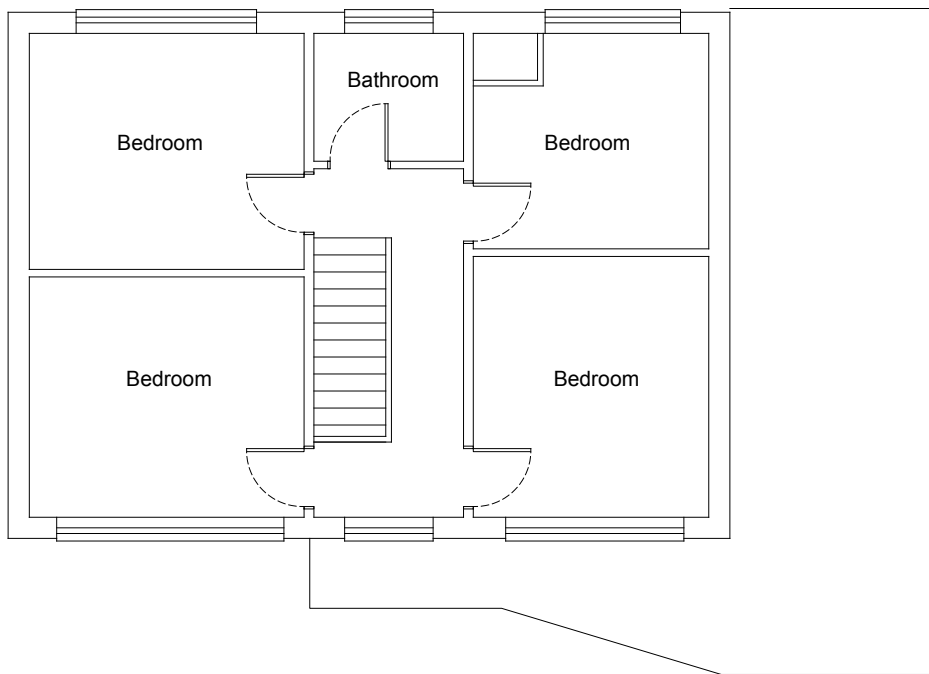

PROPOSED

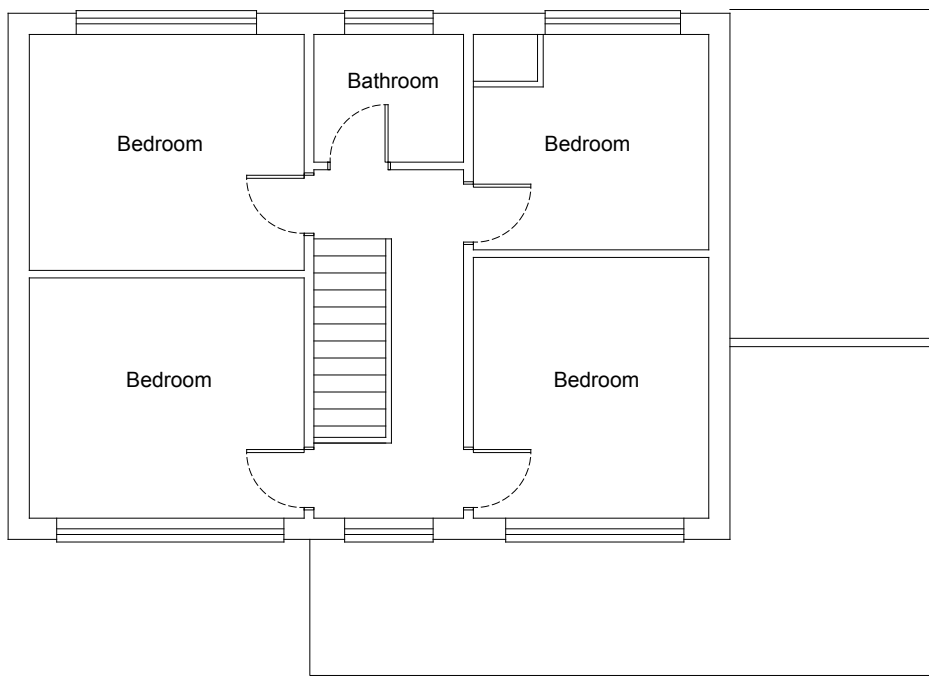

External Materials (All to match existing)	
Roof	Slate tiles to match existing
Walls	Facing bricks to match existing
Windows & Doors	White UPVC to match existing
Rainwater, Soil & Vent Pipes	White UPVC to match existing



THIS DRAWING IS FOR THE PURPOSE OF OBTAINING PLANNING PERMISSION ONLY

10 March 2020
JB Architectural Design Services
DRAFT

Rev D - 14/03/20 - Items added to Block plan
Rev C - 04/03/20 - Location & Block plan added
Rev B - 15/02/20 - Client amendments to openings
Rev A - 11/02/20 - Client amendments to openings
Revised:

JB Architectural Design Services
Durham House, 44 Northorpe Road
Donington, Spalding, PE11 4XU

M: 07837 735718
E: info@brammasdesign.co.uk
W: www.brammasdesign.co.uk

Client: Mr & Mrs Spicer
Project: 21 Ladywood Road
Spalding

Drawing: Proposed extension
Design Details

Scale: 1:100, 1:500, 1:1250
Drawing Number: 147-01-DD01
Paper Size: A1
Date: 08/02/20
Drawn: JRB
Rev: D

Do not scale or measure from this drawing. All dimensions to be checked on site or in the working plans with care. All dimensions shall be reported to the client. This drawing shall be used in conjunction with any associated specifications, standards, codes, and regulations. JB Architectural Design Services accepts no responsibility for errors or omissions. The copyright in this drawing is owned by JB Architectural Design Services.

Serial number: 190949
© Crown copyright and database right 2020
Ordnance Survey licence 100048957
Reproduction in whole or in part is prohibited without the prior permission of Ordnance Survey

Scale	1:50	1:100	1:250	1:500	1:1250	1:2500
0.5m	10mm	20mm	40mm	80mm	160mm	320mm
1m	20mm	40mm	80mm	160mm	320mm	640mm
2m	40mm	80mm	160mm	320mm	640mm	1280mm
5m	100mm	200mm	400mm	800mm	1600mm	3200mm
10m	200mm	400mm	800mm	1600mm	3200mm	6400mm