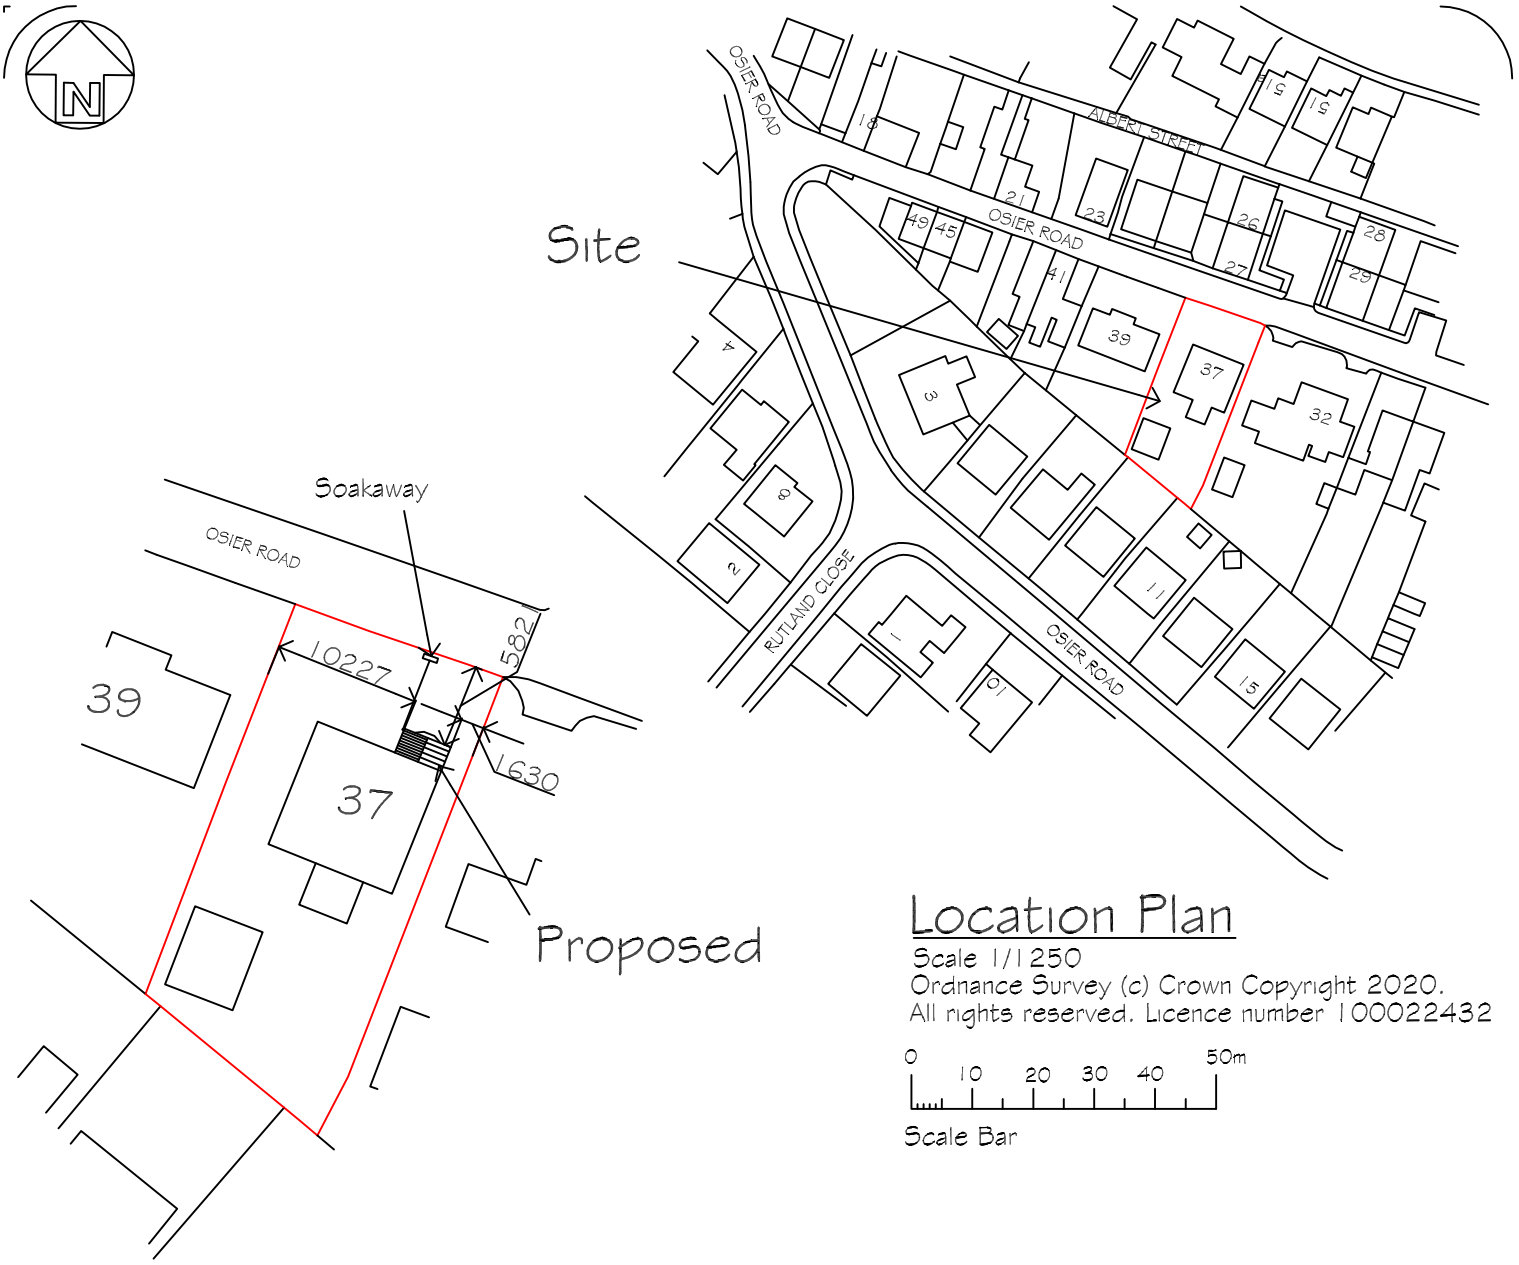


Location Plan

Scale 1/1250

Ordnance Survey (c) Crown Copyright 2020.
All rights reserved. Licence number 100022432

0 10 20 30 40 50m

Scale Bar

Block Plan

Scale 1/500

0 10 20 30 40 50m

Scale Bar

REVISIONS		BY	DATE
DRAWN	MJW	DATE	20/2/20
SCALE	As Shown	CHECKED	

CLIENT Mr. & Mrs. M. Haywood
37 Osier Road
Spalding
Lincs.
PE11 1UU

PROJECT
Proposed single storey front extension inc. internal alterations to existing dwelling

DETAILS
Location & Block Plan

Malcolm Watson
architectural - detailing services
Residential - Commercial - Industrial - Agricultural
Planning & Building Regulations Submissions

13 Wimberley Way, Pinchbeck, Spalding, Lincs. PE11 3RY.
Tel / Fax : 01775 767650
email : mjw.13@btinternet.com

partner
LABC

DRWG No. 569/LP/BP/2020