




Existing Elevations - Front | Side | Rear | Side

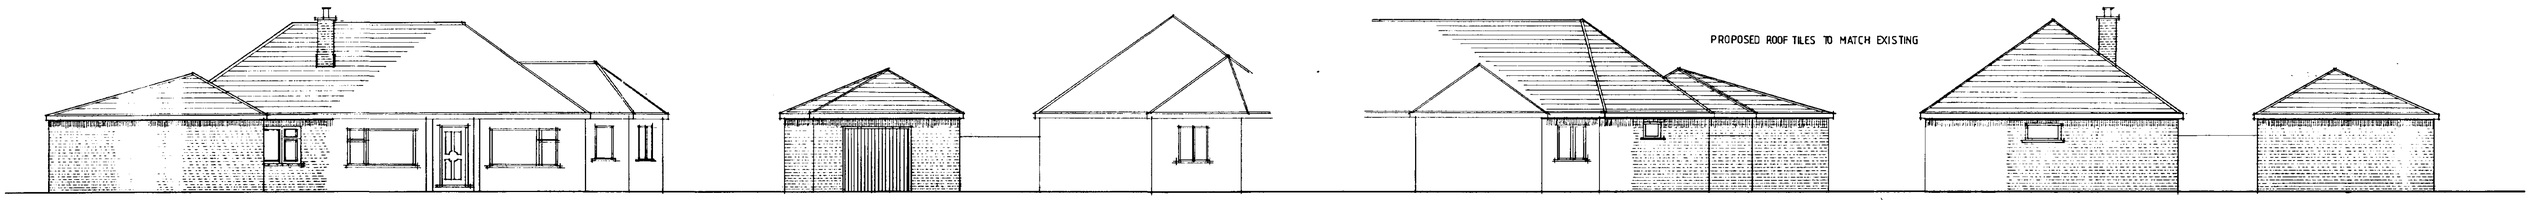

Proposed Elevations - Front (FROM CRADGE BANK) | Side | Rear | Side

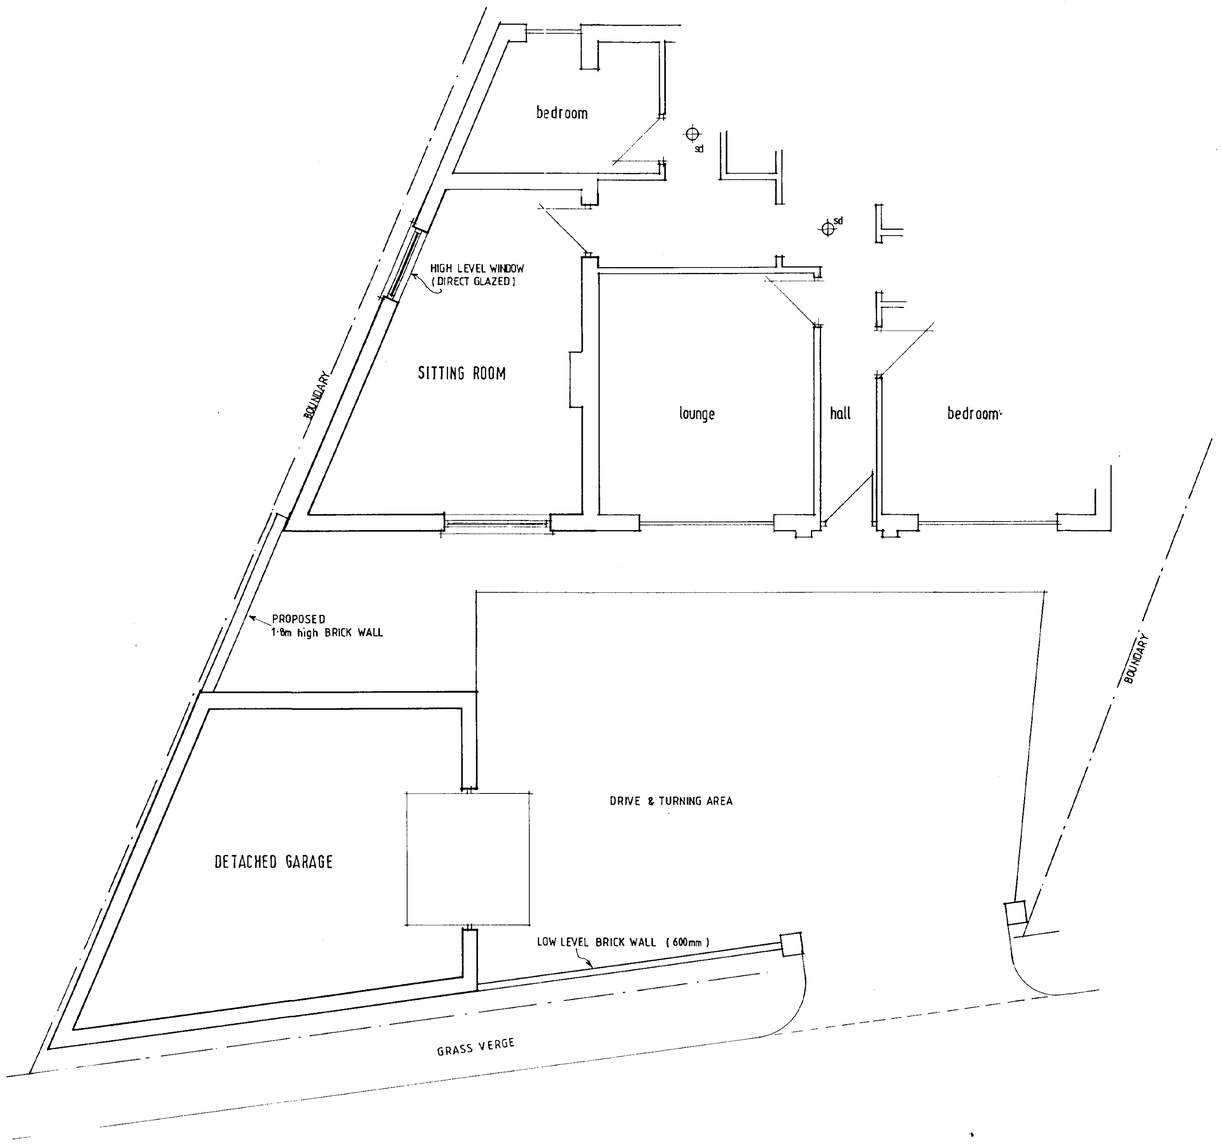

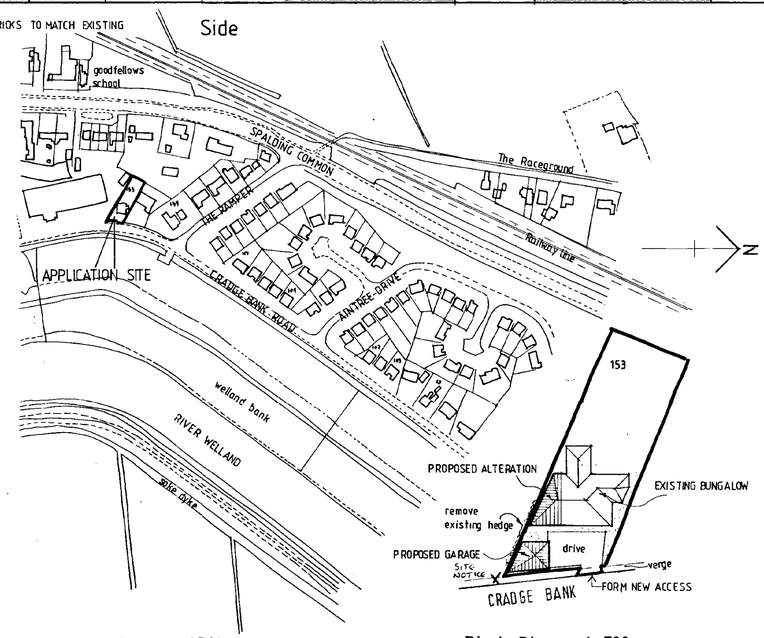

Location Plan 1:2500

Block Plan 1:500

Mark Dennis
architectural services
90 Station Road - Surfleet - Spalding - Lincs - PE11 4DB
Telephone: 01775 680417 Mobile: 07788 834568

title

Proposed Alteration & Detached Garage to existing bungalow at :
153 Cradge Bank Road
Spalding, Lincs.

for : Mr P Toal

Layout, Elevations, Site & Location Plan

rev	des	date

scale	drawn
1:100, 1:50, 1:500, 1:2500	MD
date: MARCH 1999	drg.no: 99005/002

SOUTH HOLLAND DC
HOUSING & PLANNING
0 8 MAR 1999
Ref: S/29/99

DETERMINED PLAN