
Geest Prepared Foods


GEEST
DIPS & DRESSINGS

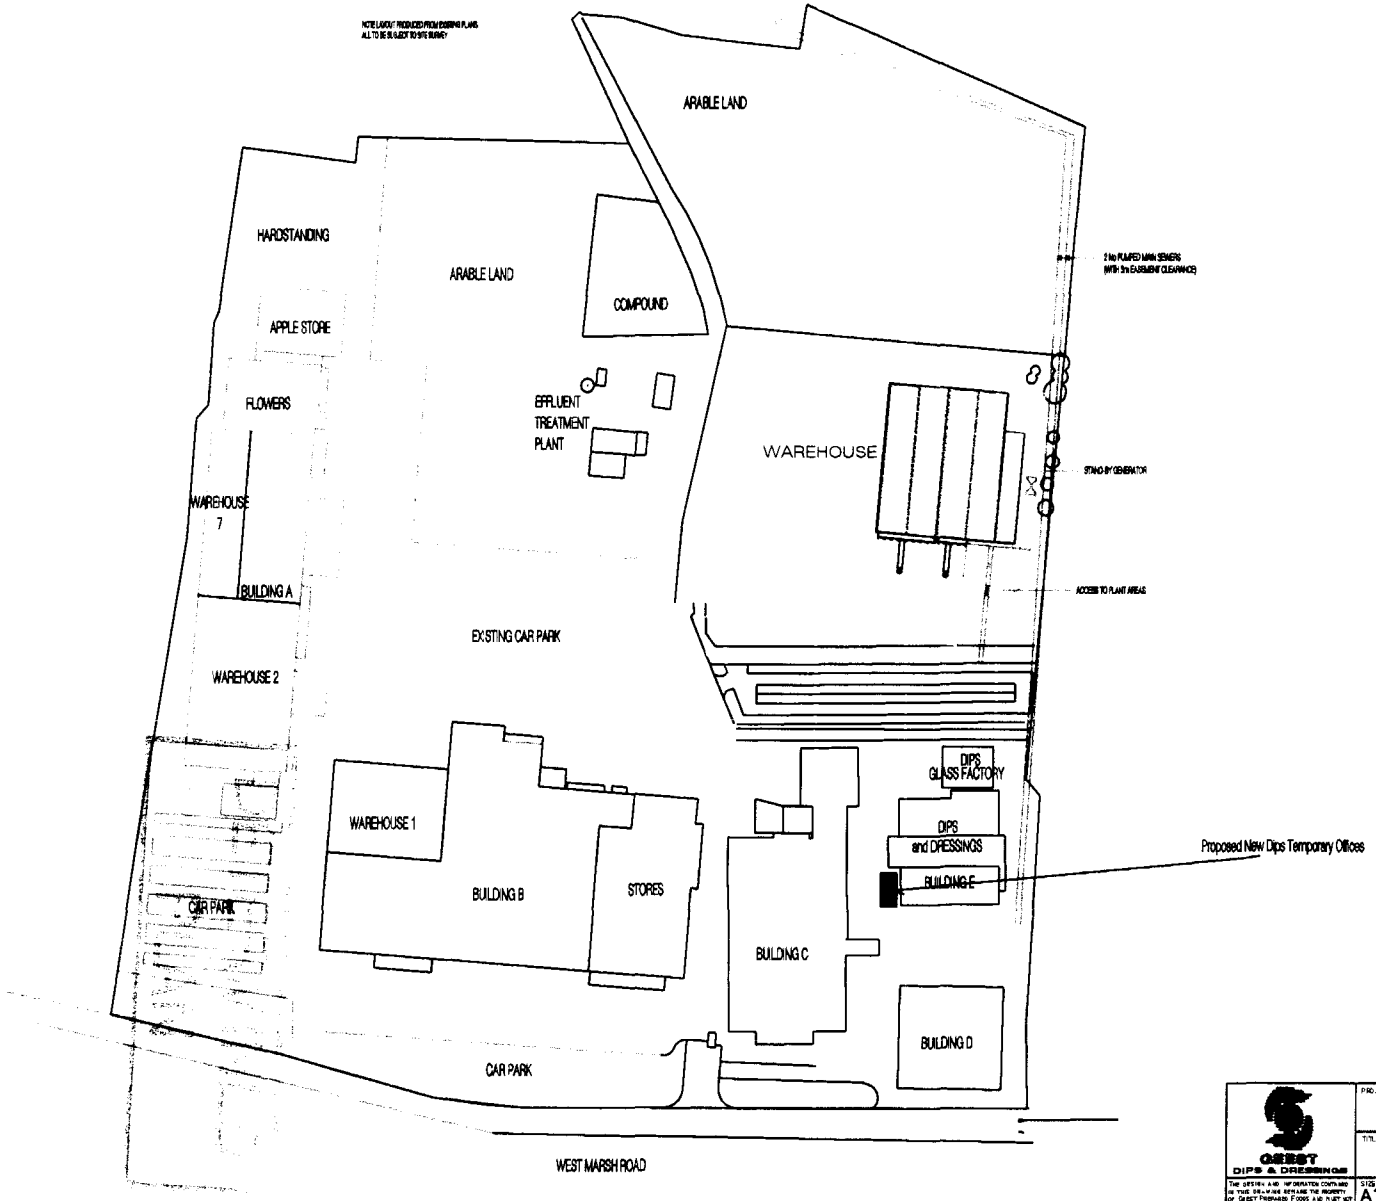

SHDC
Planning & Development
25 FEB 2002
Ref 0220102

PROJECT	SITE–MASTER
TITLE	GPF SITE–PLAN
SIZE A1 / FSCM NO. / DWG NO.	SITE_PLAN / REV A
SCALE / ORIGINAL DRAWING SIZE A1 / SHEET	1_OF_1

Ground Floor:

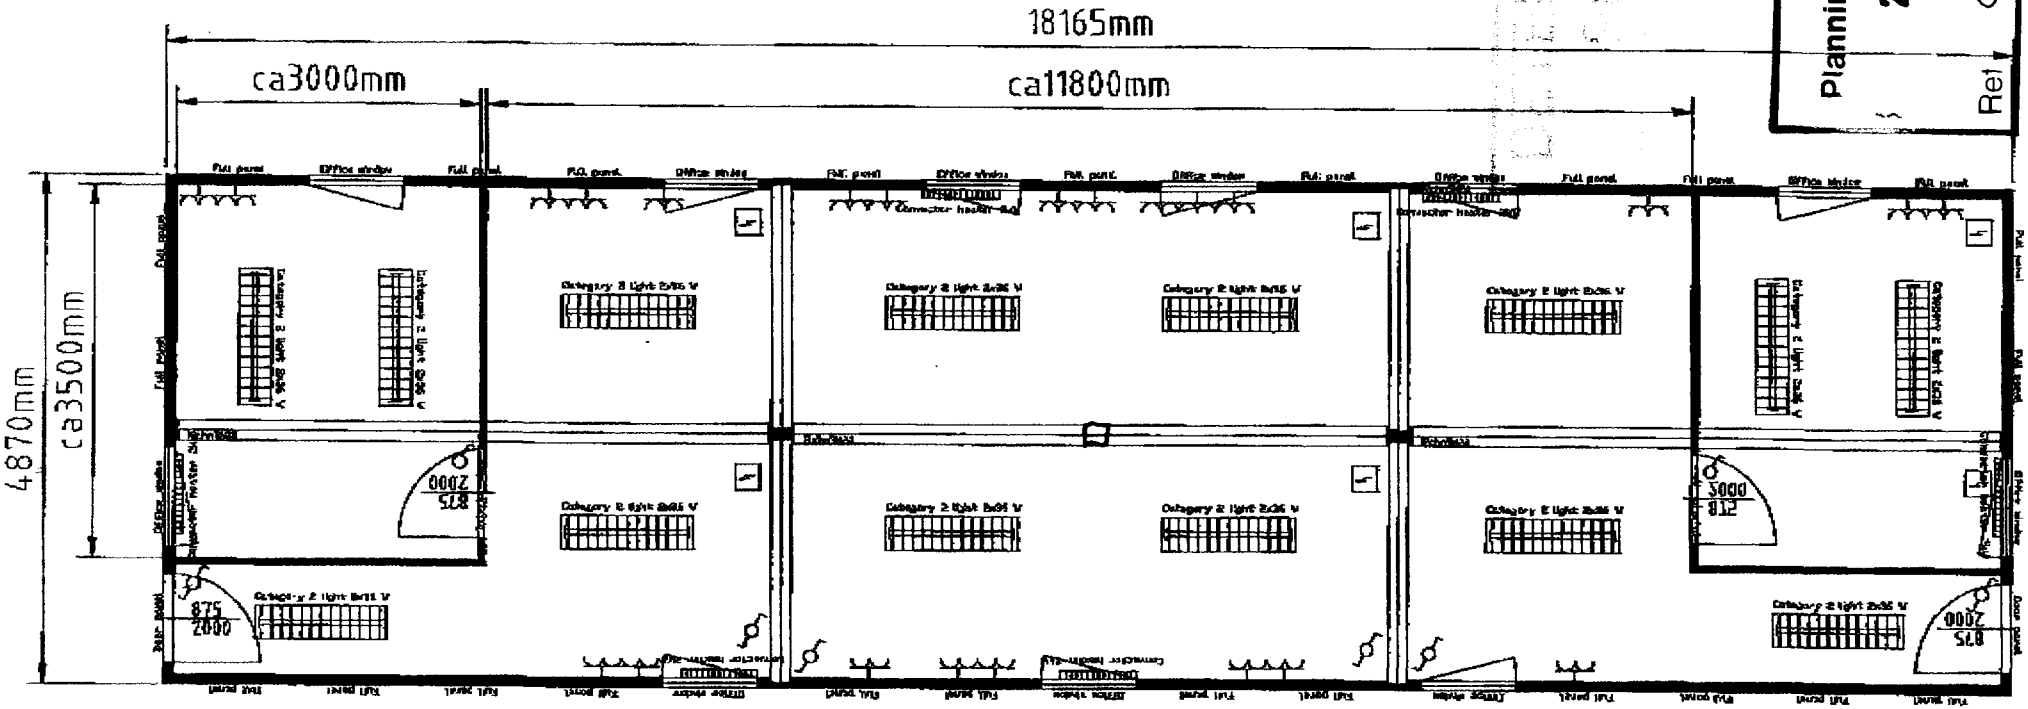


SHDC
Planning & Dev
25 FEB 2002
Ref 0220/02

6x20' Office / Crew - Cabins
Internal height : 2350 mm
Colour : RAL 5010 Gentian blue
electrics: british norm (220V/32A/3 poles)
Internal finish: white


Gezeichnet von: flo	Please sign for approv and return
Gezeichnet am: 09.01.2002	Date: 15/2/02 Signatu
Maßstab: M: 1:75	
Zeichnungs-Nr.: Anl70925 A	CONTA


First Floor:

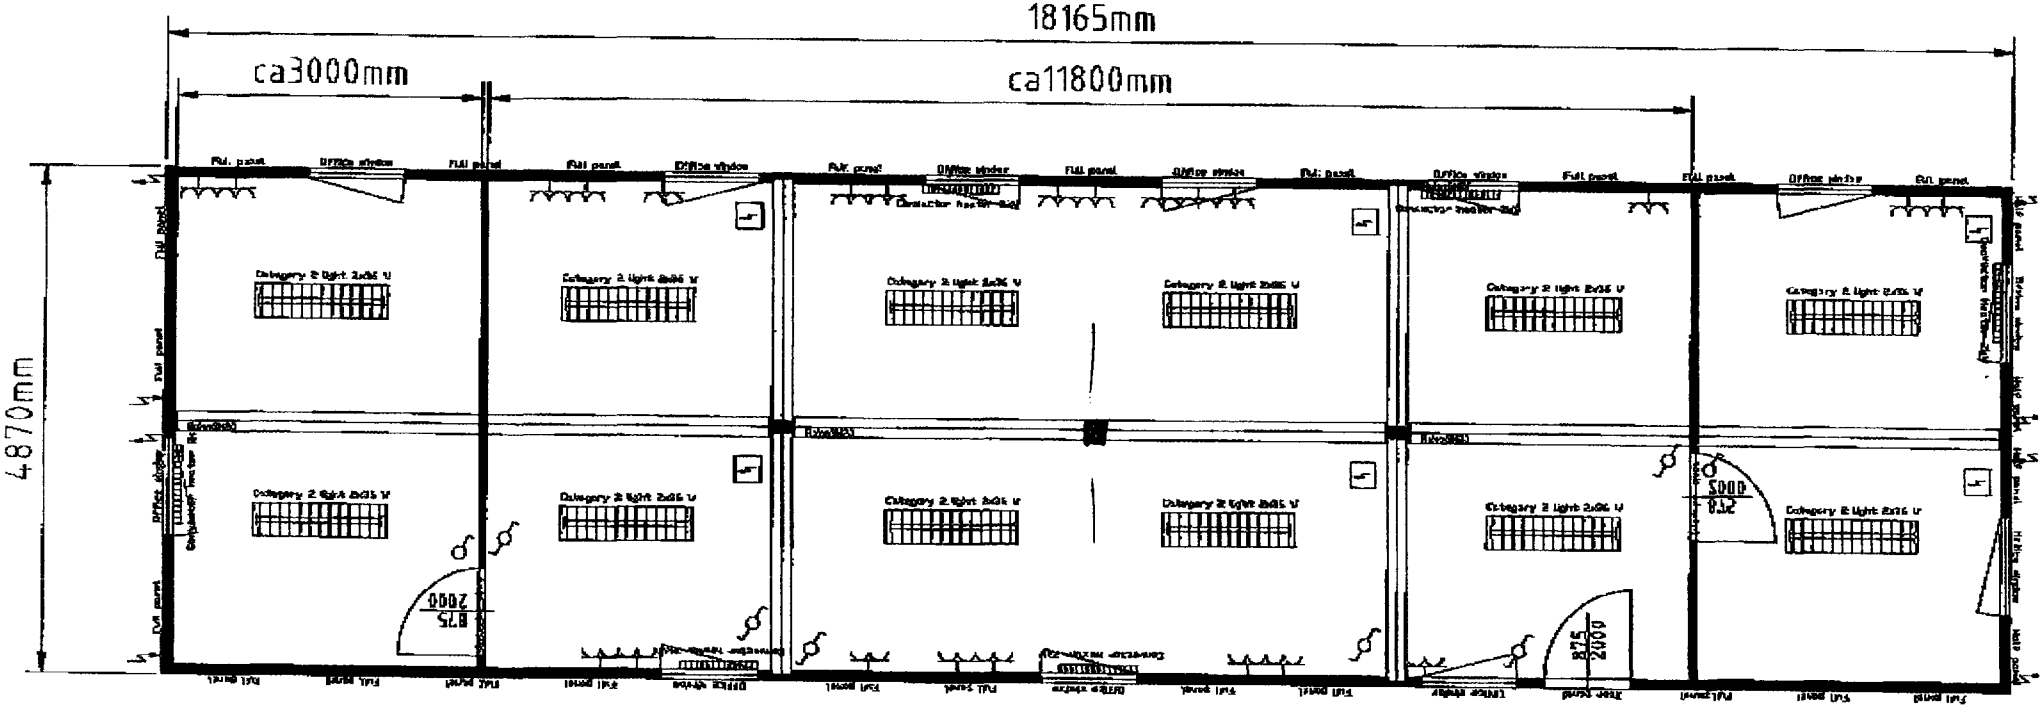

6x20' Office / Crew - Cabins
Internal height : 2350 mm
Colour : RAL 5010 Gentian blue
electrics: british norm (220V/32A/3 poles)
Internal finish: white

Gezeichnet von: flo	Please sign for appro and return
Gezeichnet am: 09.01.2002	Datu: 15/2/02 Signatu
Maßstab: M: 1:75	
Zeichnungs-Nr.: Anl70926A	CTX CONTA

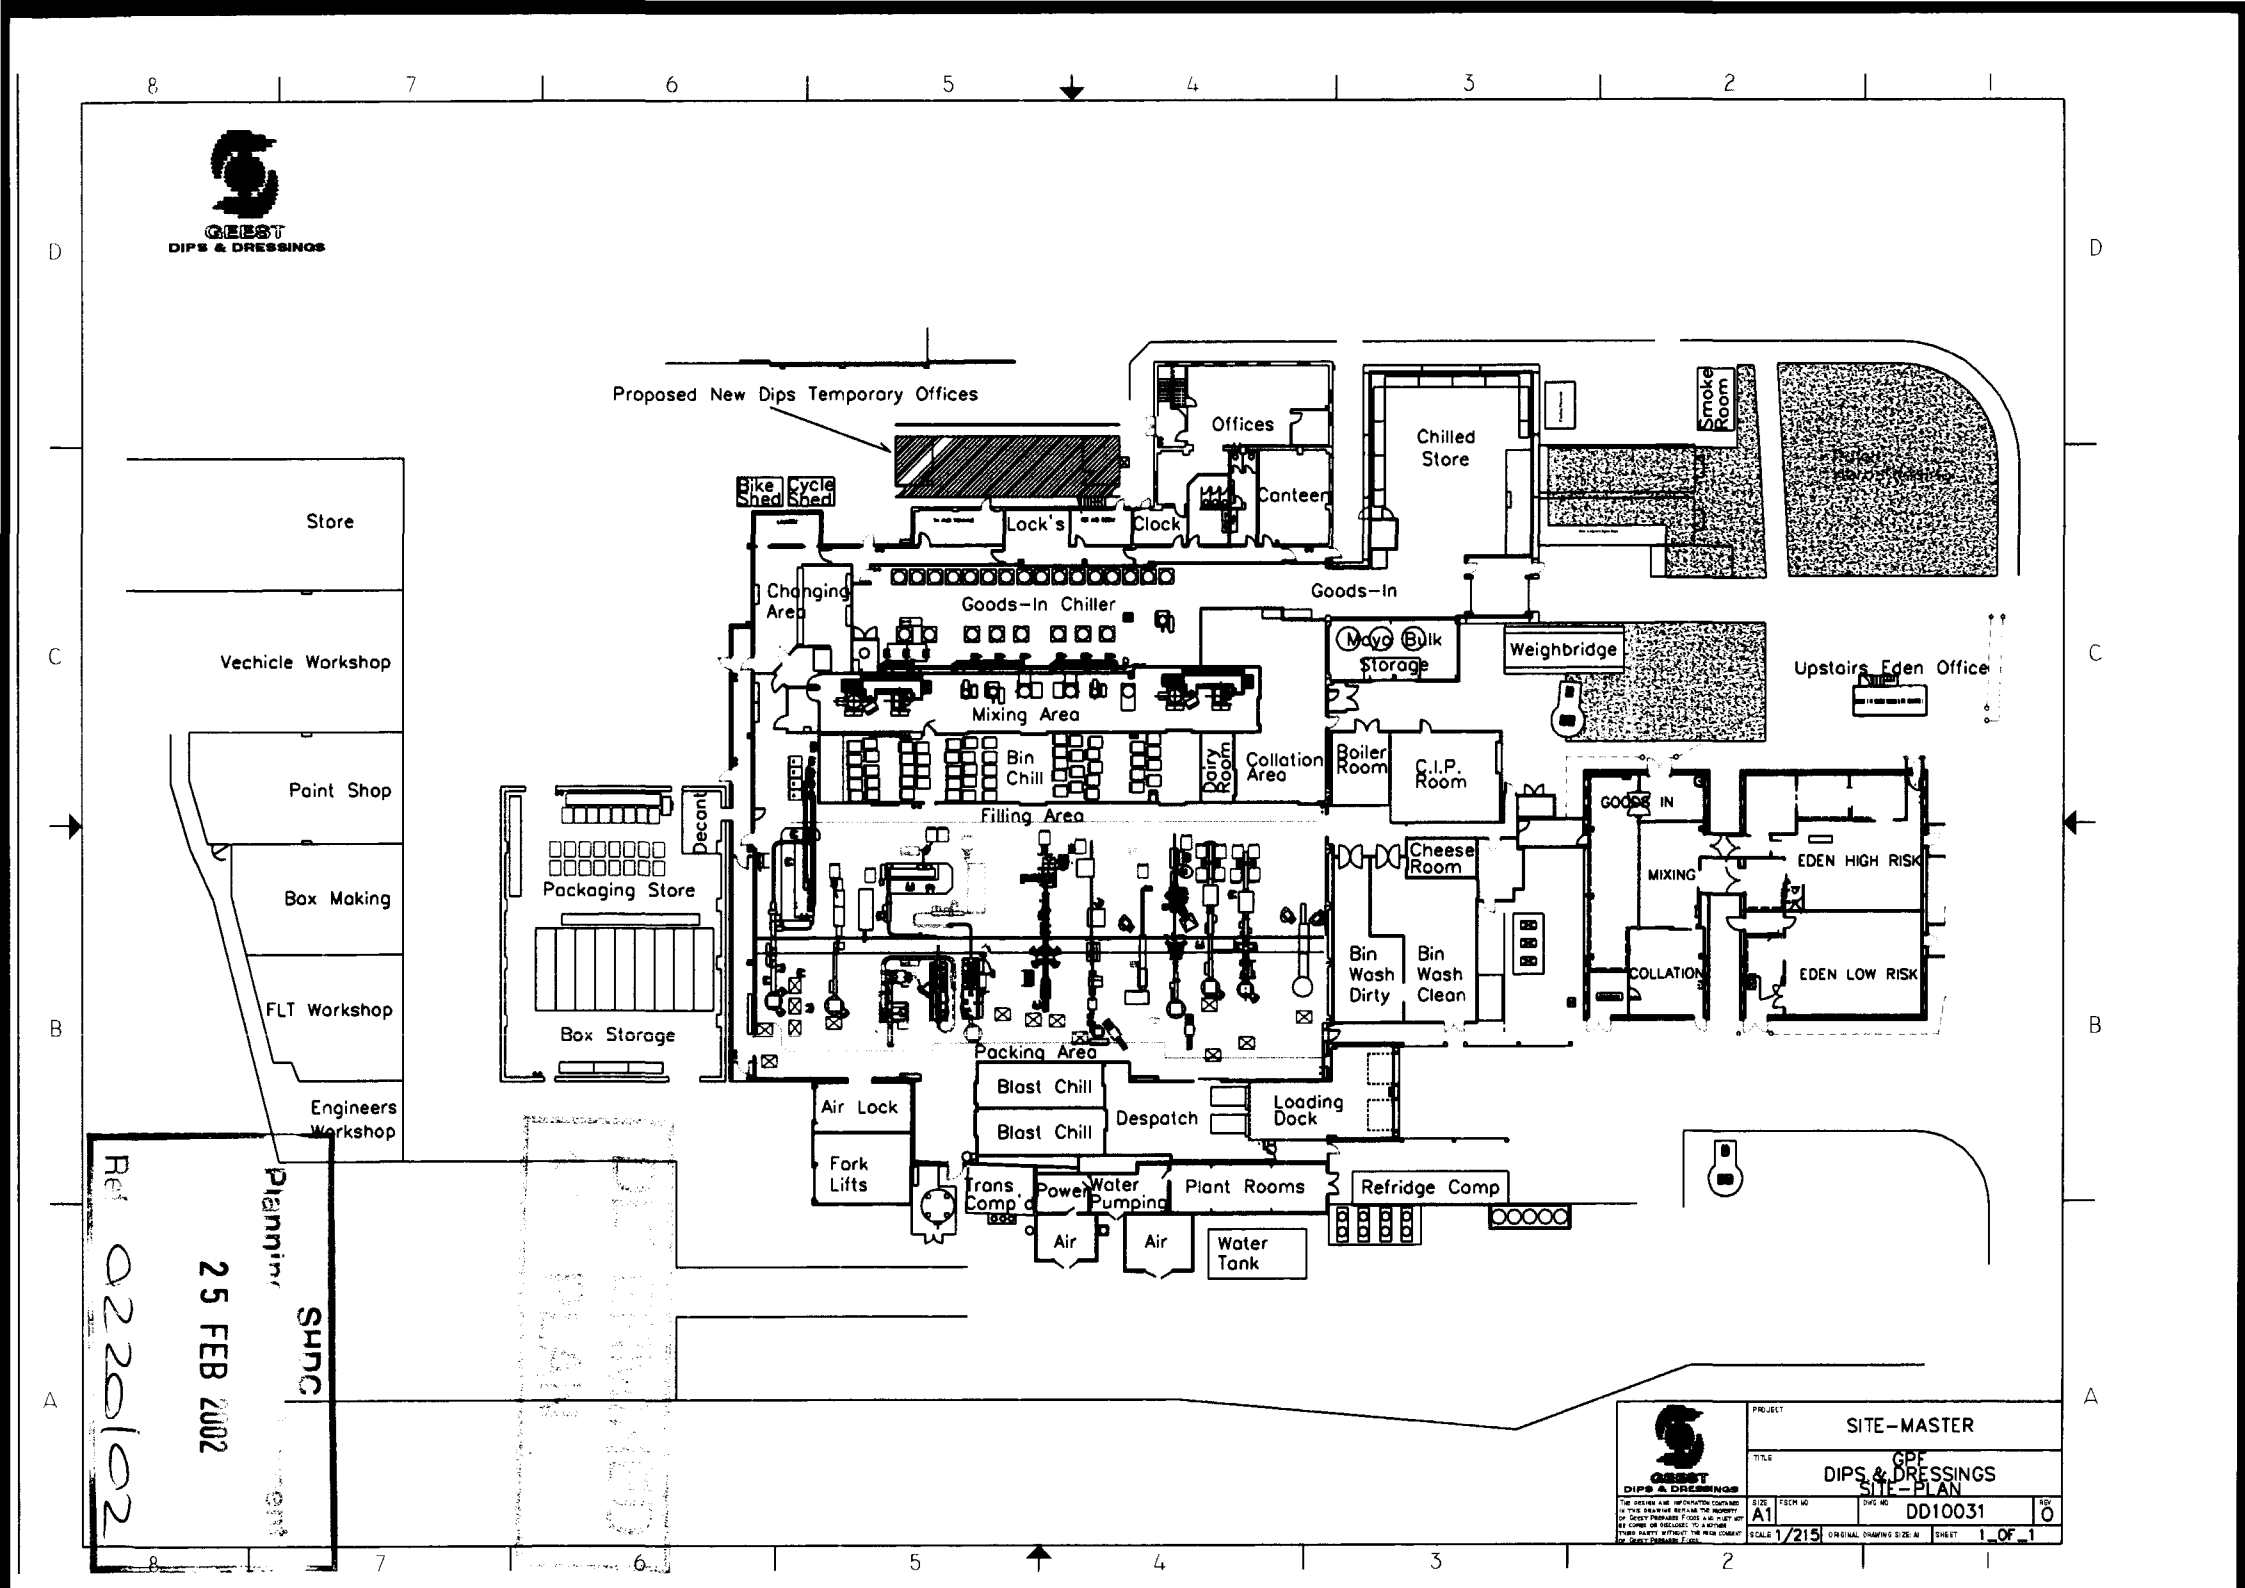
GEEST
DIPS & DRESSINGS
Proposed New Dips Temporary Offices
Offices
Canteen
Chilled Store
Smoke Room
Bike Shed
Cycle Shed
Lock's
Clock
Changing Area
Goods-In Chiller
Goods-In
Mayo Bulk Storage
Weighbridge
Upstairs Eden Office
Mixing Area
Bin Chill
Dairy Room
Collation Area
Boiler Room
C.I.P. Room
Filling Area
Decant
Packaging Store
Box Storage
Cheese Room
GOODS IN
MIXING
EDEN HIGH RISK
COLLATION
EDEN LOW RISK
Bin Wash Dirty
Bin Wash Clean
Packing Area
Blast Chill
Blast Chill
Despatch
Loading Dock
Air Lock
Fork Lifts
Trans Comp
Power
Water Pumping
Plant Rooms
Refridge Comp
Air
Air
Water Tank
Store
Vechicle Workshop
Paint Shop
Box Making
FLT Workshop
Engineers Workshop
Planning
Ref 02201/02
25 FEB 2002
SHNC
PROJECT
SITE-MASTER
TITLE
GPF
DIPS & DRESSINGS
SITE-PLAN
SIZE A1
DWG NO DD10031
REV 0
SCALE 1/215
ORIGINAL DRAWING SIZE A1
SHEET 1 OF 1

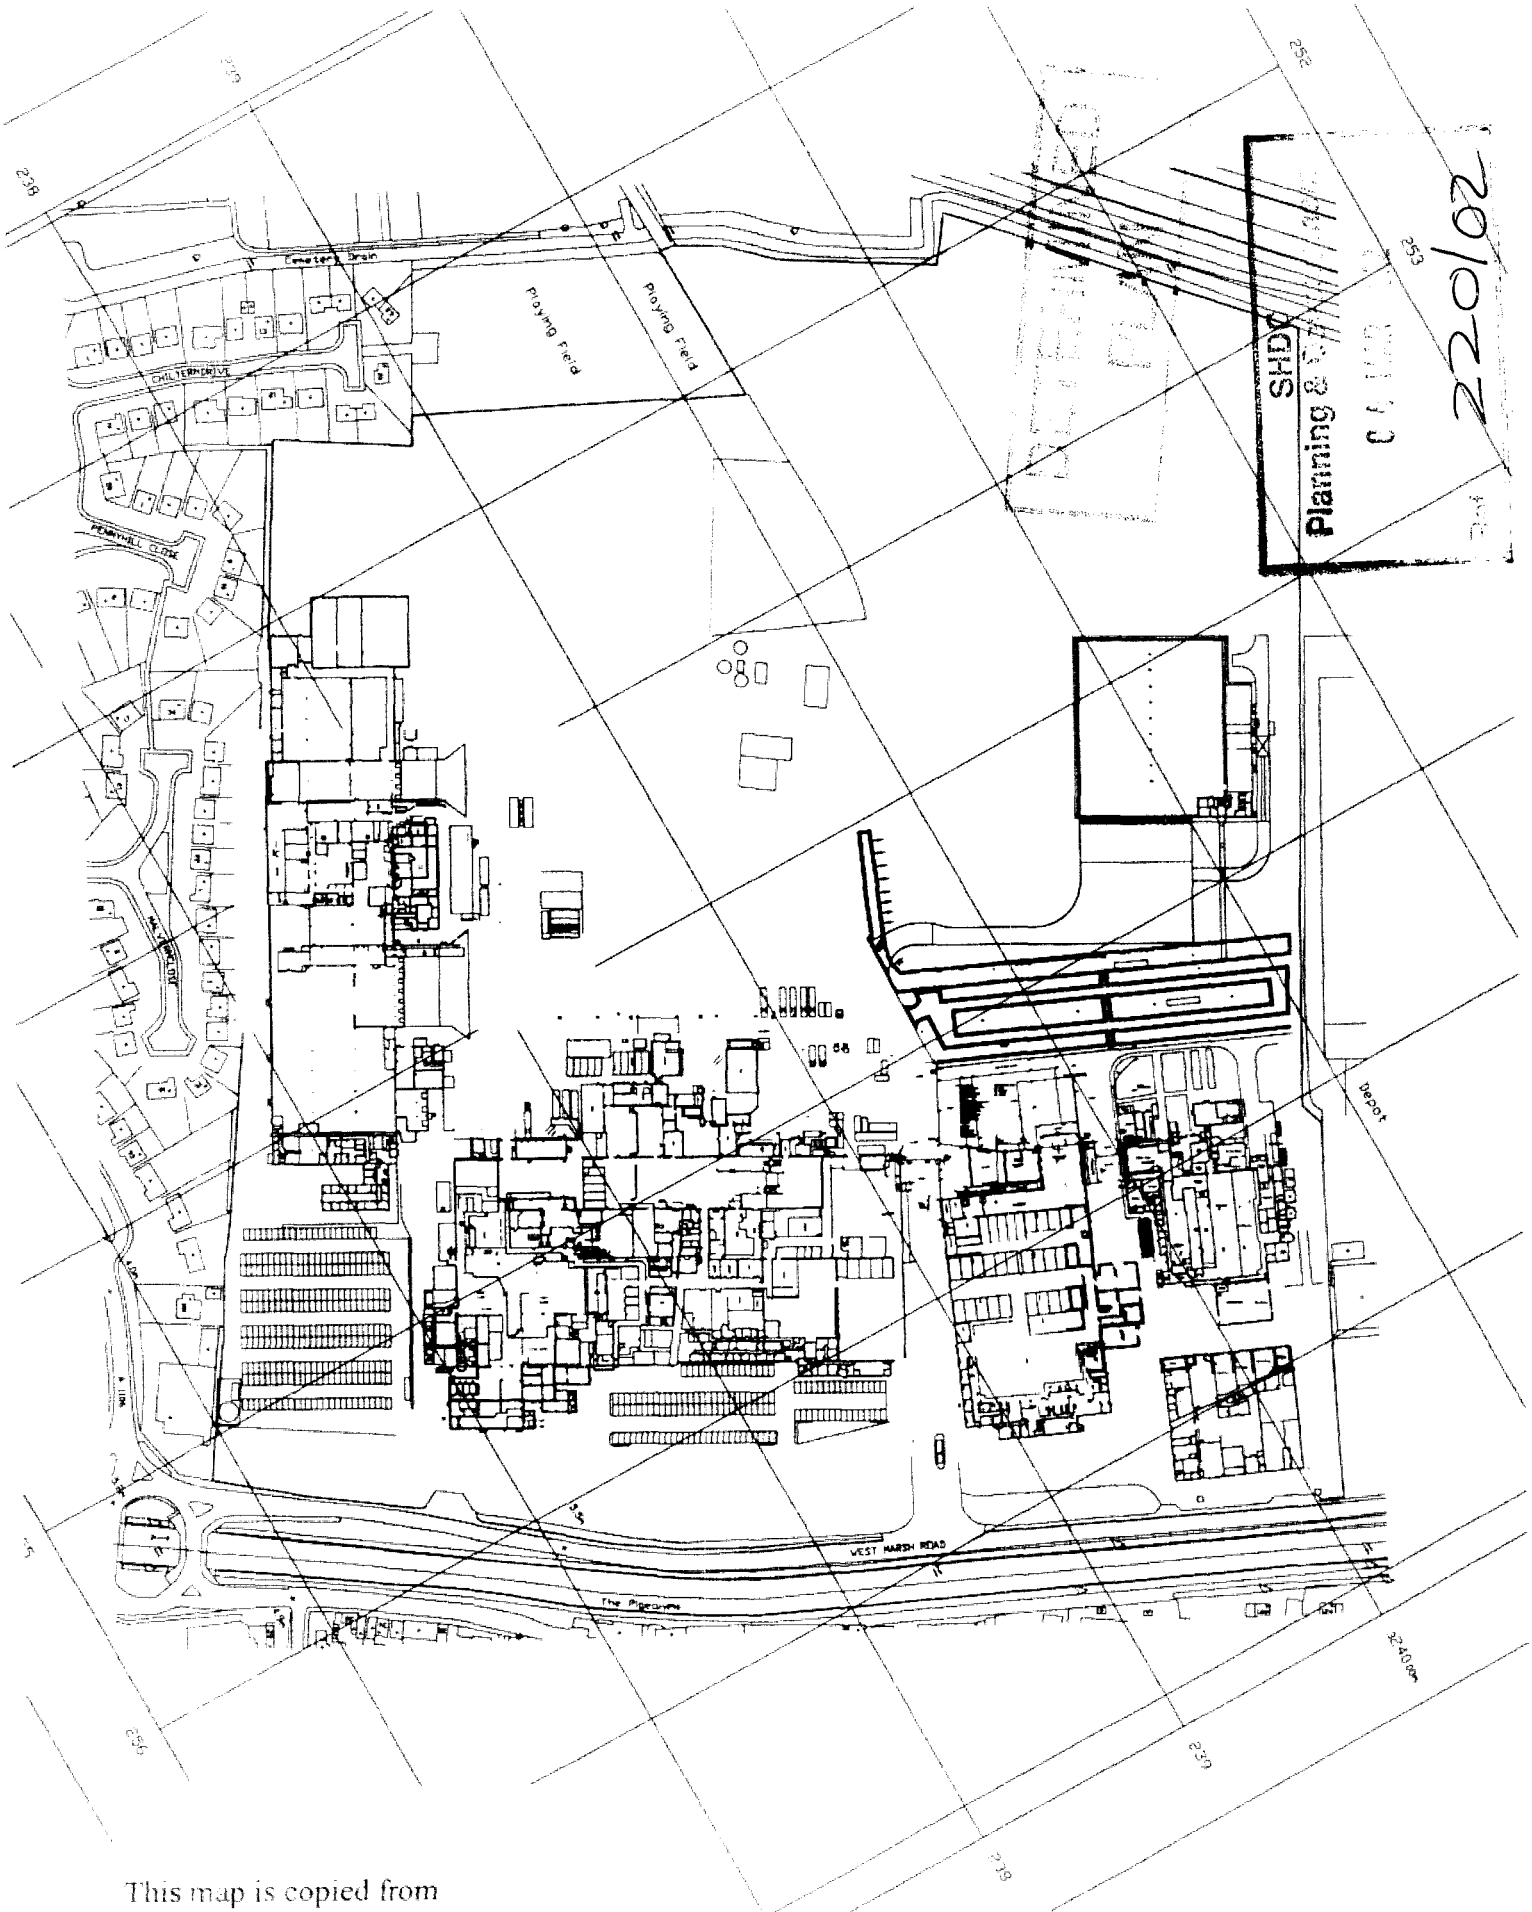

This map is copied from
Ordnance Survey material
under license No. 100034730.