AMENDED PLAN

Ref.

0220/97

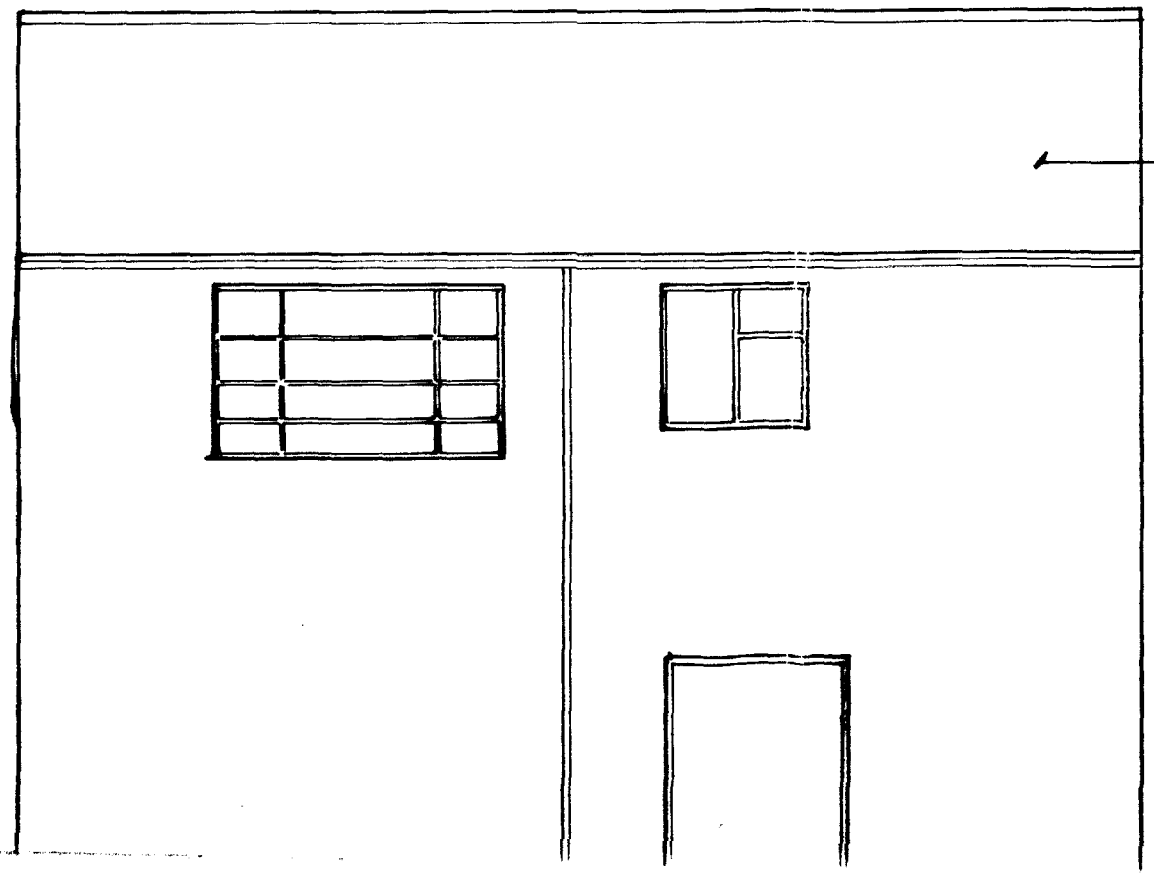

EXISTING CORRUGATED 'ASBESTOS' SHEET ROOF COVERING TO BE STRIPPED OFF AND REPLACED USING NATURAL SLATE

EXISTING SINGLE GLAZED METAL WINDOWS TO BE TAKEN OUT AND REPLACED USING PURPOSE MADE SOFTWOOD SINGLE GLAZED SPIRAL BALANCED DOUBLE HUNG SLIDING SASH WITH NEW WEATHERED AND THROATED CONCRETE CILLS.

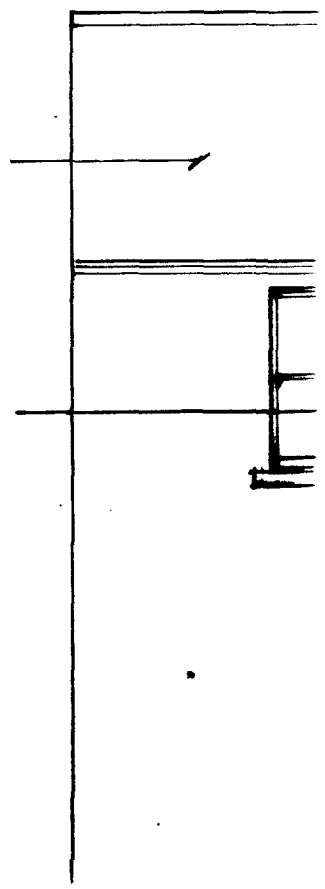

PROPOSED ELEVATION TO CHAPEL LANE 1:50

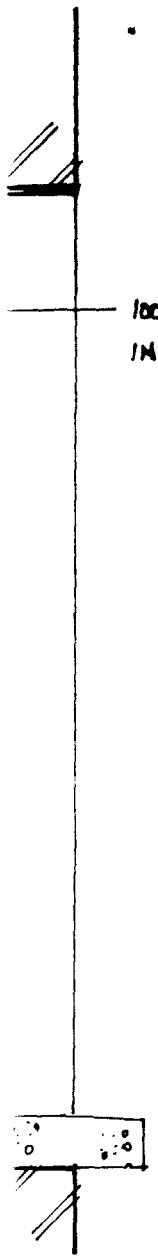

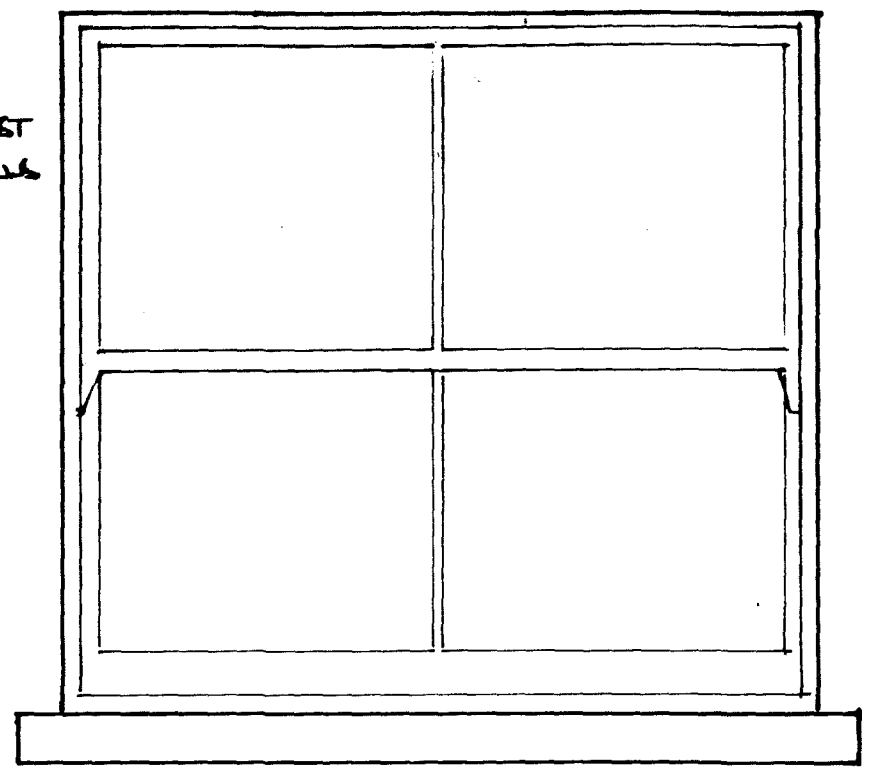

ELEVATION DETAIL 1:10

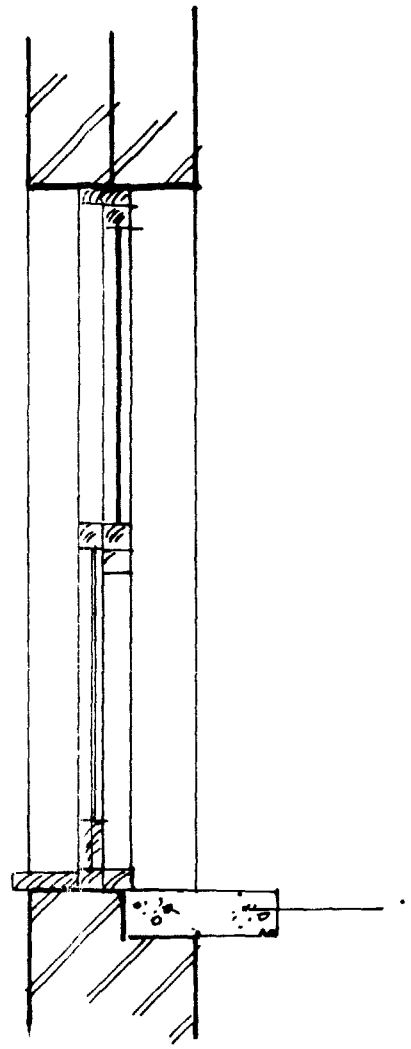

SECTION 1:10

AMENDED PLAN

Ref:

0220/97

CLIENT RODI PROPERTY CO. LTD	
CONTRACT YATES SEEDS CHAPEL LANE SPALDING LINCS	
TITLE EXISTING & PROPOSED FRONT ELEVATION	
DRWG NO YATES / 1A	SCALE 1:50 1:20 1:10
DATE MARCH 1997	DRAWN BY NCC
NEIL CLARKE & ASSOCIATES 38 NEW ROAD SPALDING LINCS PE11 1DW 01775 711366	

DETERMINED PLAN

EXISTING ELEVATION TO CHAPEL LANE 1:50

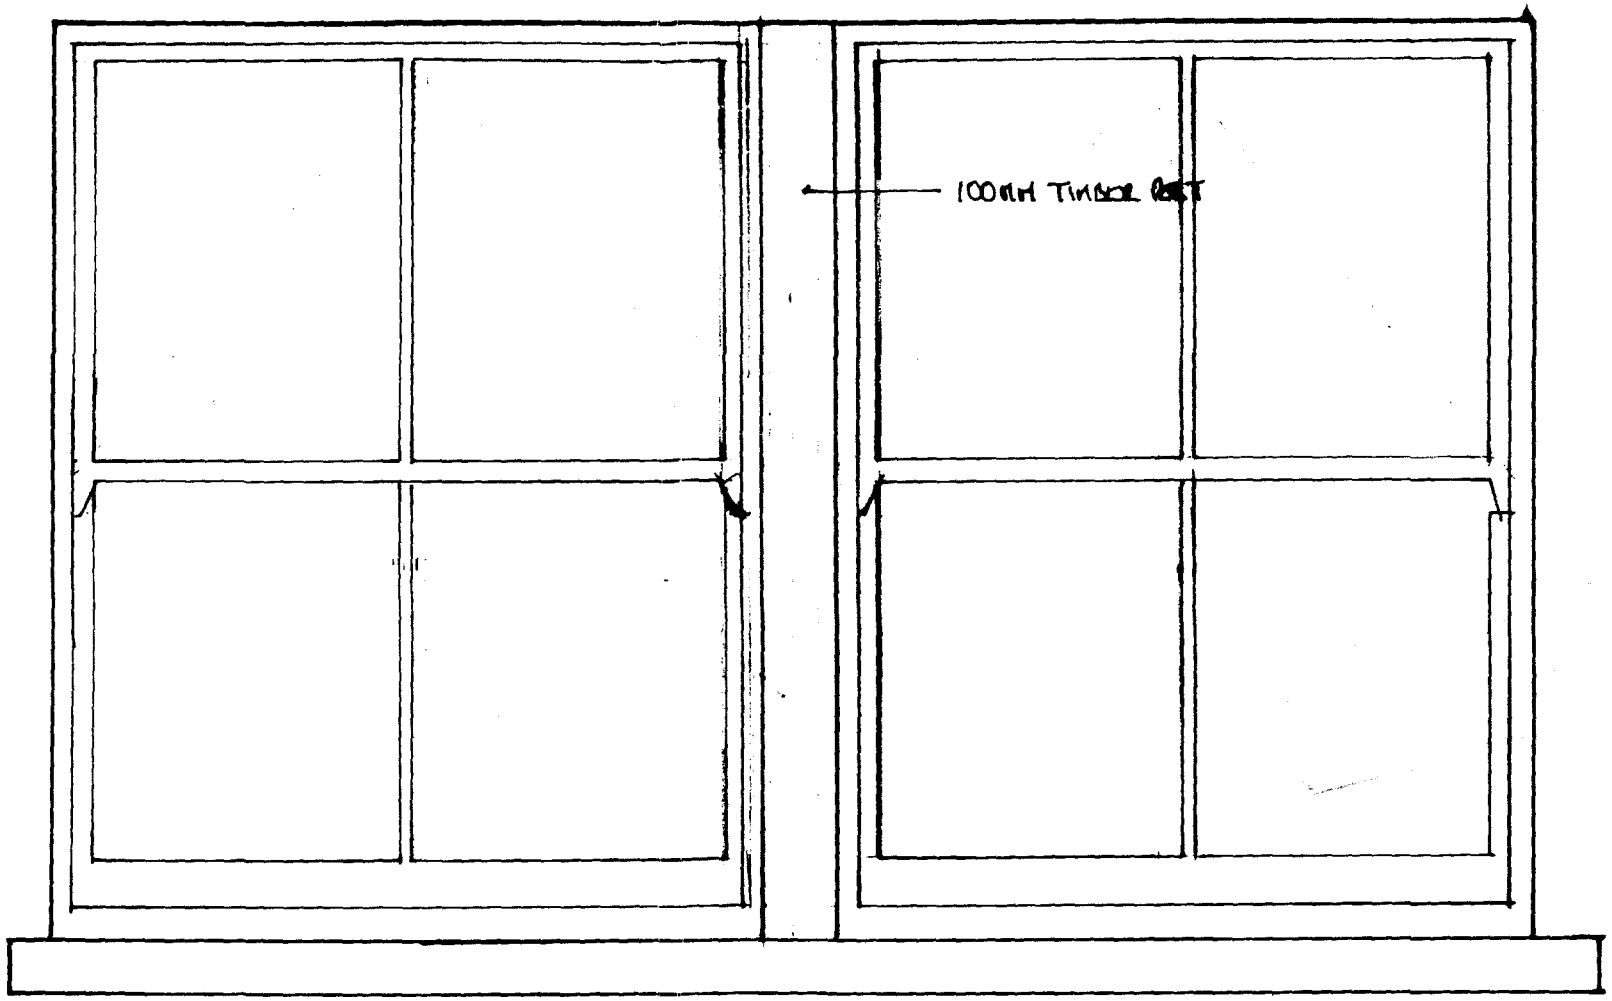

ELEVATION DETAIL 1:10

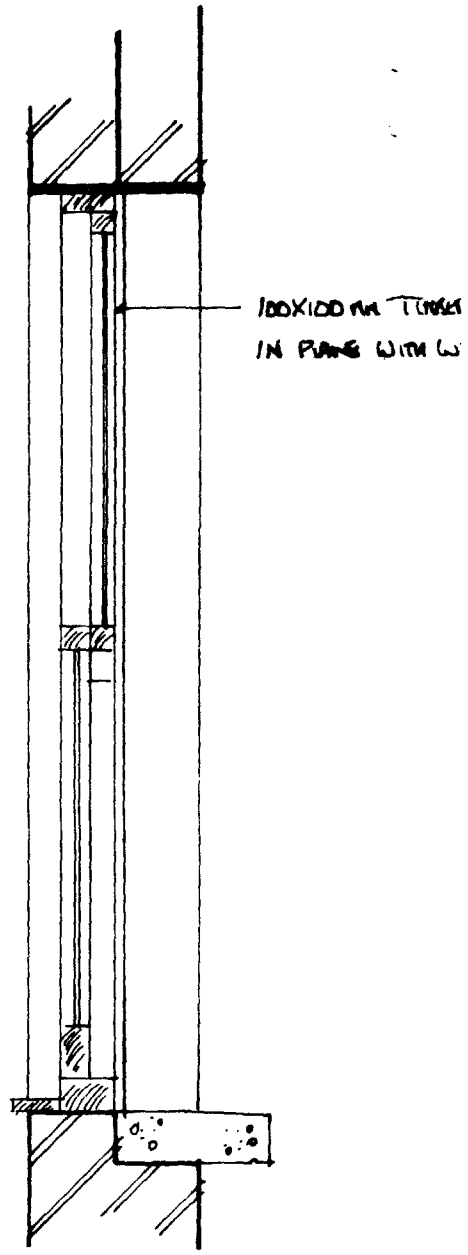

SECTION 1:10

0220/97

Ref.

Ref. 0220/97

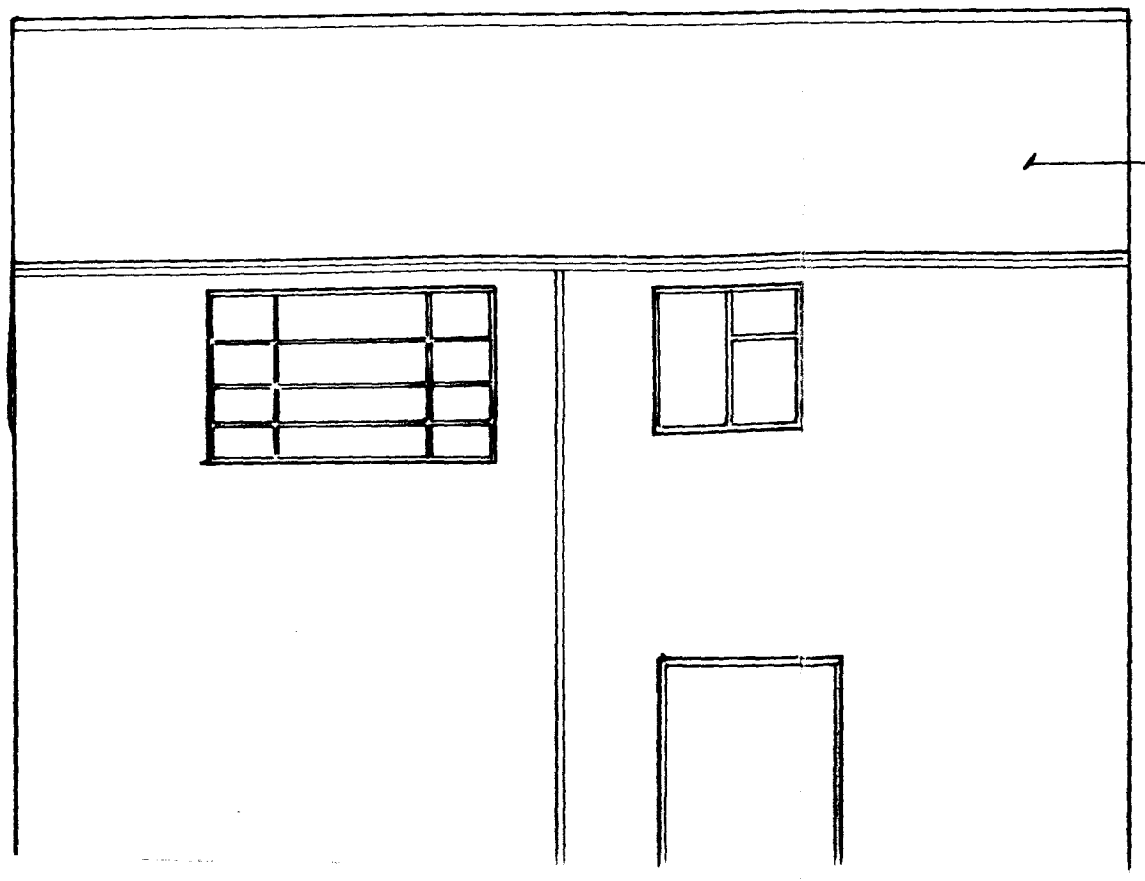

EXISTING CORRUGATED "ASBESTOS" SHEET ROOF COVERING TO BE STRIPPED OFF AND REPLACED USING NATURAL SLATE

EXISTING SINGLE GLAZED METAL WINDOWS TO BE TAKEN OUT AND REPLACED USING PURPOSE MADE SOFTWOOD SINGLE GLAZED SPIRAL BALANCED DOUBLE HUNG SLIDING SASH WITH NEW WEATHERED AND THROATED CONCRETE CILLS.

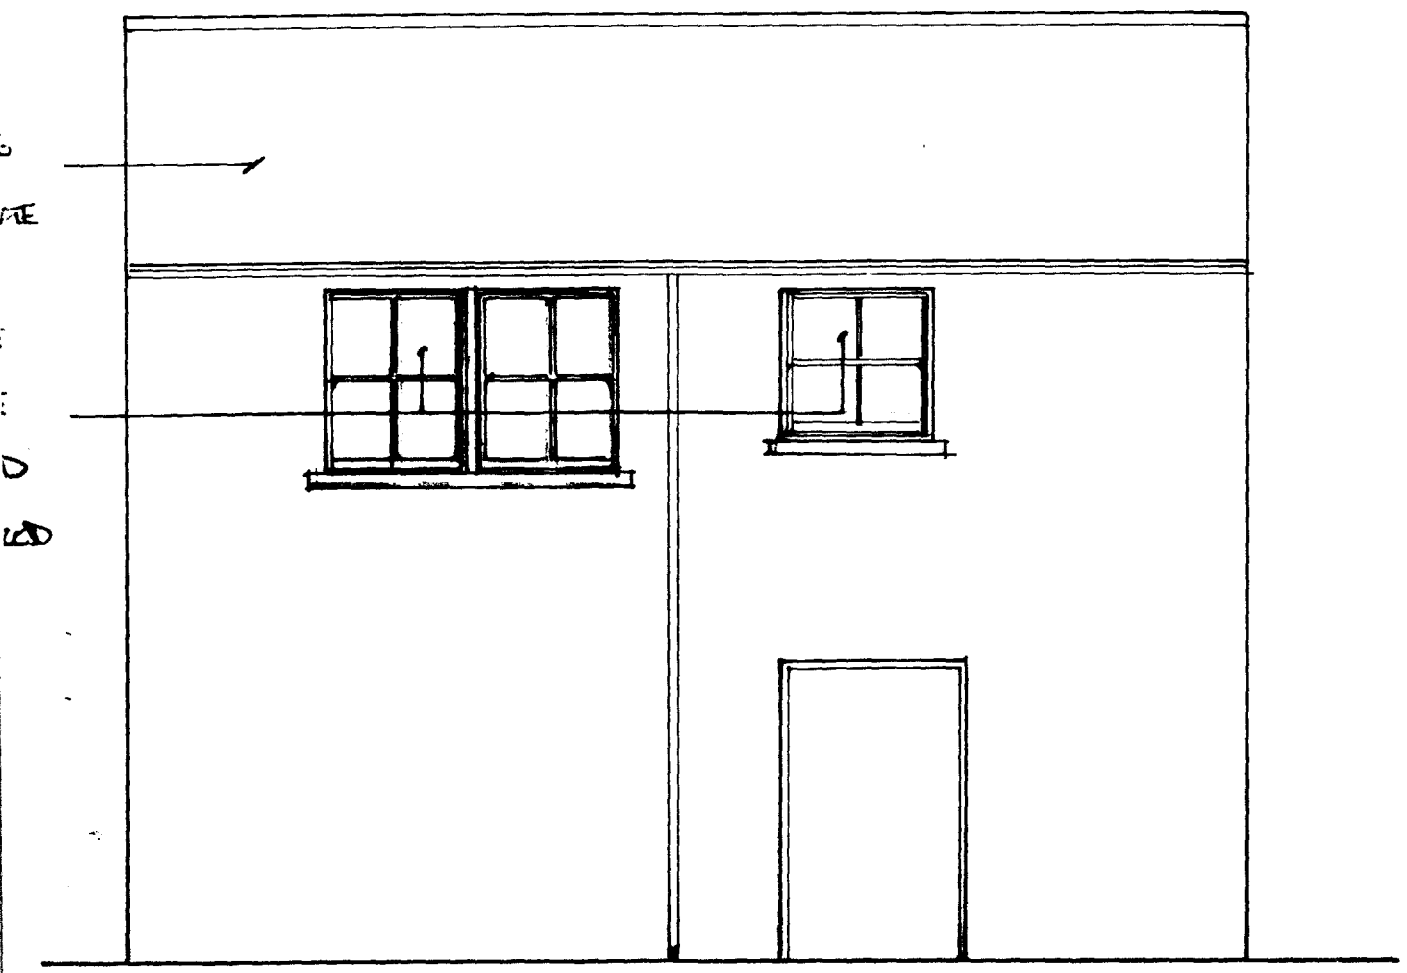

[illegible]D PLAN

Ref.

[illegible]

[illegible] JUN 1997

Ref. 0220/97

DATE	NO	REVISION	BY
JUNE 1997	A	CASEMENT TO DMSS	NCC

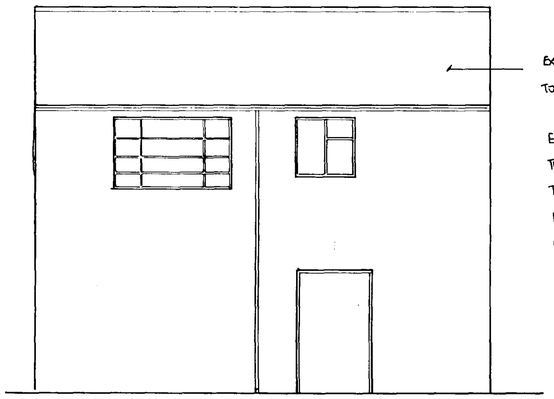

EXISTING ELEVATION TO CHAPEL LANE 1:50

EXISTING CORRUGATED 'ASBESTOS' SHEET ROOF COVERING TO BE STRIPPED OFF AND REPLACED USING NATURAL SLATE

EXISTING SINGLE GLAZED METAL WINDOWS TO BE TAKEN OUT AND REPLACED USING DOUBLE GLAZED TIMBER TOP HUNG CASEMENT WINDOWS IN STYLE OF DOUBLE HUNG SLIDING SASH WITH NEW WEATHERED AND THROATED CONCRETE CILLS.

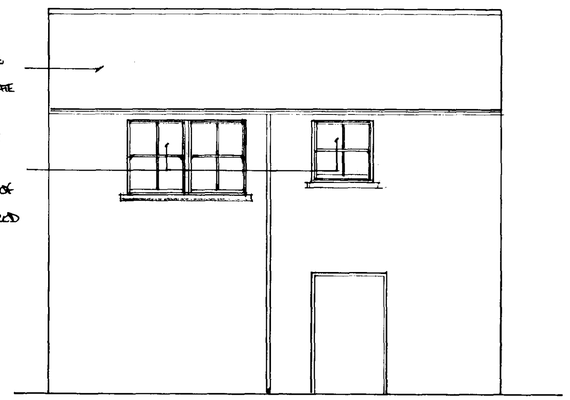

PROPOSED ELEVATION TO CHAPEL LANE 1:50

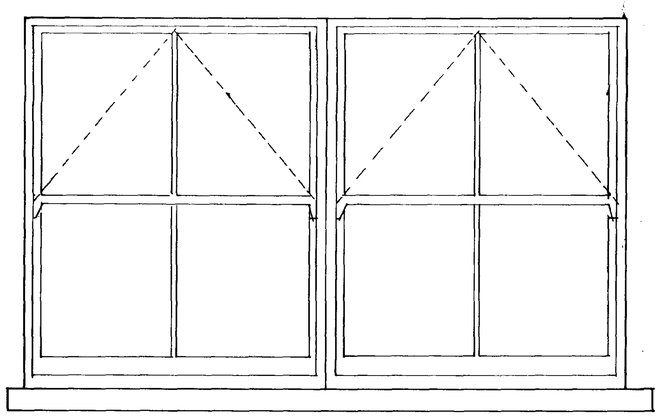

ELEVATION DETAIL 1:10

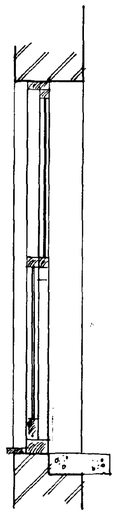

SECTION 1:10

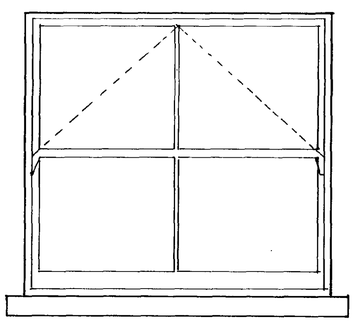

ELEVATION DETAIL 1:10

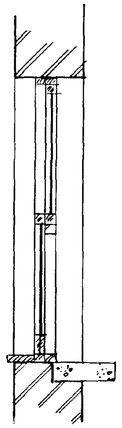

SECTION 1:10

SOUTH HOLLAND DISTRICT COUNCIL PLANNING
0 6 MAR 1997
Ref: 0229/97.

DATE	NO	REVISION	BY

CLIENT

ROSS PROPERTY CO. LTD

CONTRACT

YATES SEEDS
CHAPEL LANE
SPALDING
LINCS

DETERMINED PLAN

TITLE

EXISTING & PROPOSED FRONT ELEVATION

DRWG NO	SCALE
YATES / 1	1:50 1:20 1:10
DATE	DRAWN BY
MARCH 1997	NCC

NEIL CLARKE & ASSOCIATES
38 NEW ROAD
SPALDING
LINCS PE11 1DW

01775 711366