

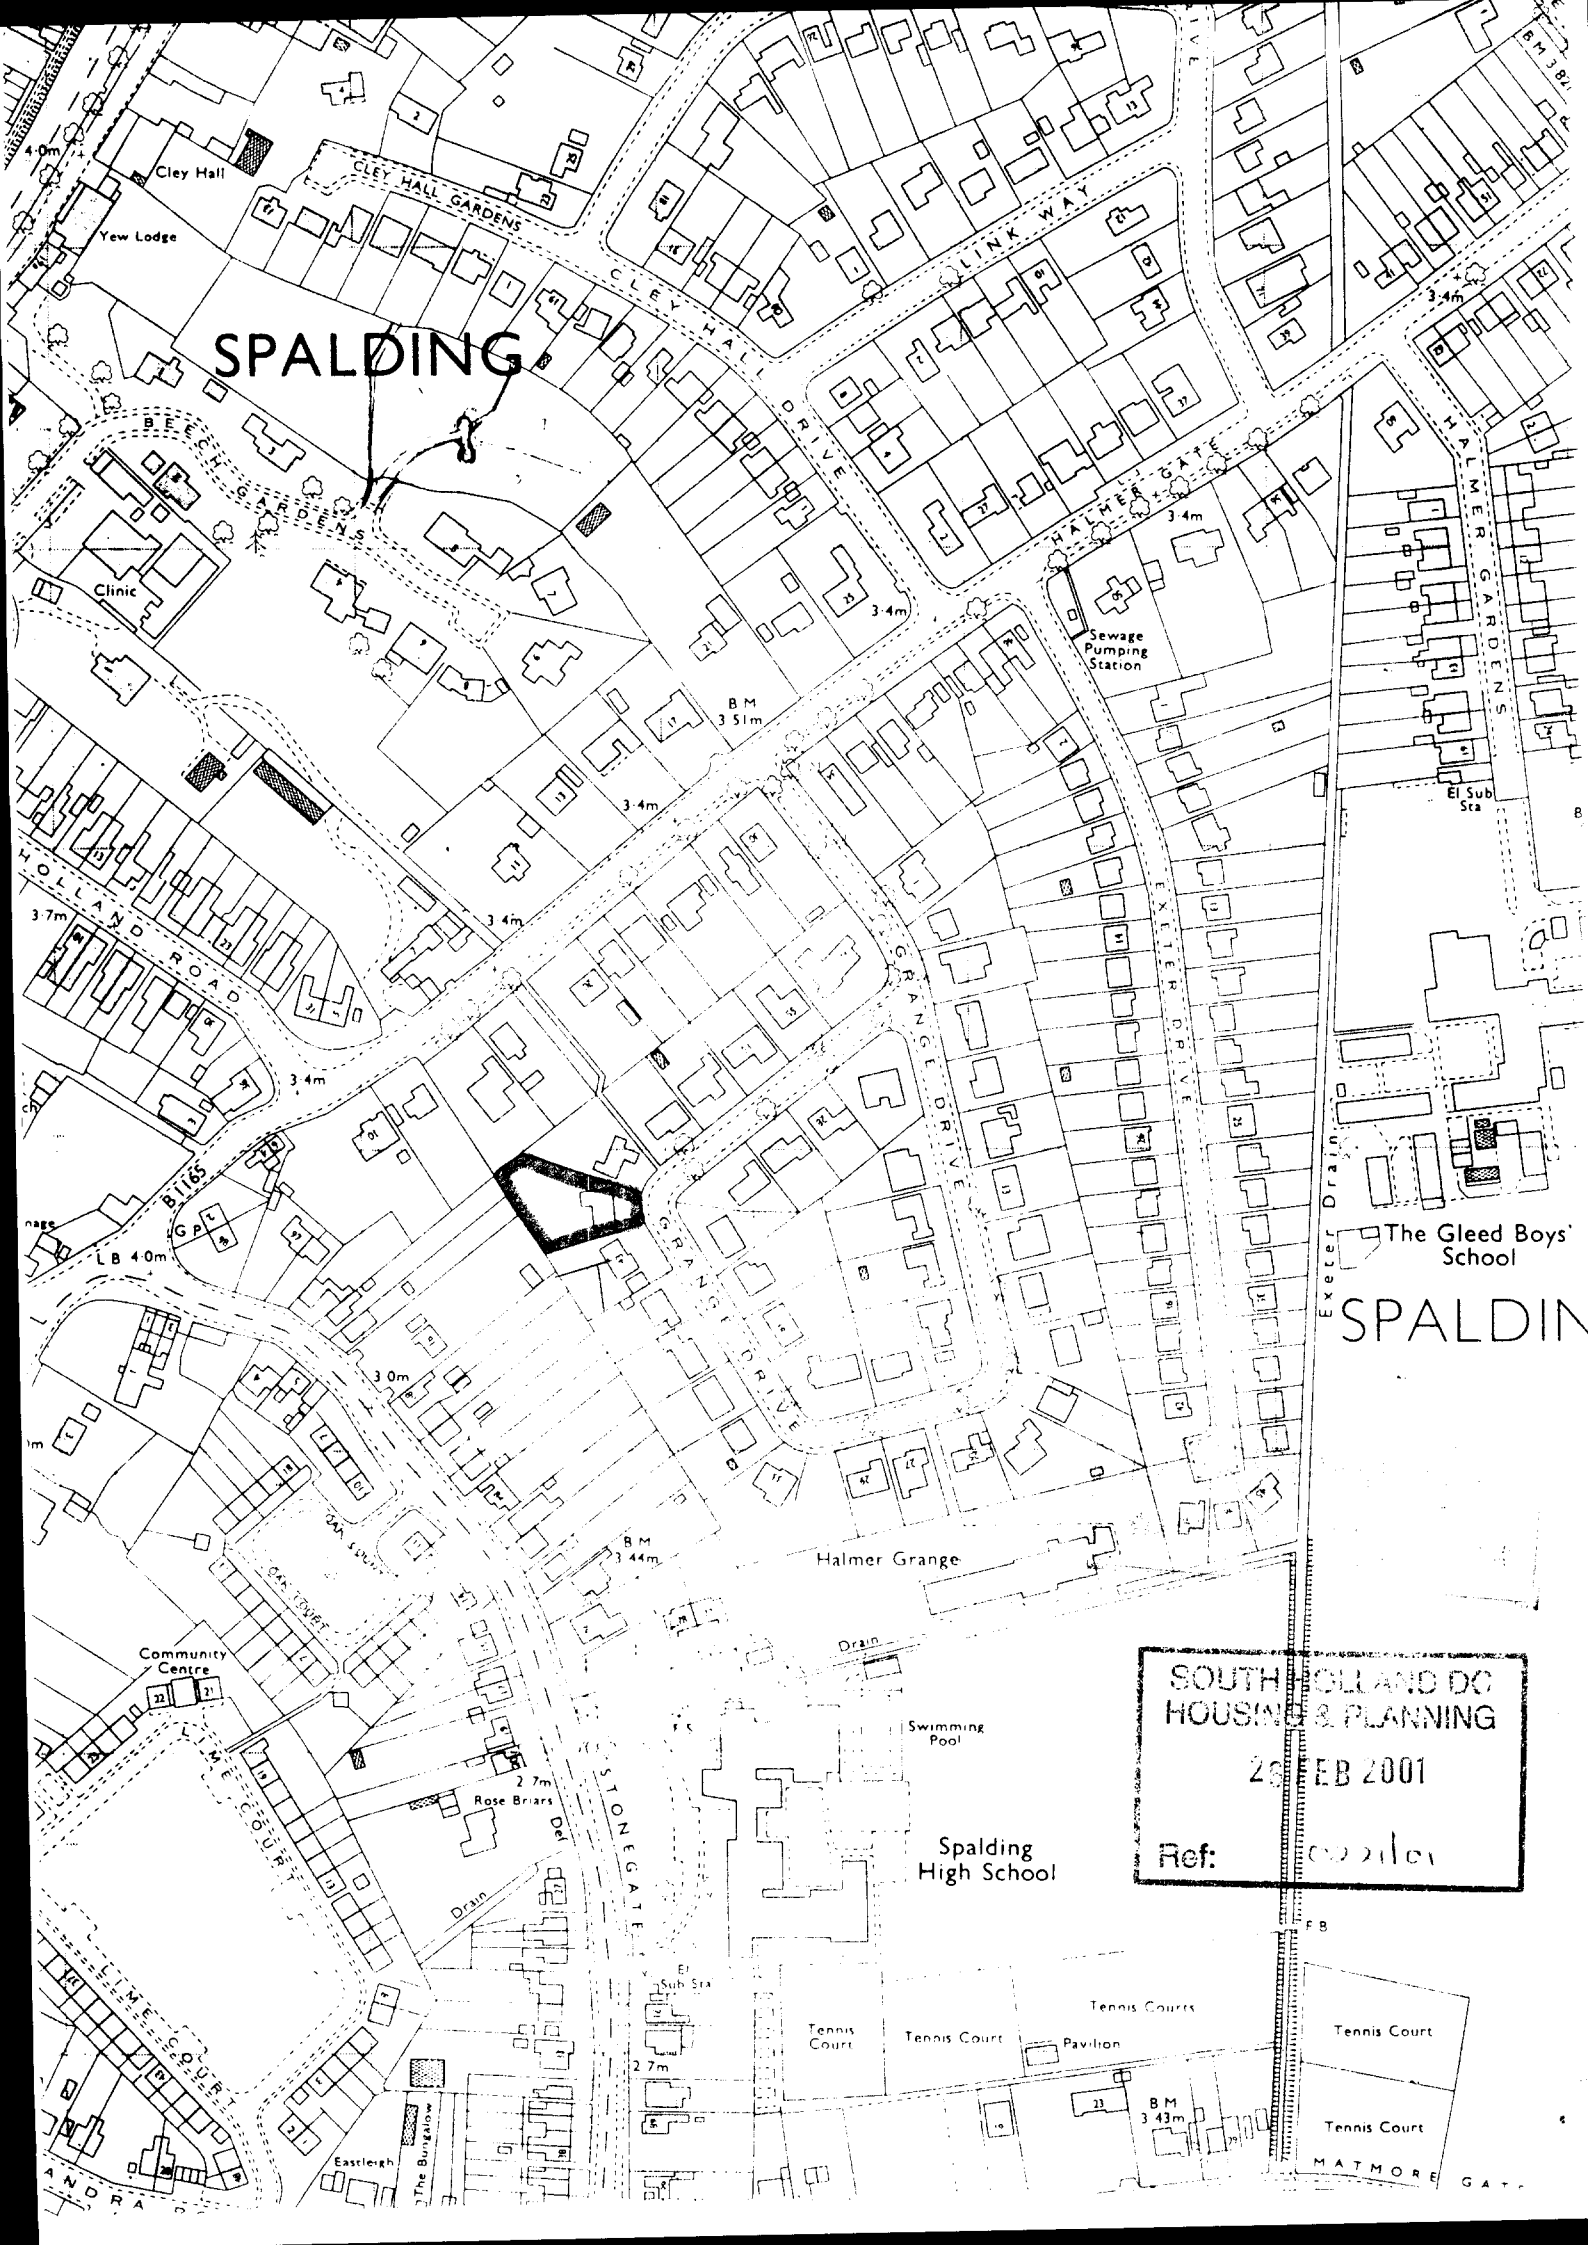



SOUTH HOLLAND DC
HOUSING & PLANNING
28 FEB 2001
Ref:

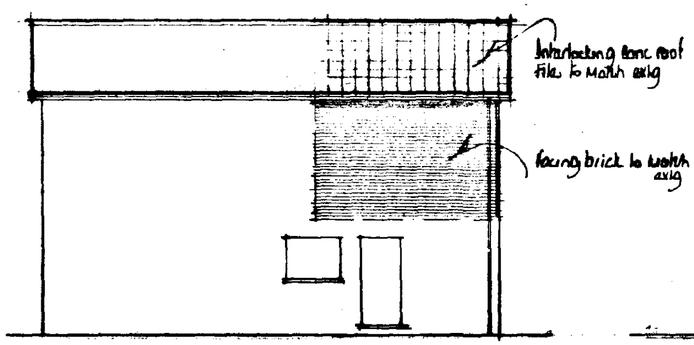


north

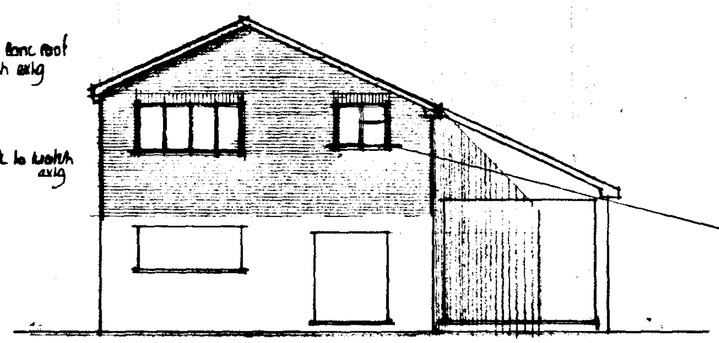


west

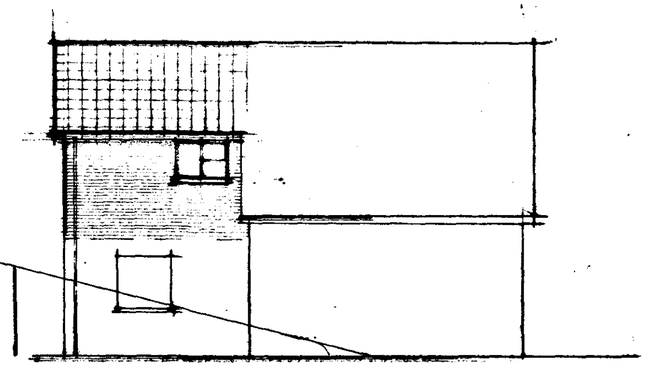


south

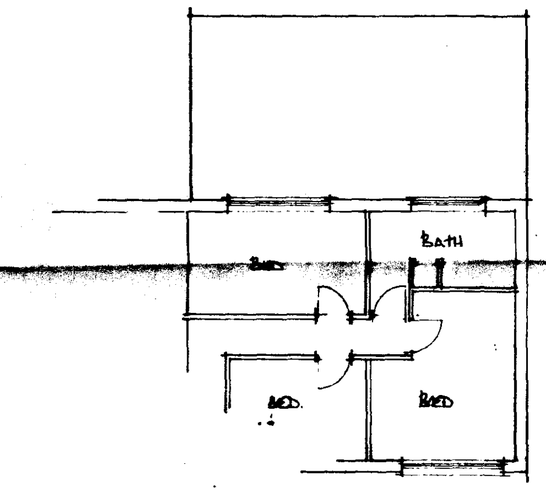

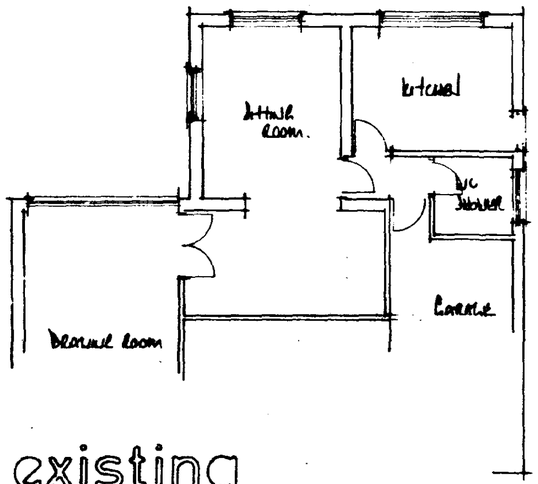


existing

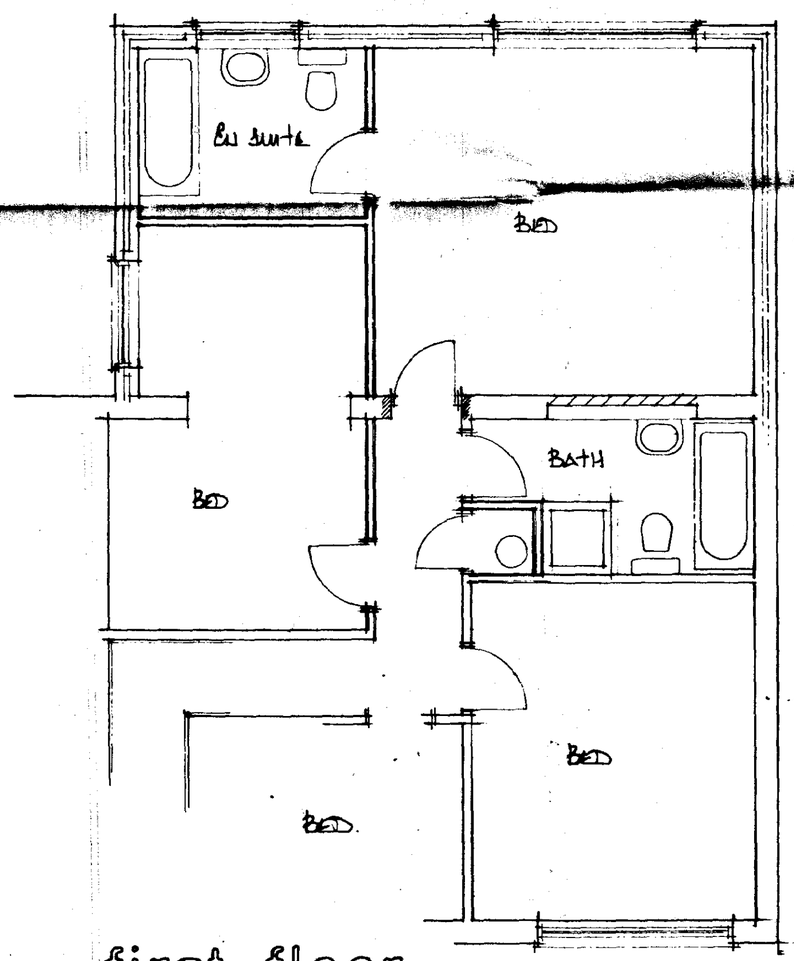

first floor proposed

SOUTH HOLLAND DC
HOUSING & PLANNING
26 FEB 2001
Ref: 03210/1

DETERMINED PLAN

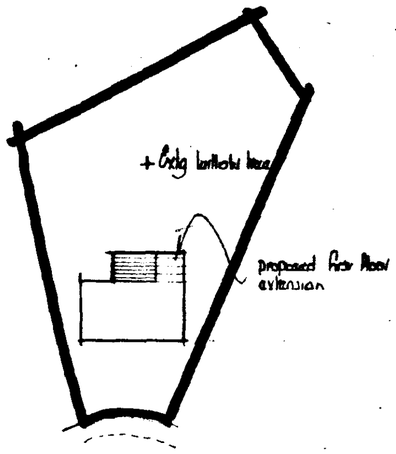

block plan
1:500

A	Date	Revisions

© copyright

East Midlands Design Associates
"Willow Lodge",
Horseshoe Road,
Spalding,
Lincs PE11 3JA
Tel: Spalding (0775) 767988

Client
Mr. & Mrs R. Rose

Job Title
First floor extension and alterations at 45 Grange Drive Spalding Lincs

Drawing Title
Plans & Elevations as Exig & Proposed

Scale 1:50, 1:100

Date Feb 01 | Drawn by BT

Drg No 00/64/01. | Rev