



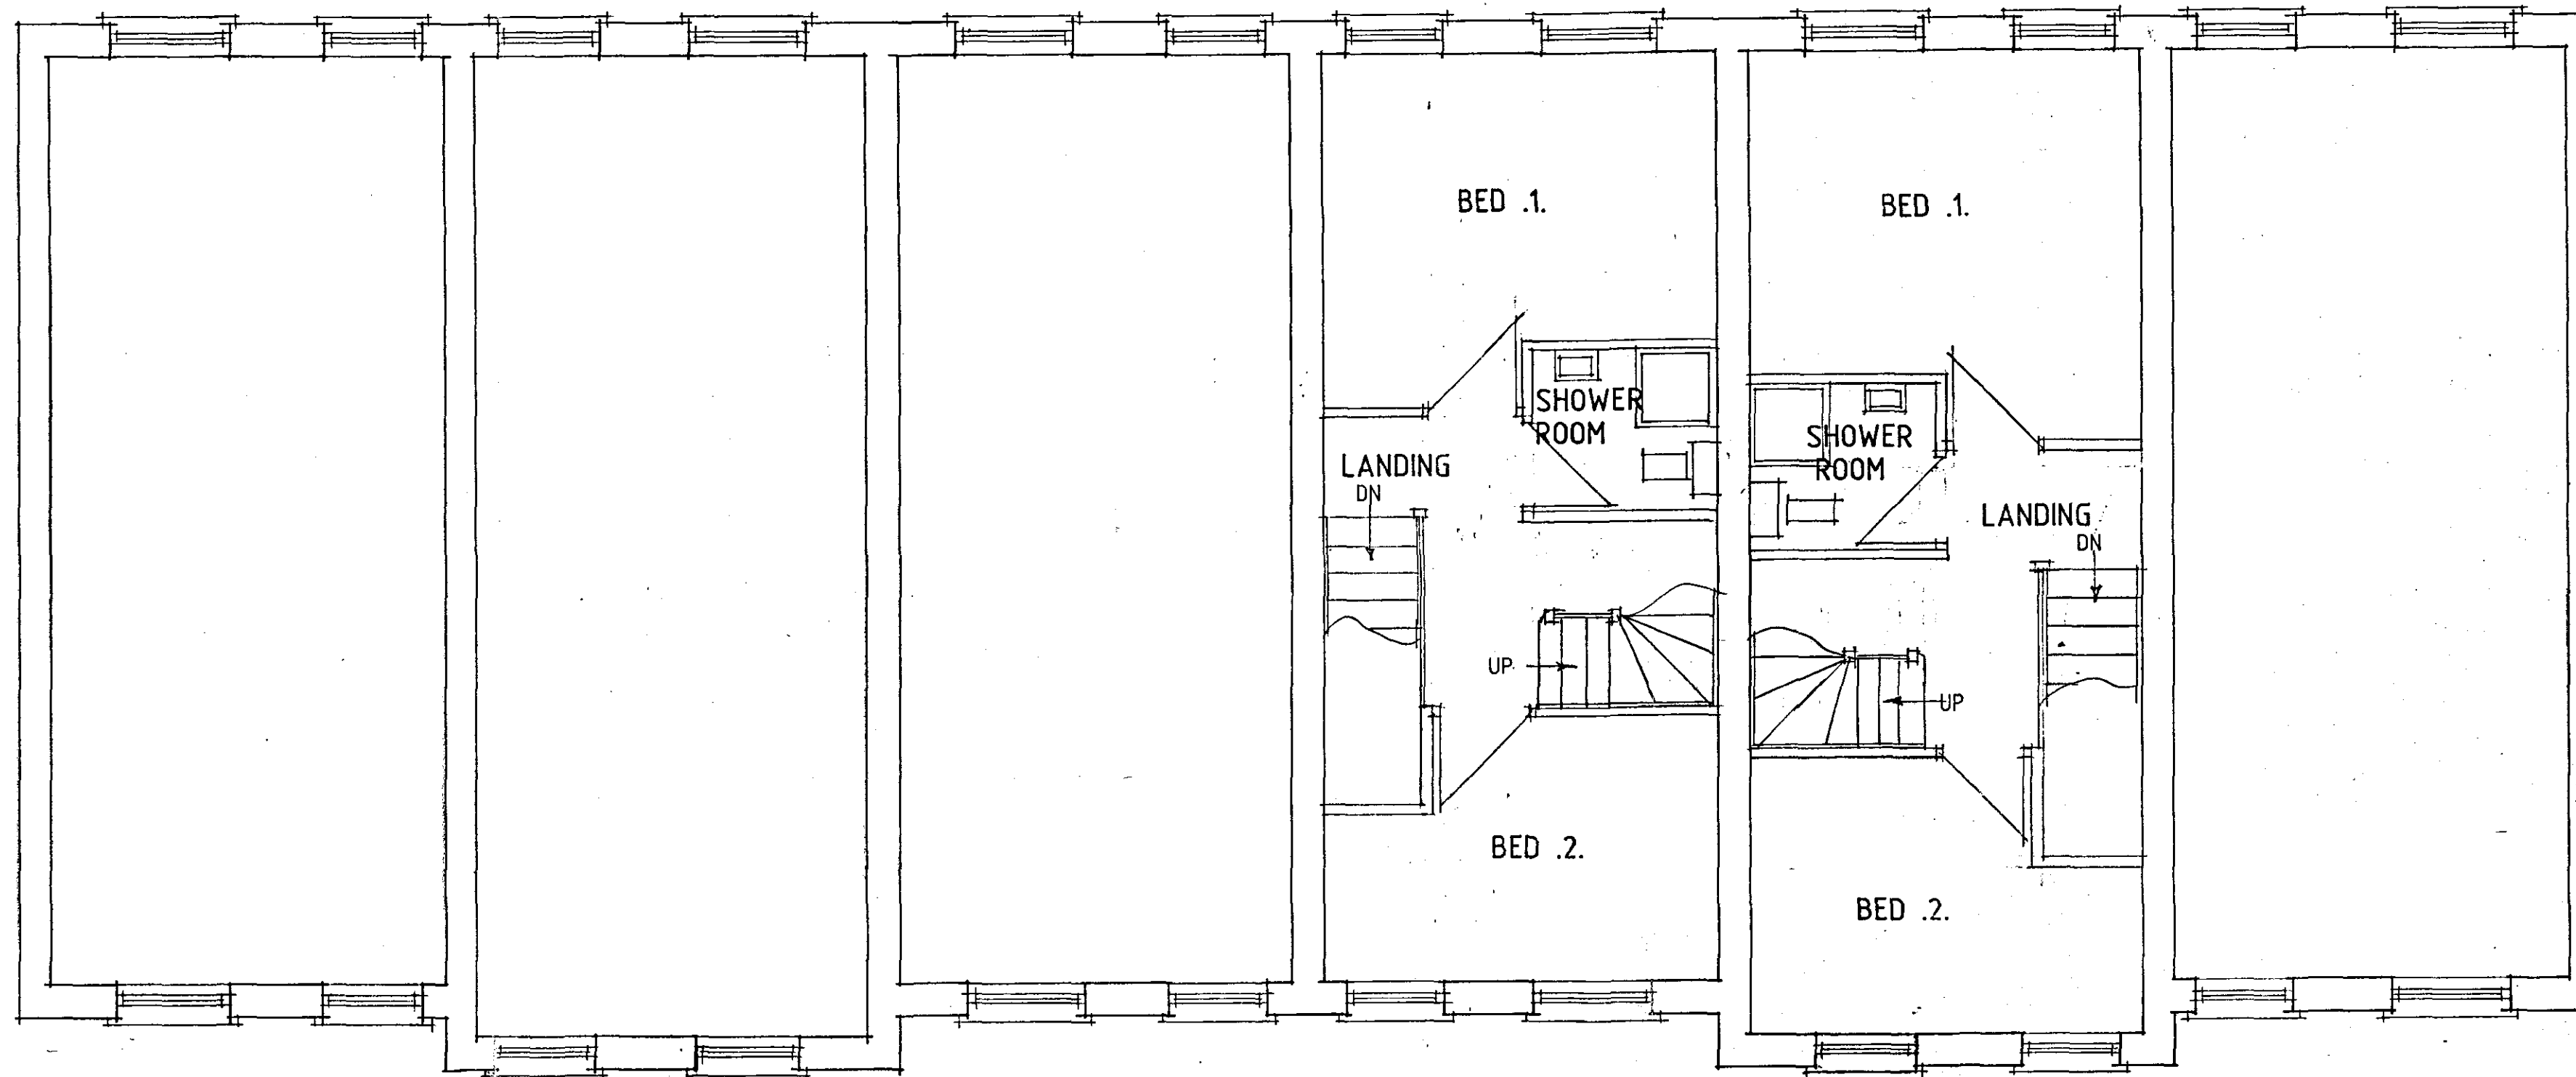

FIRST FLOOR PLAN

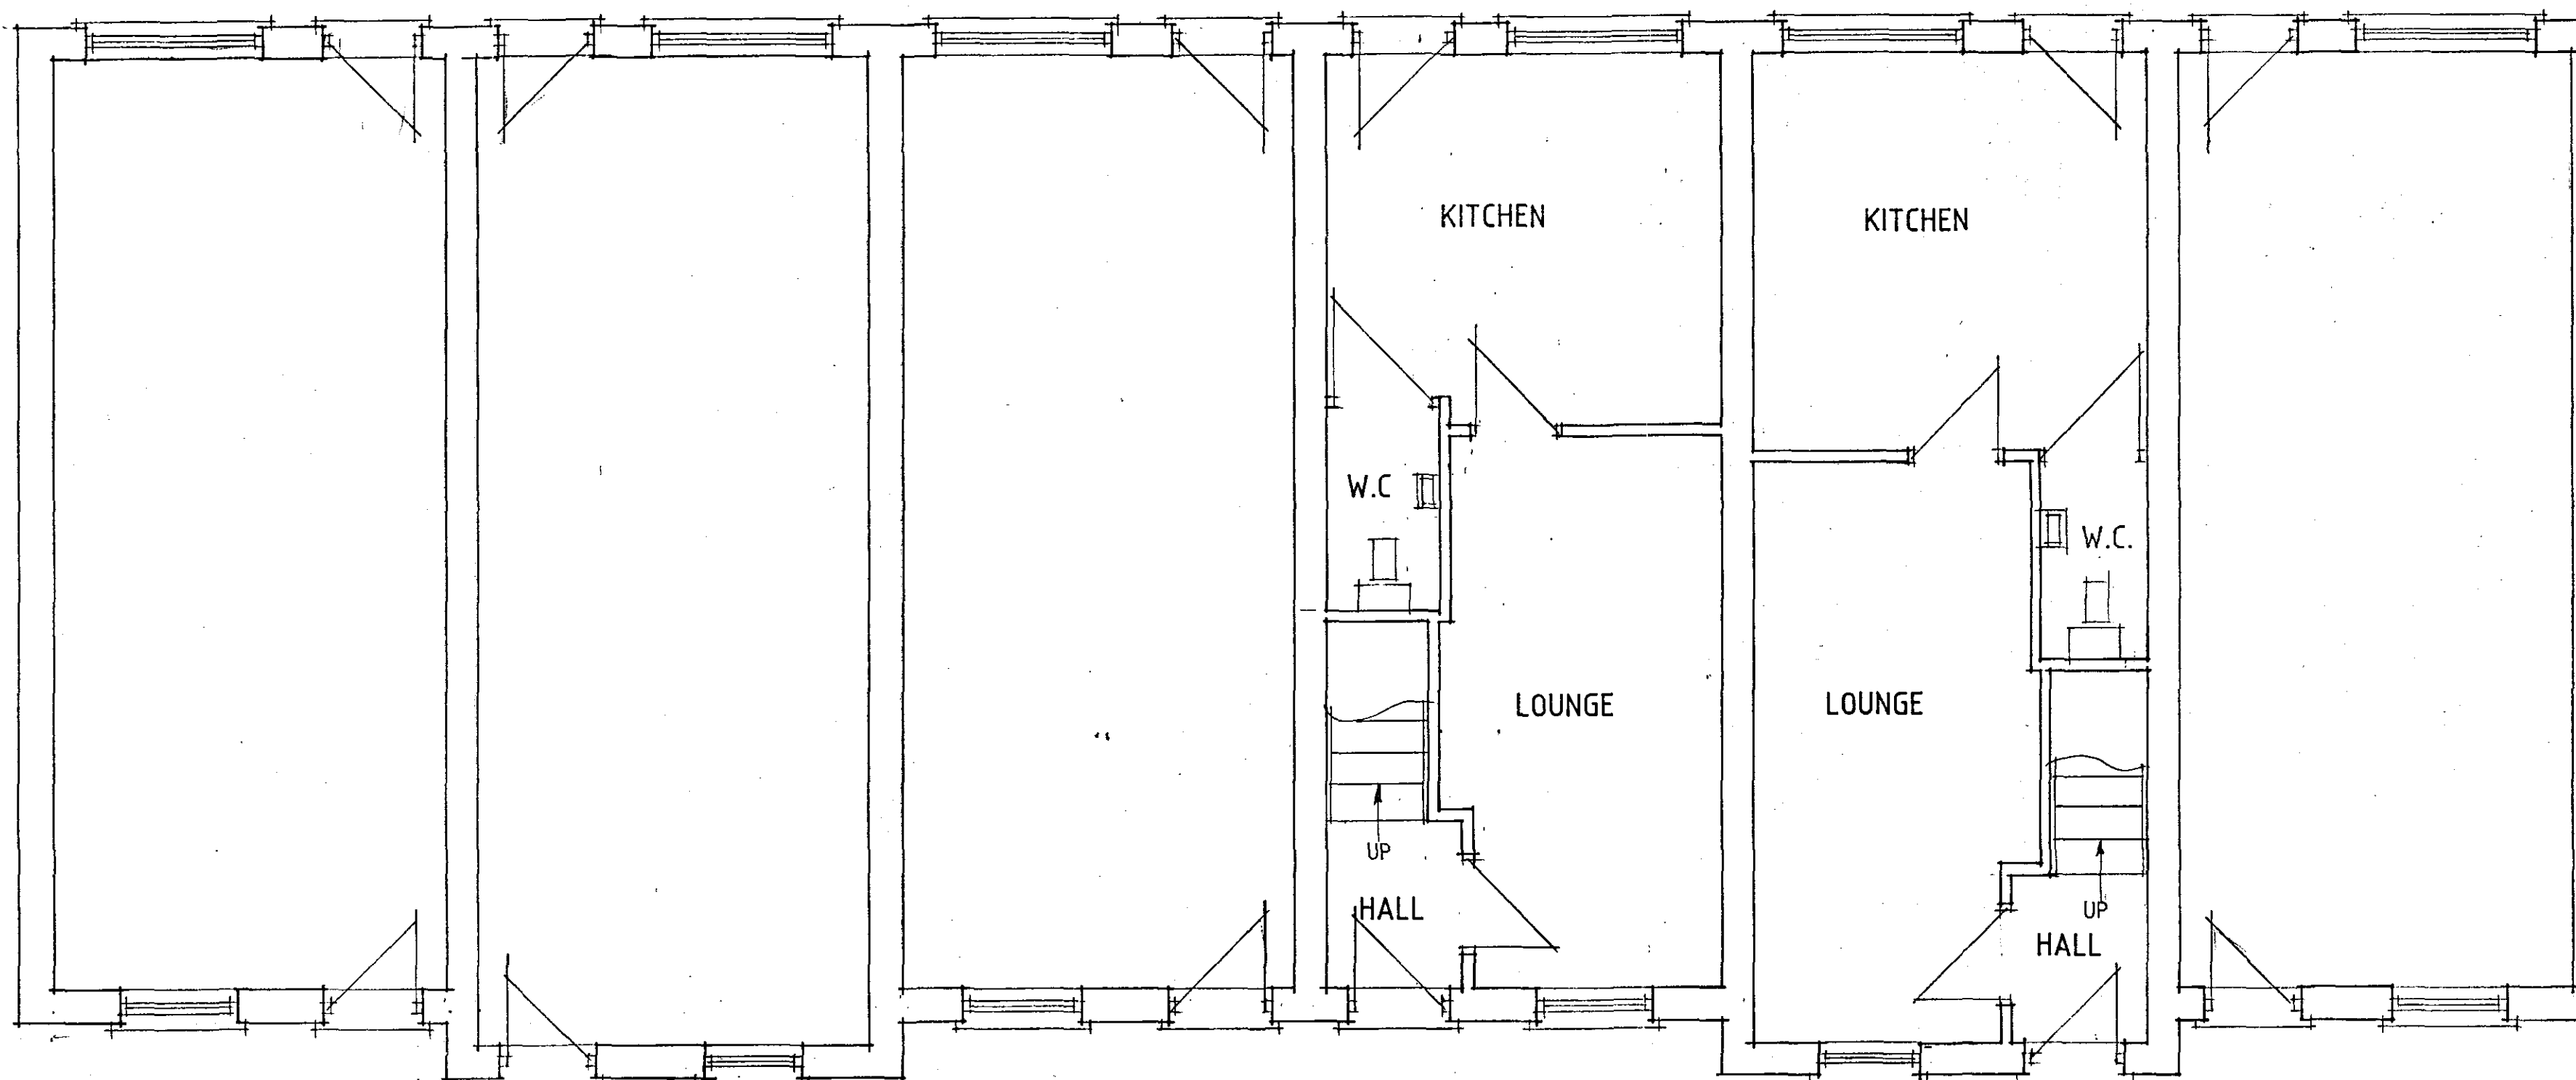


GROUND FLOOR PLAN


NOTES

FLOOR LAYOUTS

PLOT .1. AS PLOT .4. HANDED
PLOT .2. AS PLOT .5. HANDED
PLOT .3. AS PLOT .4. HANDED
PLOT .6. AS PLOT .4.

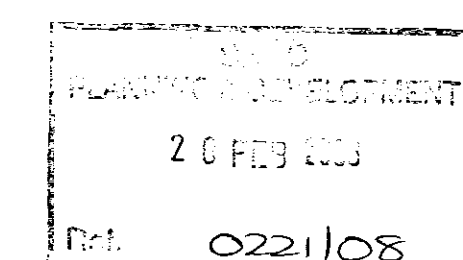

A - DESIGN ALTS - 18.10.07

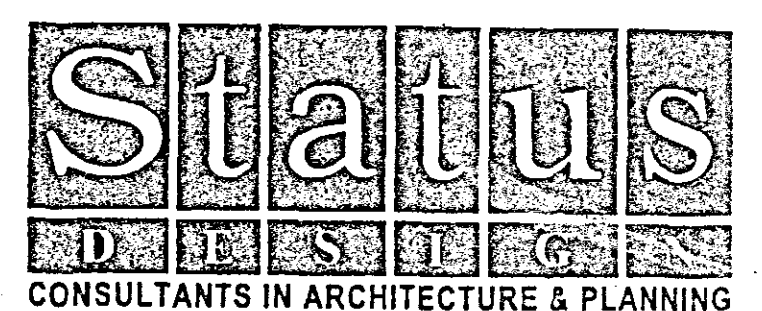

PROPOSED RESIDENTIAL
DEVELOPMENT AT 2 WILLOW
WALK, SPALDING FOR

MRS. LIN SHI.

1:50 SD07-017/11
JULY-07 B.GILHAM

