


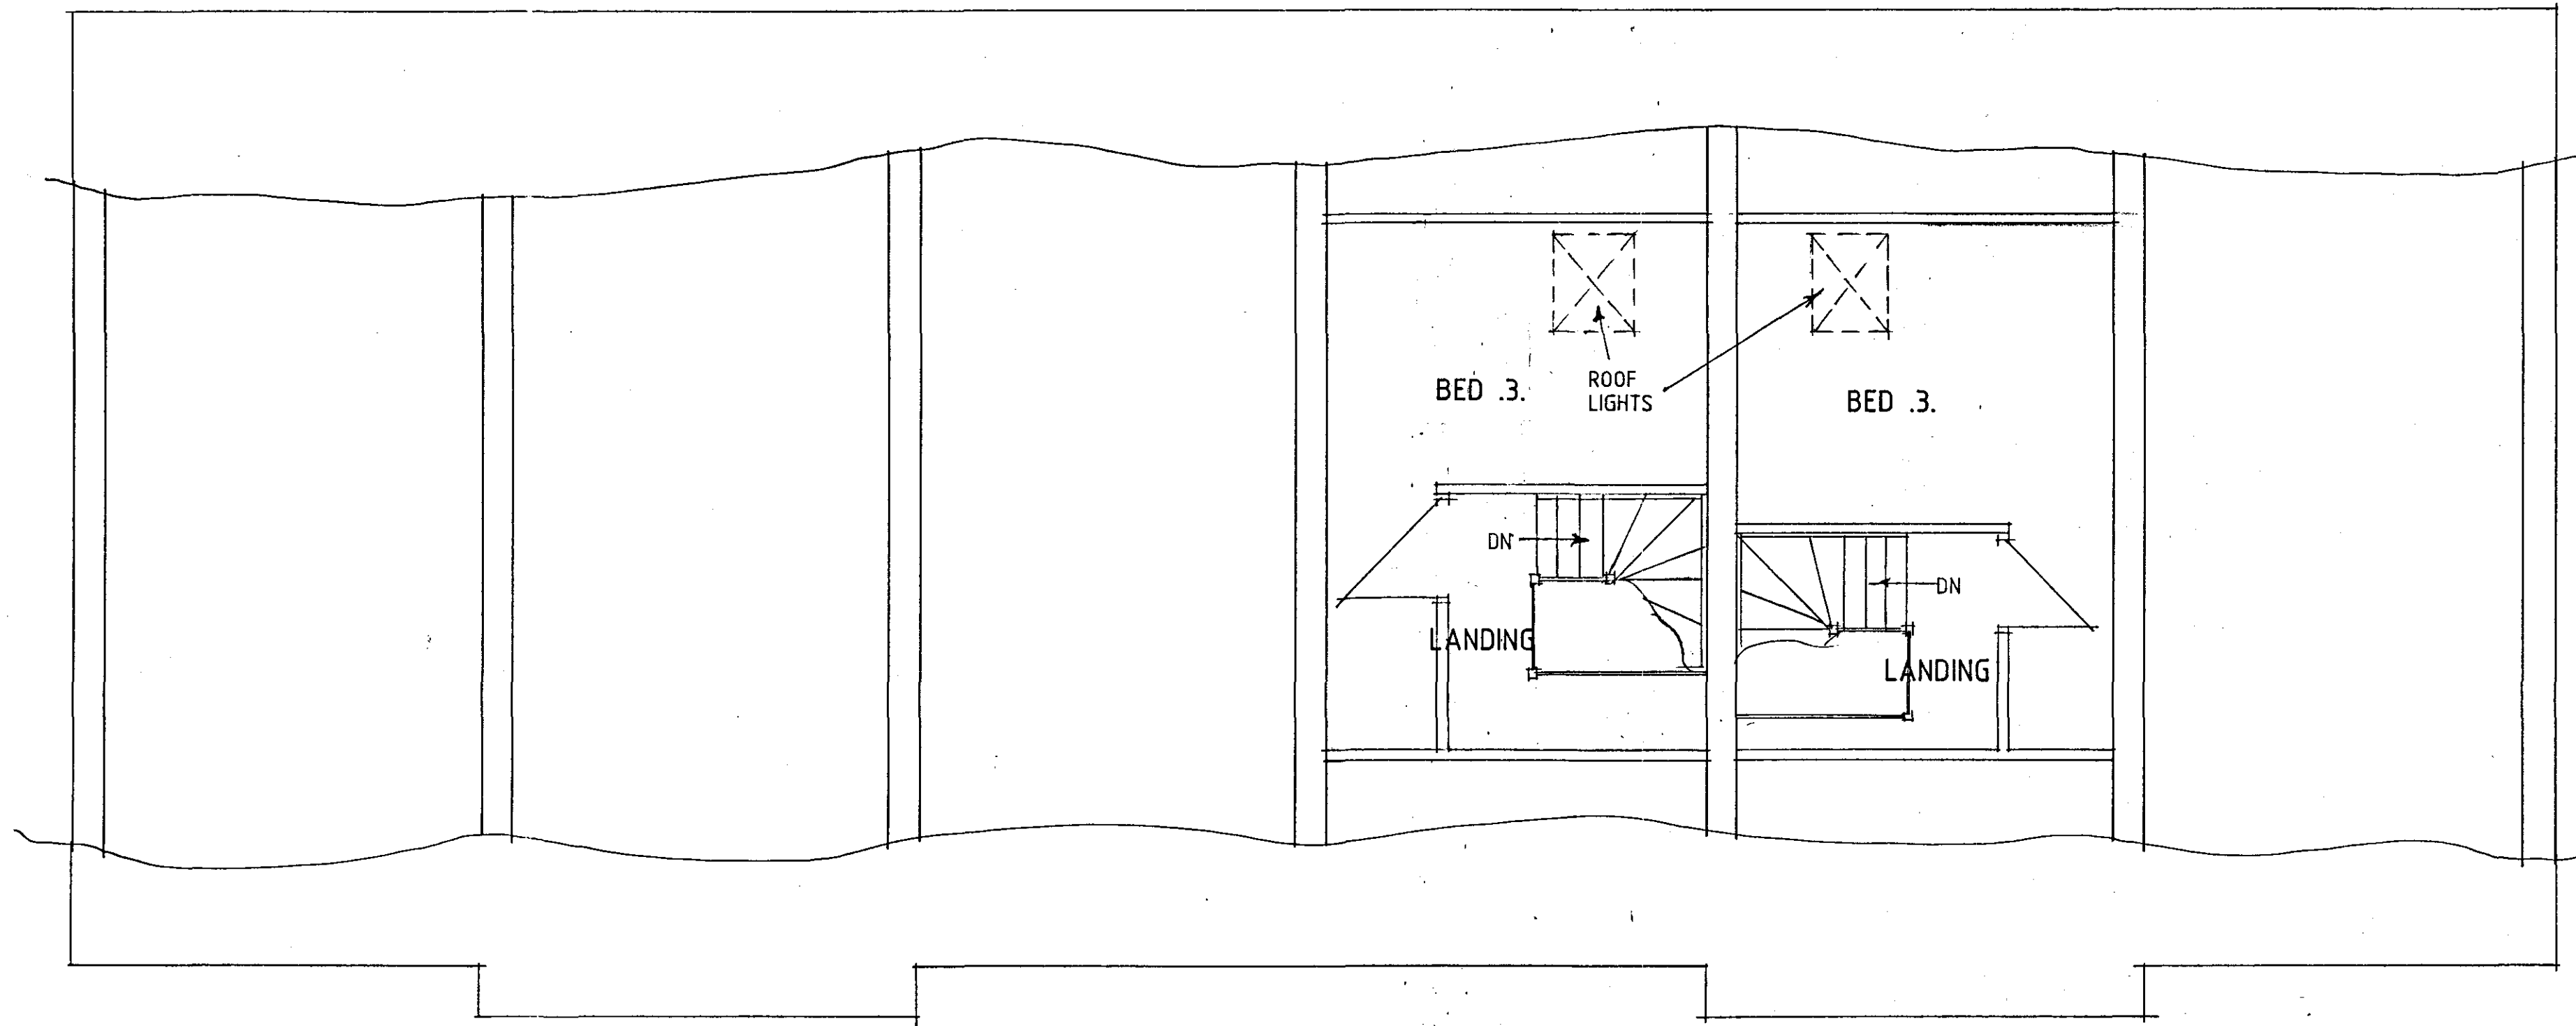

SECOND FLOOR PLAN



FRONT

STATUS
PLANNING & DEVELOPMENT
20 FEB 2009
Ref: 0221/08

A - DESIGN ALTS. - 18.10.07

Status
ARCHITECTS
CONSULTANTS IN ARCHITECTURE & PLANNING

PROPOSED RESIDENTIAL
DEVELOPMENT AT 2 WILLOW
WALK, SPALDING FOR

MRS. LIN SHI.

1:50 1:100 SD07-017/12
JULY-07 B.GILHAM.

