


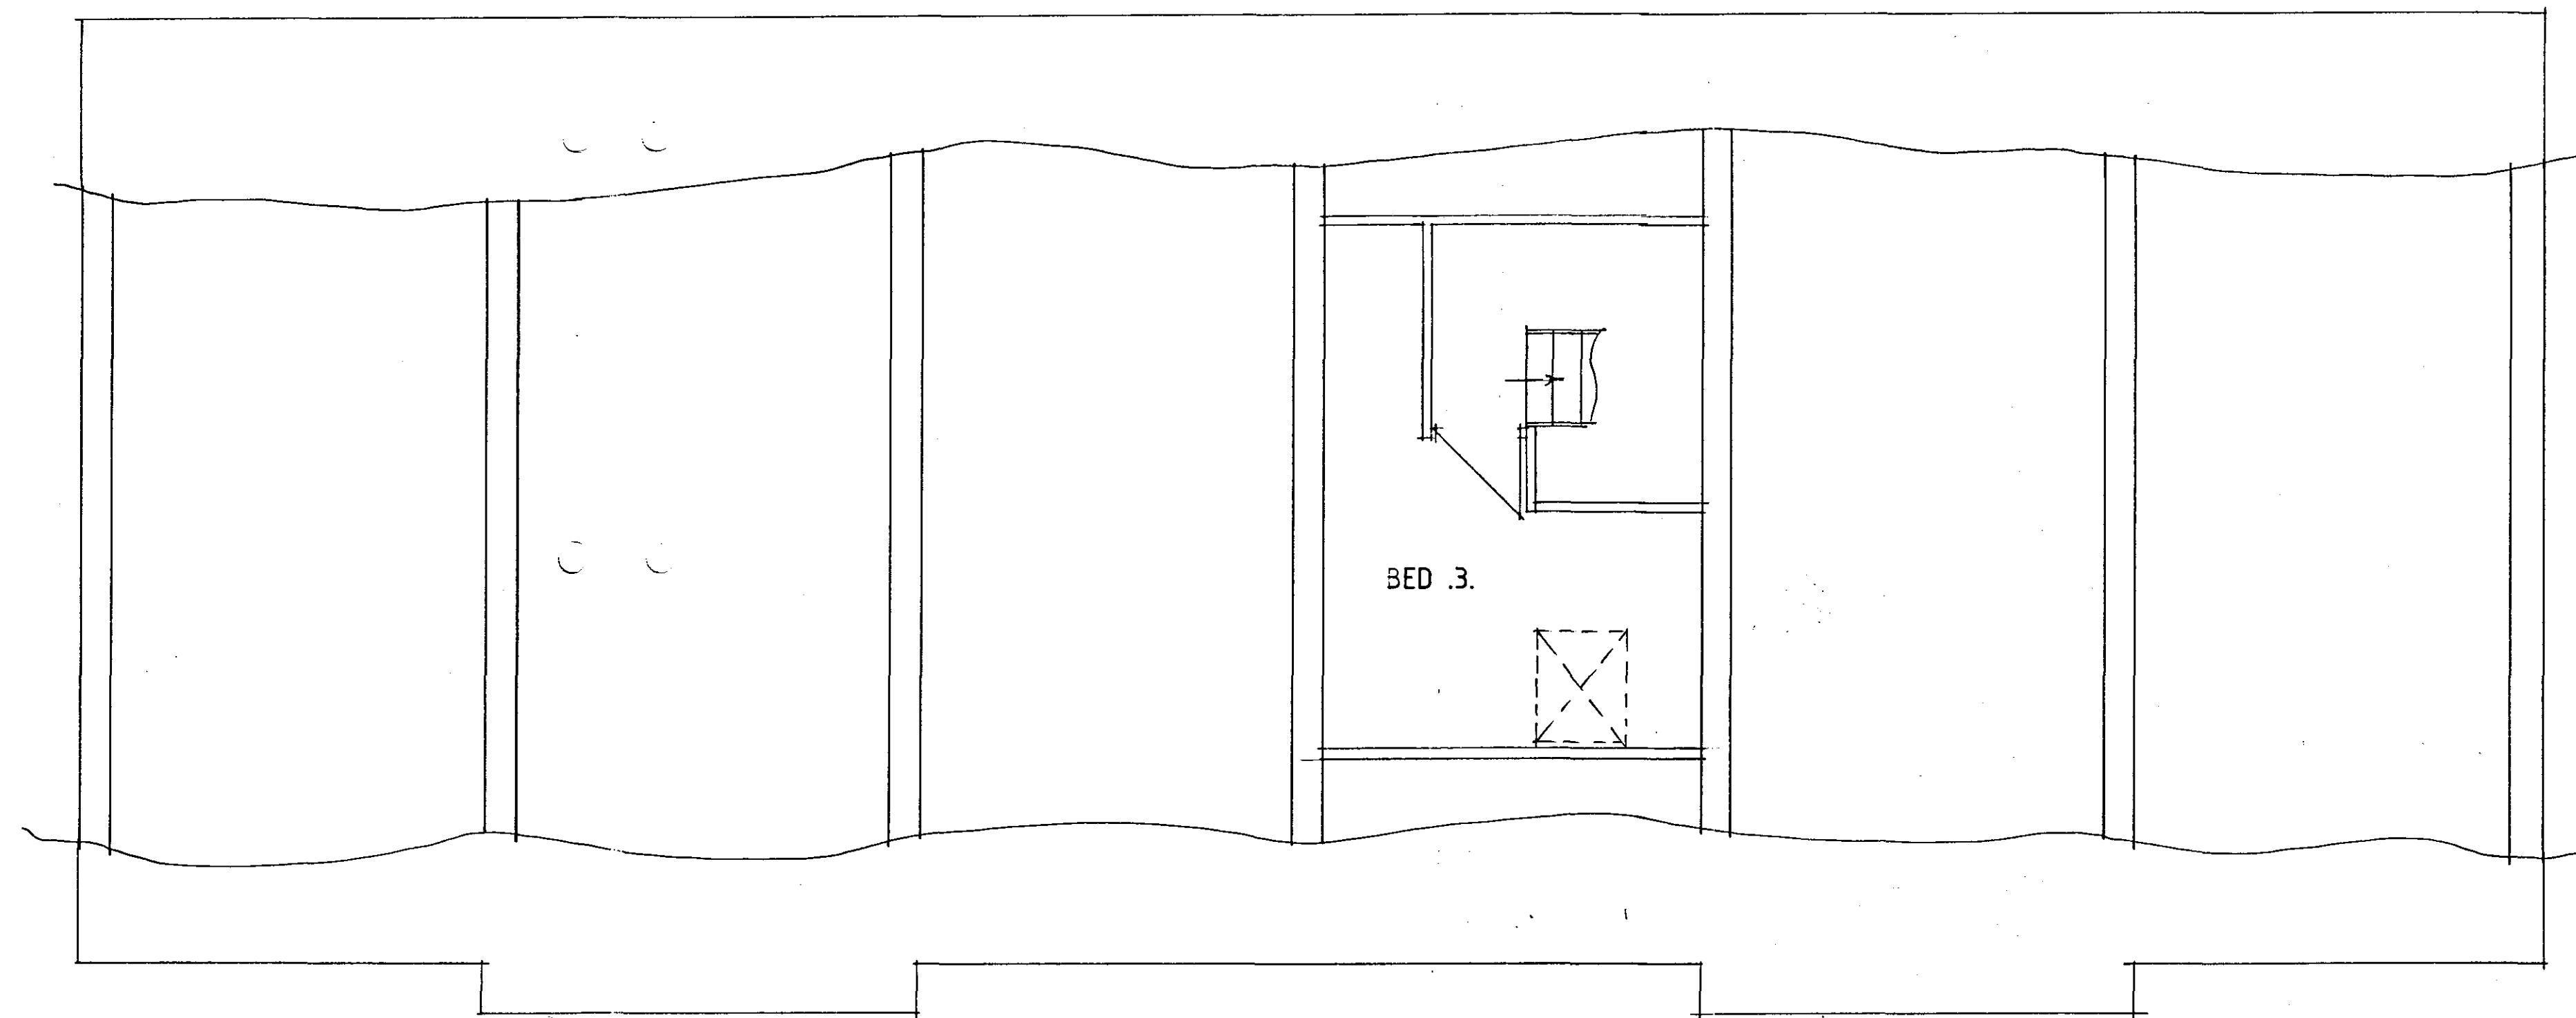

FIRST FLOOR PLAN



Status
DESIGN
CONSULTANTS IN ARCHITECTURE & PLANNING

PROPOSED RESIDENTIAL
DEVELOPMENT AT 2 WILLOW
WALK, SPALDING FOR

MRS. LIN SHI.

DRAFT

1:50 1:100 SD07-017/12

JULY-07 B.GILHAM.