



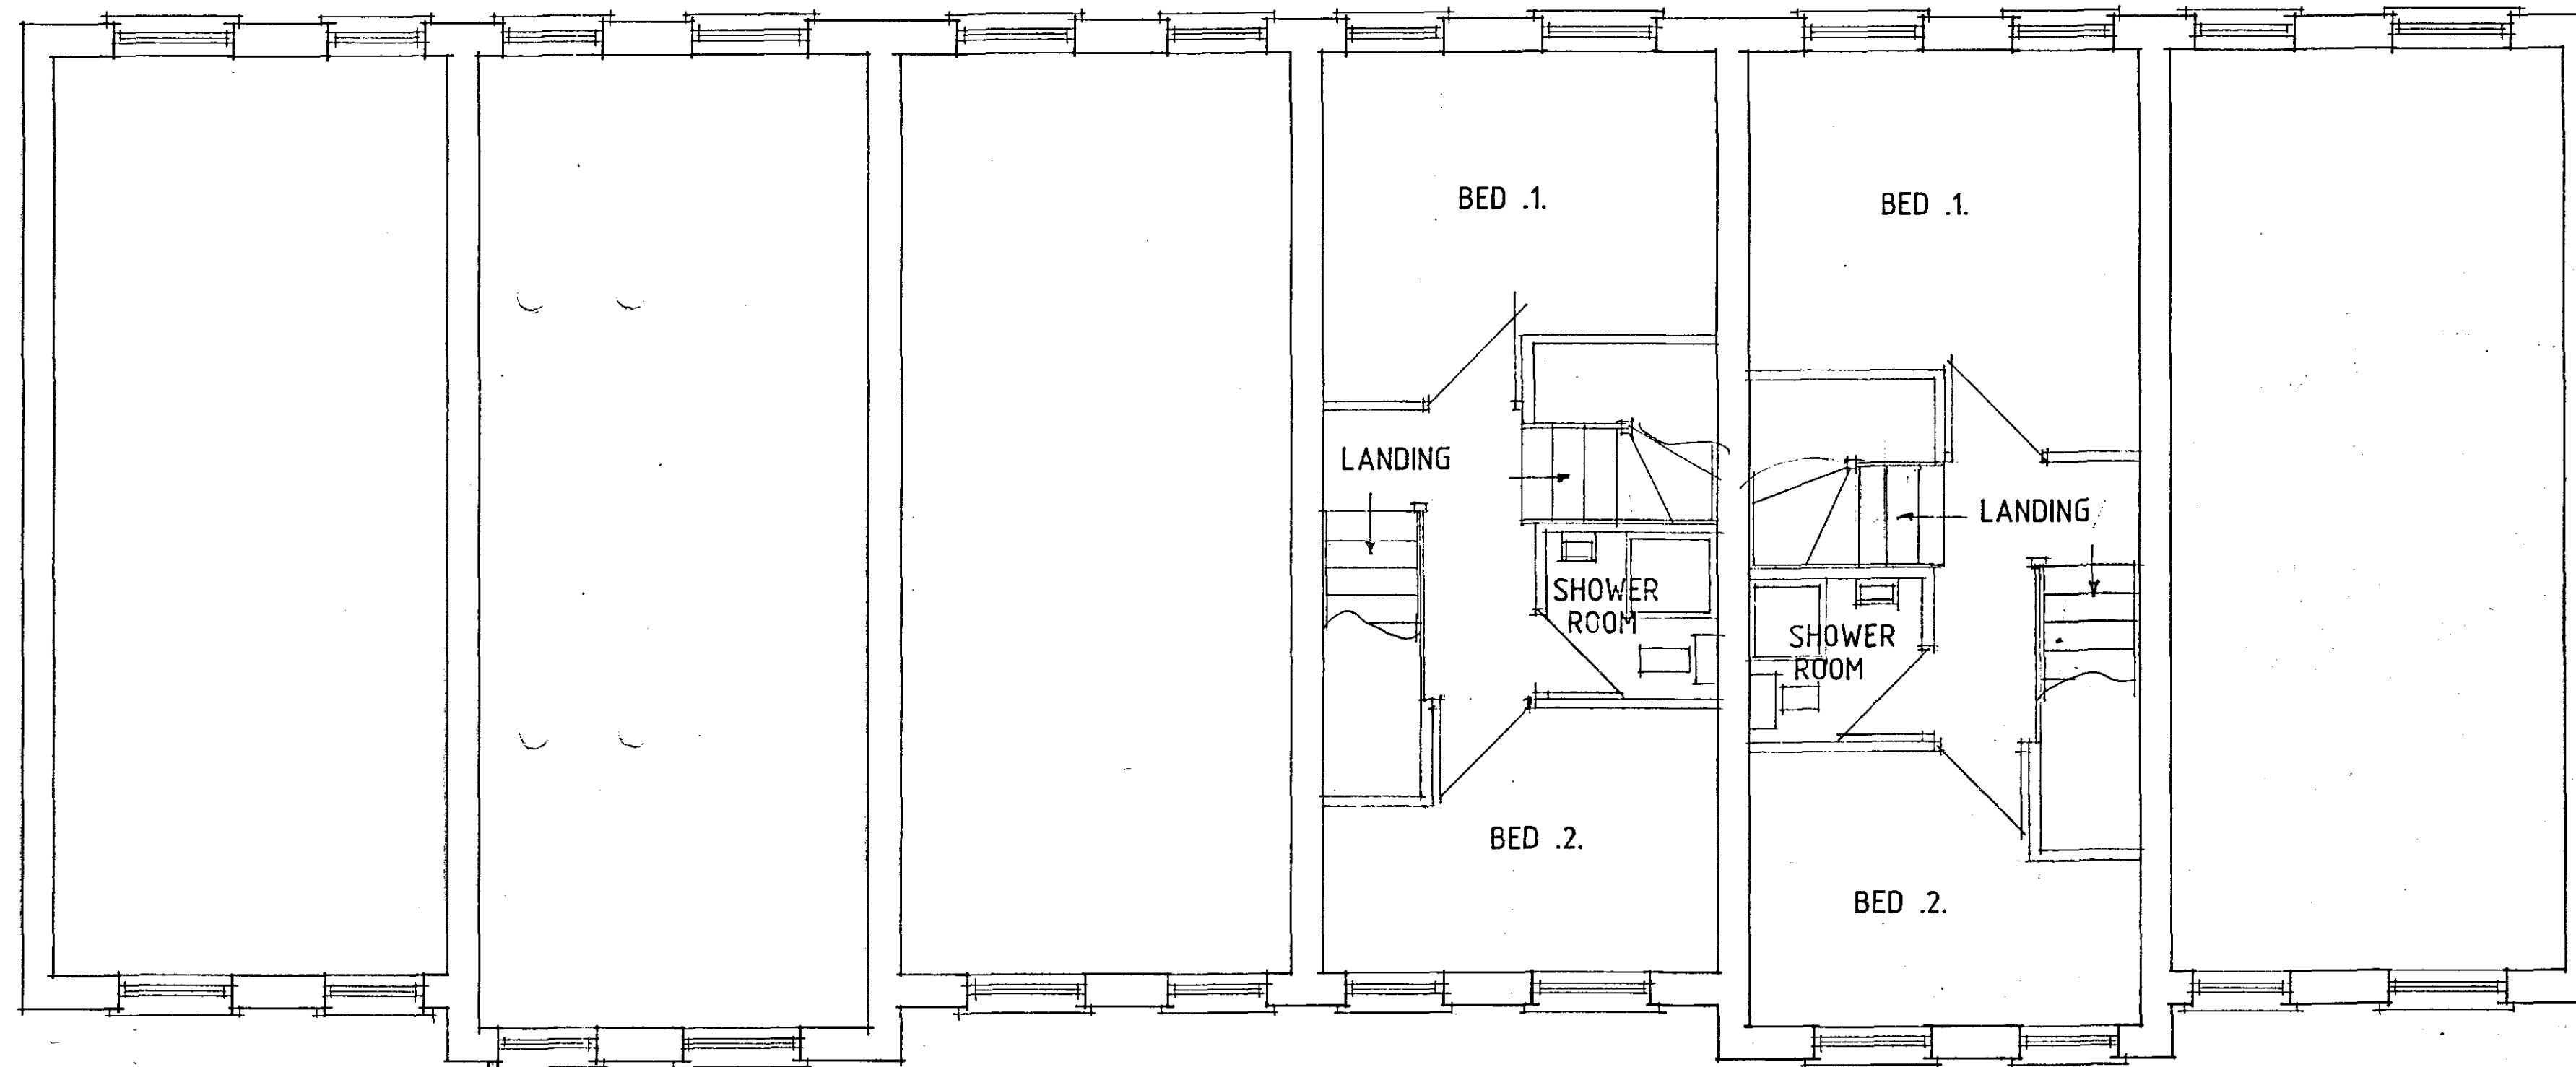

FIRST FLOOR PLAN

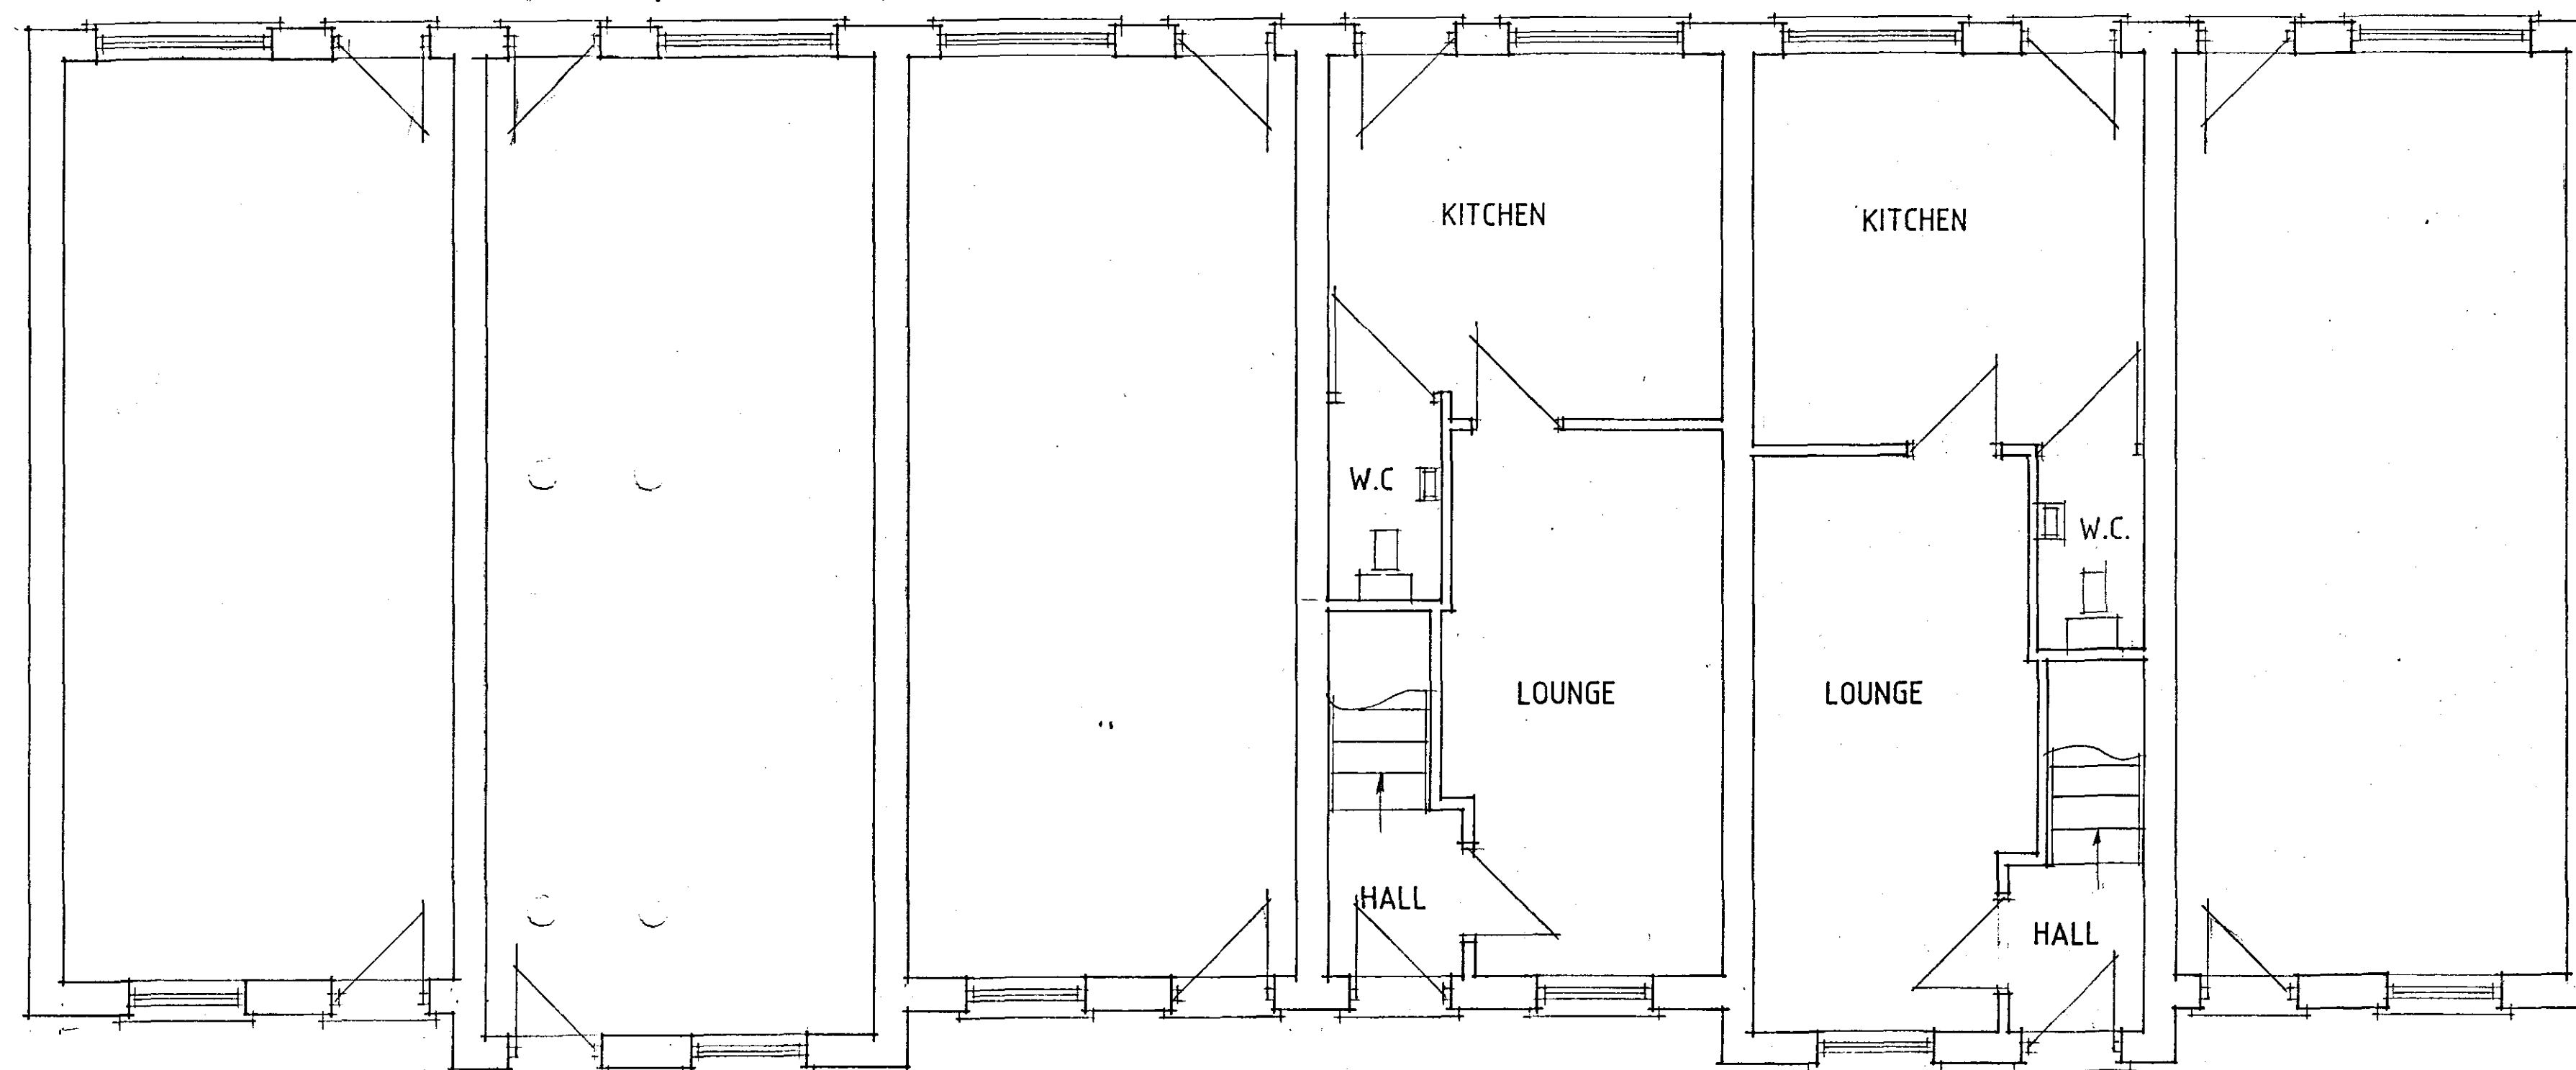

GROUND FLOOR PLAN

Status
DESIGN
CONSULTANTS IN ARCHITECTURE & PLANNING

PROPOSED RESIDENTIAL
DEVELOPMENT AT 2 WILLOW
WALK, SPALDING FOR

MRS. LIN SHI

DRAFT

1:50

SD07-017/11

JULY-07

B.GILHAM

