



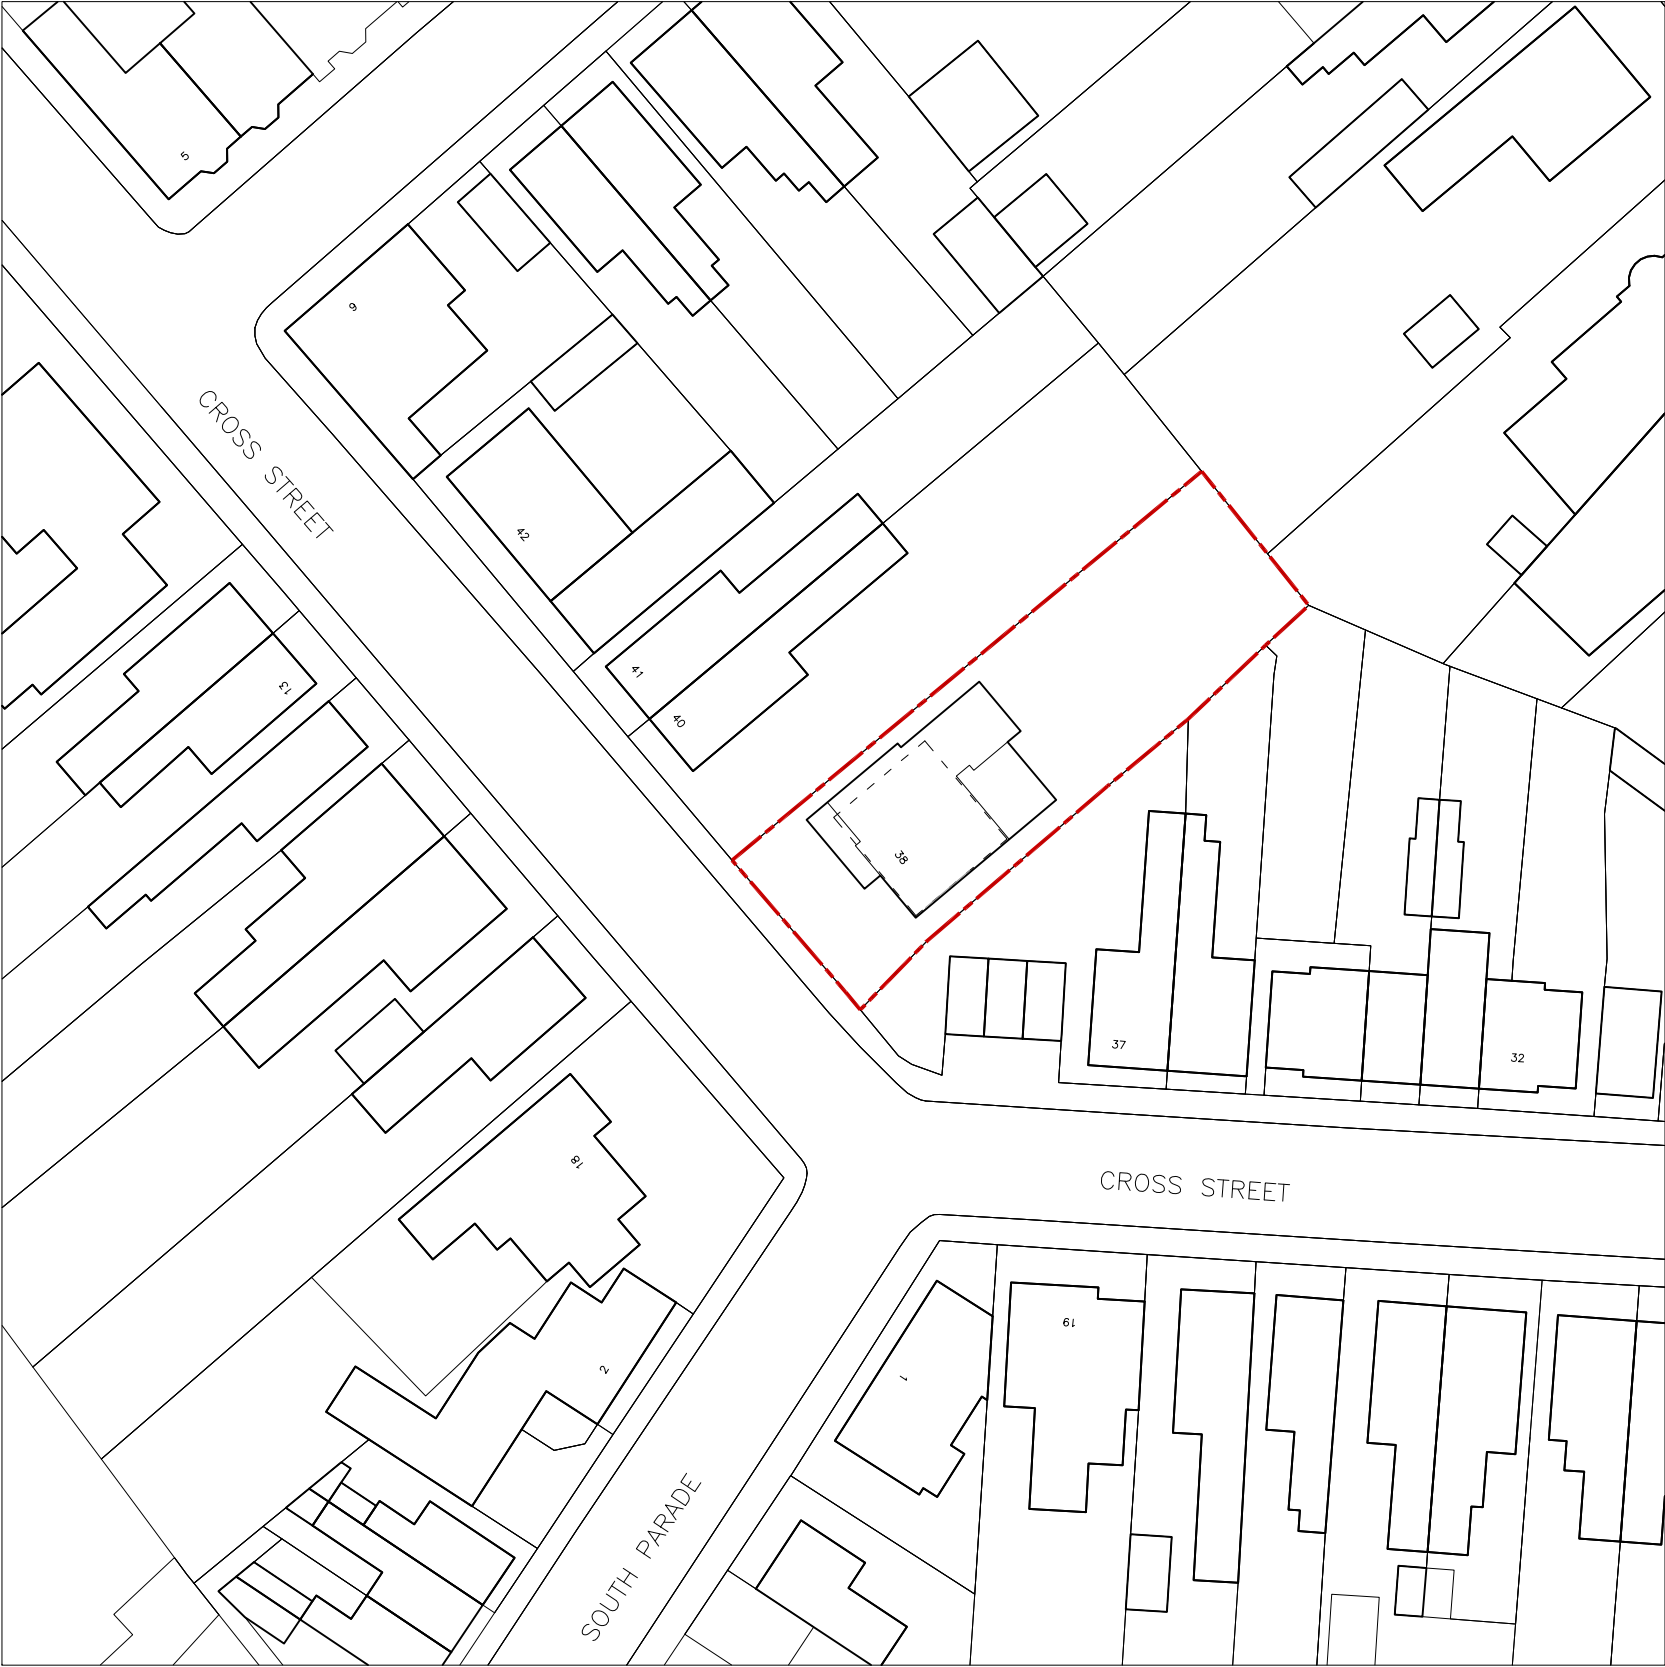

Proposed Block Plan
1:500

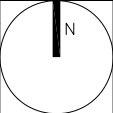

REV		DATE	COMMENTS			A3		PROJECT TITLE 38 CROSS STREET			
								DRAWING TITLE BLOCK PLAN			
								DWG STATUS PLANNING			
				DRAWN		—		JOB NO.	15001	DATE	05/03/2016
				CHECKED		—		DWG NO.	PL002	REVISION	—
								FILE	—	SCALE	1:500