

Key


- 1. Existing single storey element to be demolished

Key

- 1. New facing brickwork - existing walls to be relined
- 2. New stone cladding - existing walls to be relined
- 3. New slate tile (fibre cement) - existing timber fascia and concrete tile roof to be replaced
- 4. New grey windows and doors - existing white uPVC to be replaced
- 5. New grey gutters and trims - existing to be replaced
- 6. Frosted window to first floor bathroom
- 7. Rooflight
- 8. Meter cupboard



Existing Side (NW) Elevation
1:100

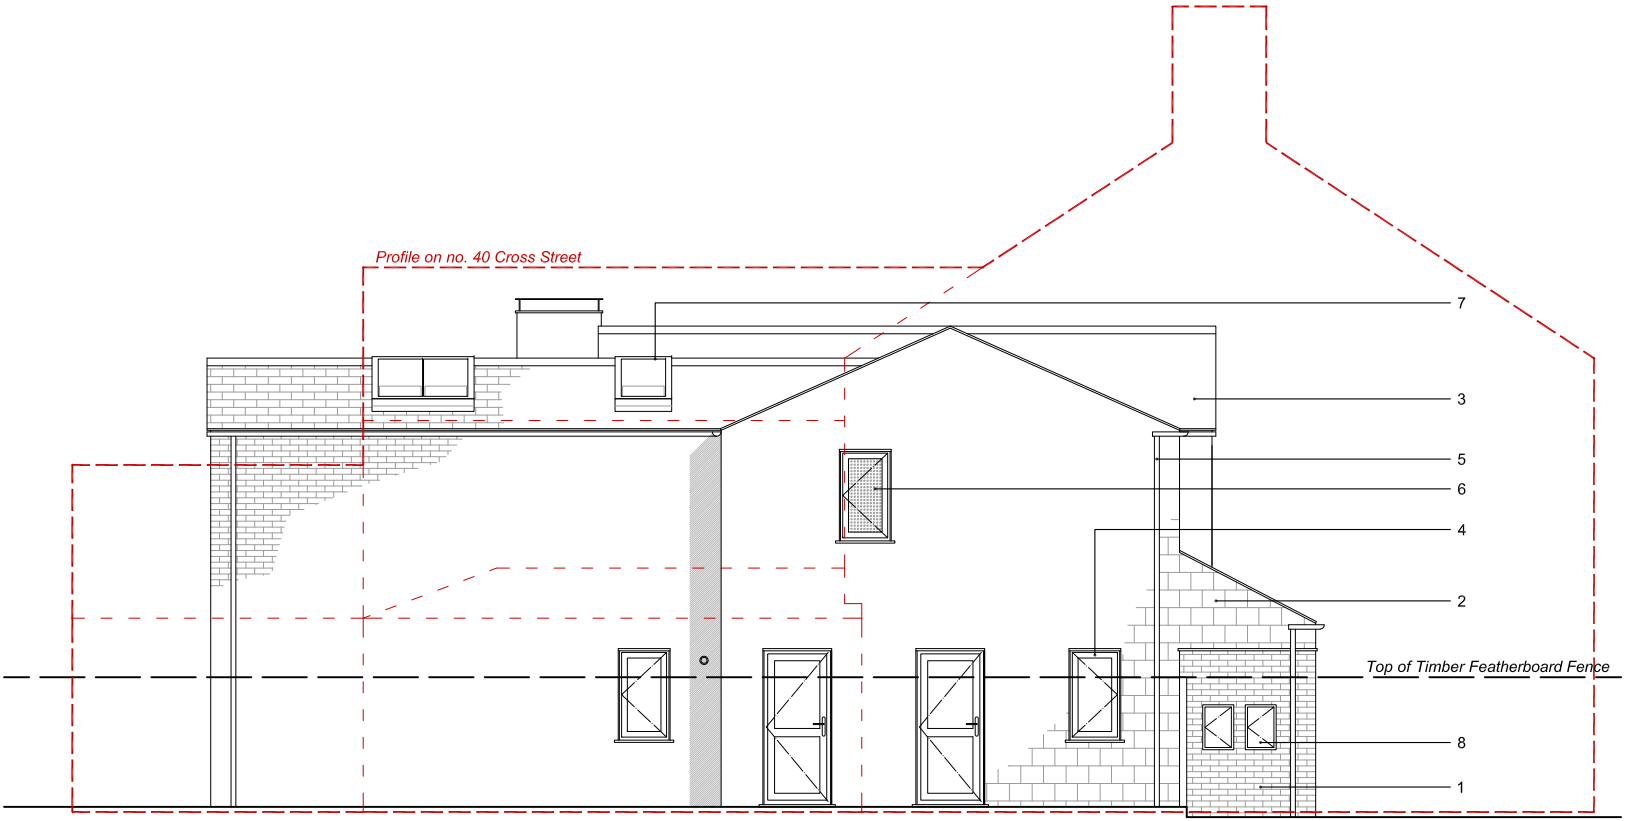

Proposed Side (NW) Elevation
1:100



REV	DATE	COMMENTS								
A	06-04-2016	Profile on no. 40 Cross Street added								
			NW		A3		PROJECT TITLE 38 CROSS STREET			
							DRAWING TITLE LEFT SIDE ELEVATION			
							DWG STATUS PLANNING			
			DRAWN				JOB NO.	15001	DATE	05/03/2016
			CHECKED				DWG NO.	PL009	REVISION	A
							FILE		SCALE	1:100