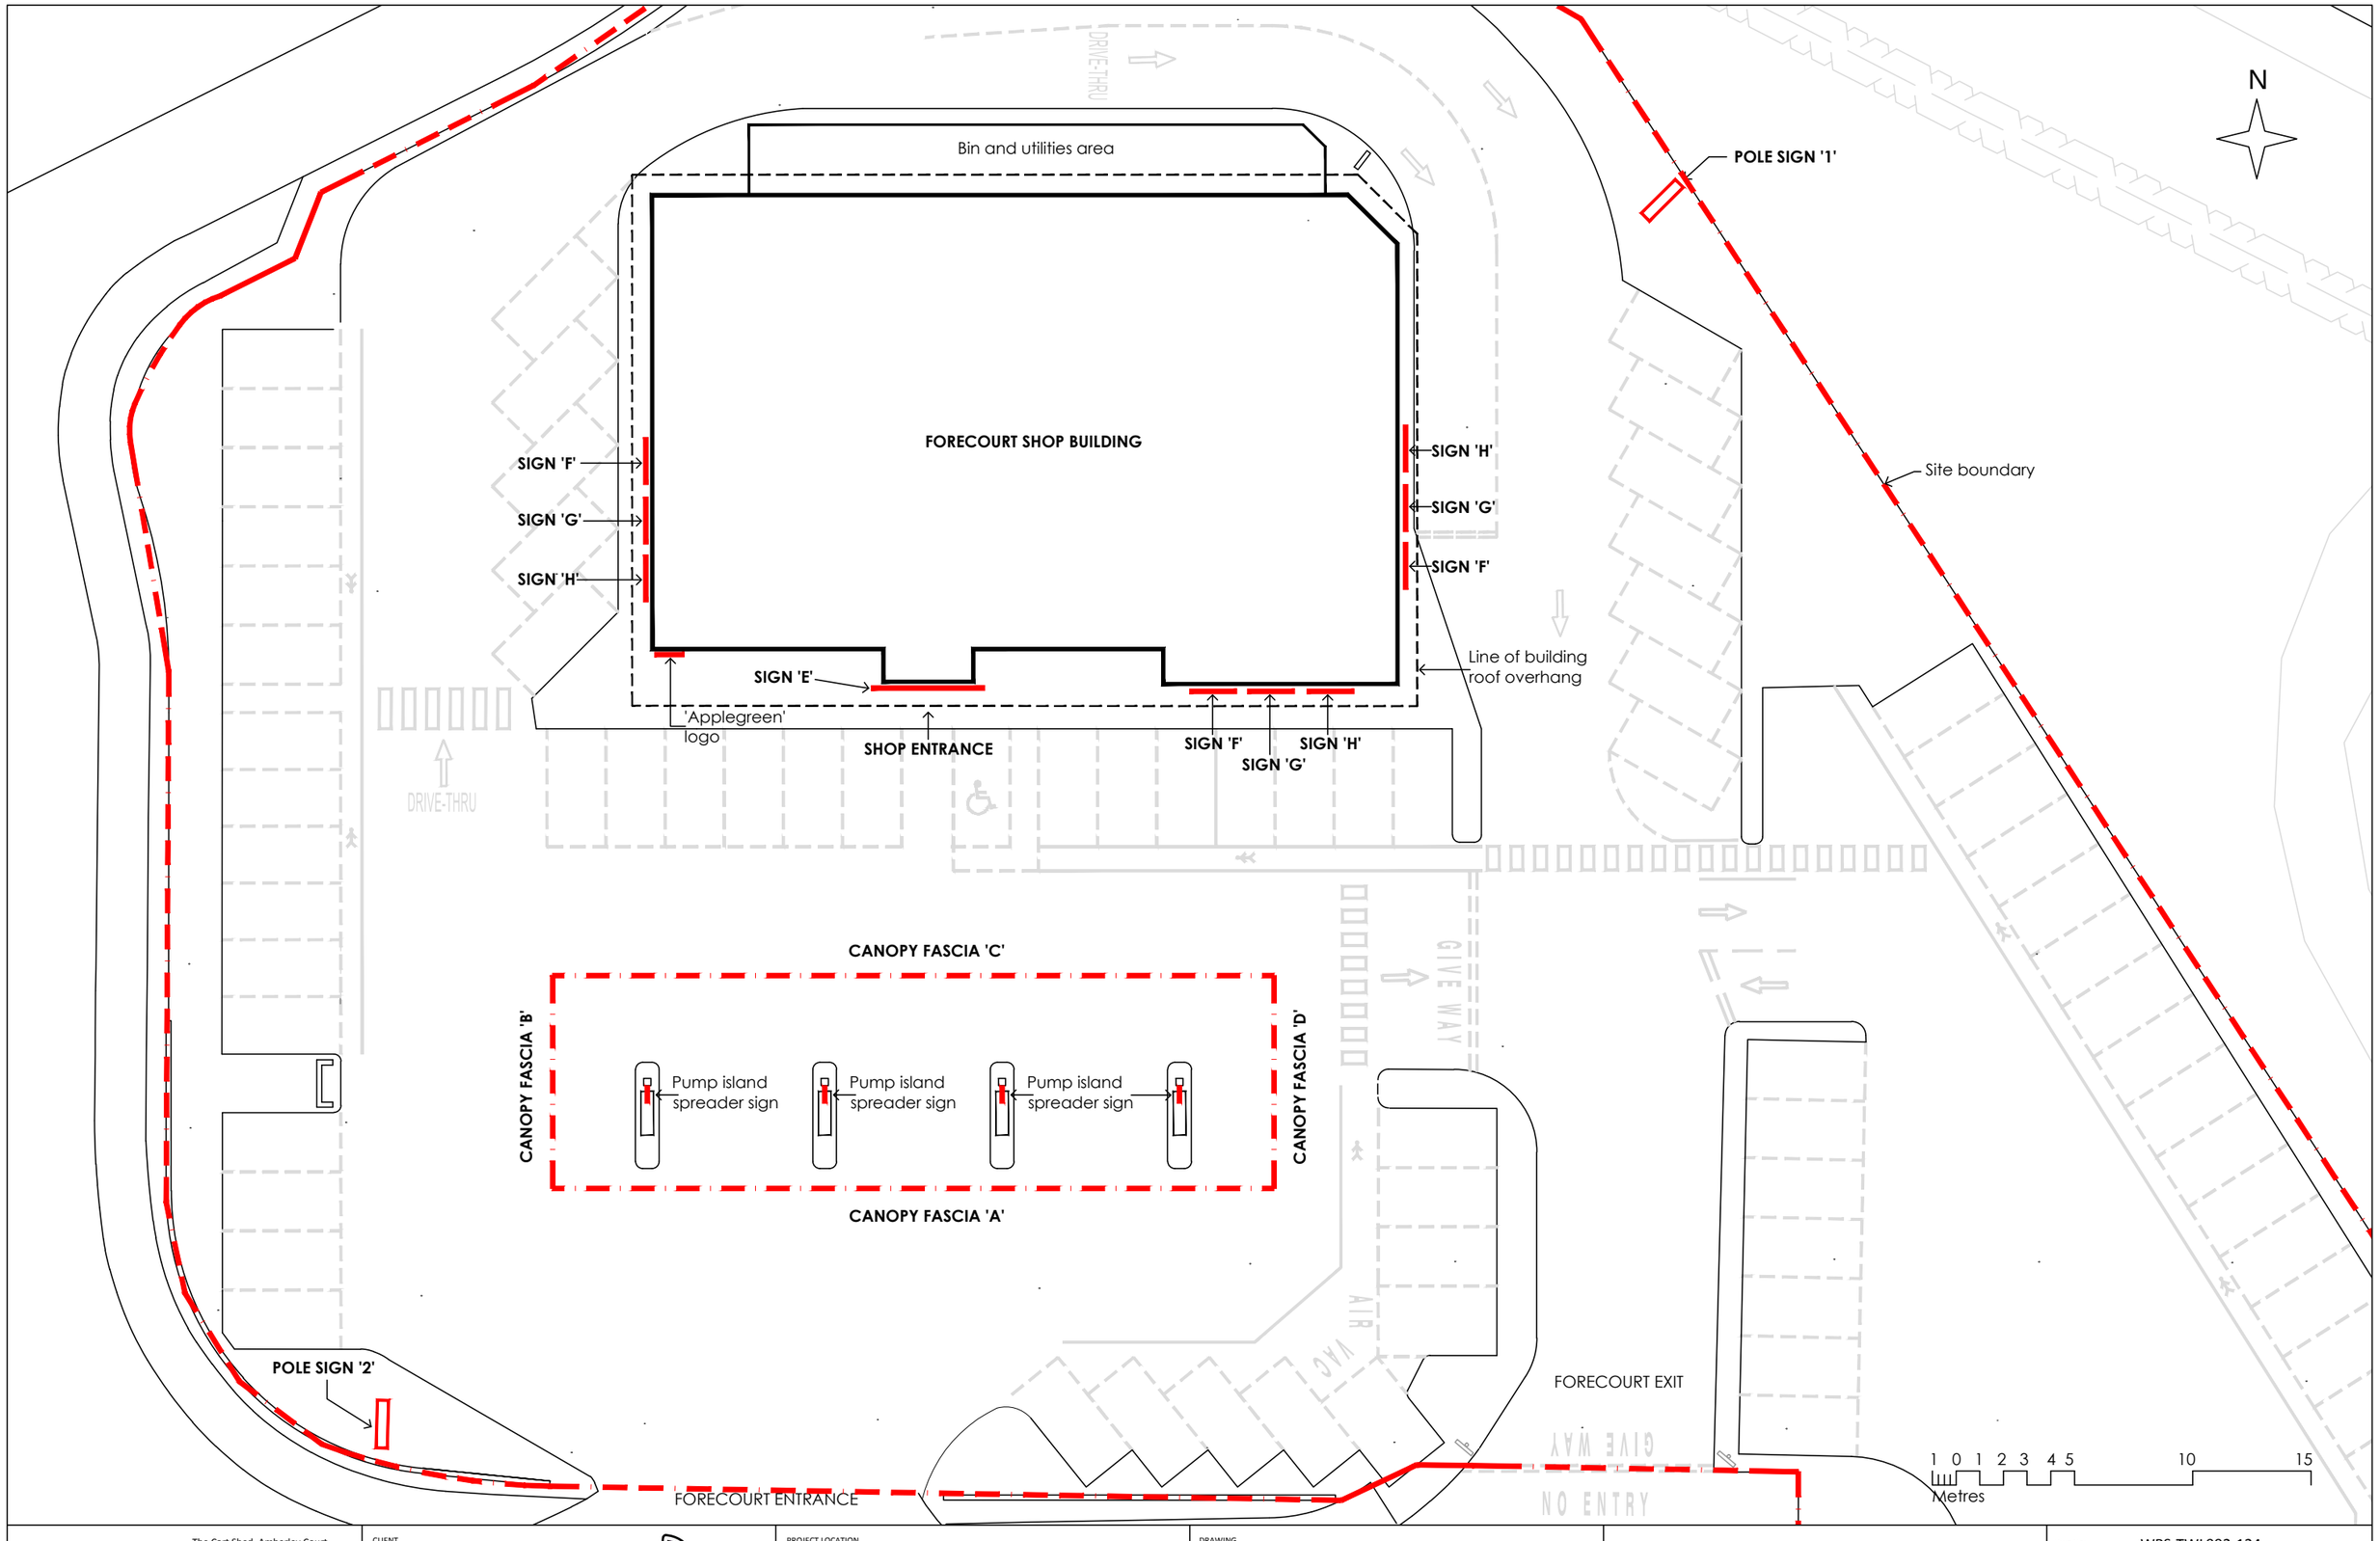

Wyeth Projects Services
The Cart Shed, Amberley Court, Amberley Lane, Milford, Surrey, GU8 5EB, United Kingdom
Tel: +44 (0)1483 424704
Email: enquires@wyethprojects.com
© This drawing is the copyright of WYETH PROJECTS SERVICES Ltd.

CLIENT
APPLEGREEN plc
THE LIMES, 12 DUNSTABLE STREET
AMPTHILL, BEDFORDSHIRE,
MK45 2GJ

PROJECT LOCATION
SERVICE STATION AT:
BARRIER BANK, SPALDING, LINCOLNSHIRE

DRAWING
PROPOSED SIGNAGE
SITE LAYOUT PLAN

rev	date	by	description

Dwg No: WPS-TWL002-124 Rev:
Scale: 1:250 A3 original plot size
Date: February 2017 Draw By: DS

CAD file ref: