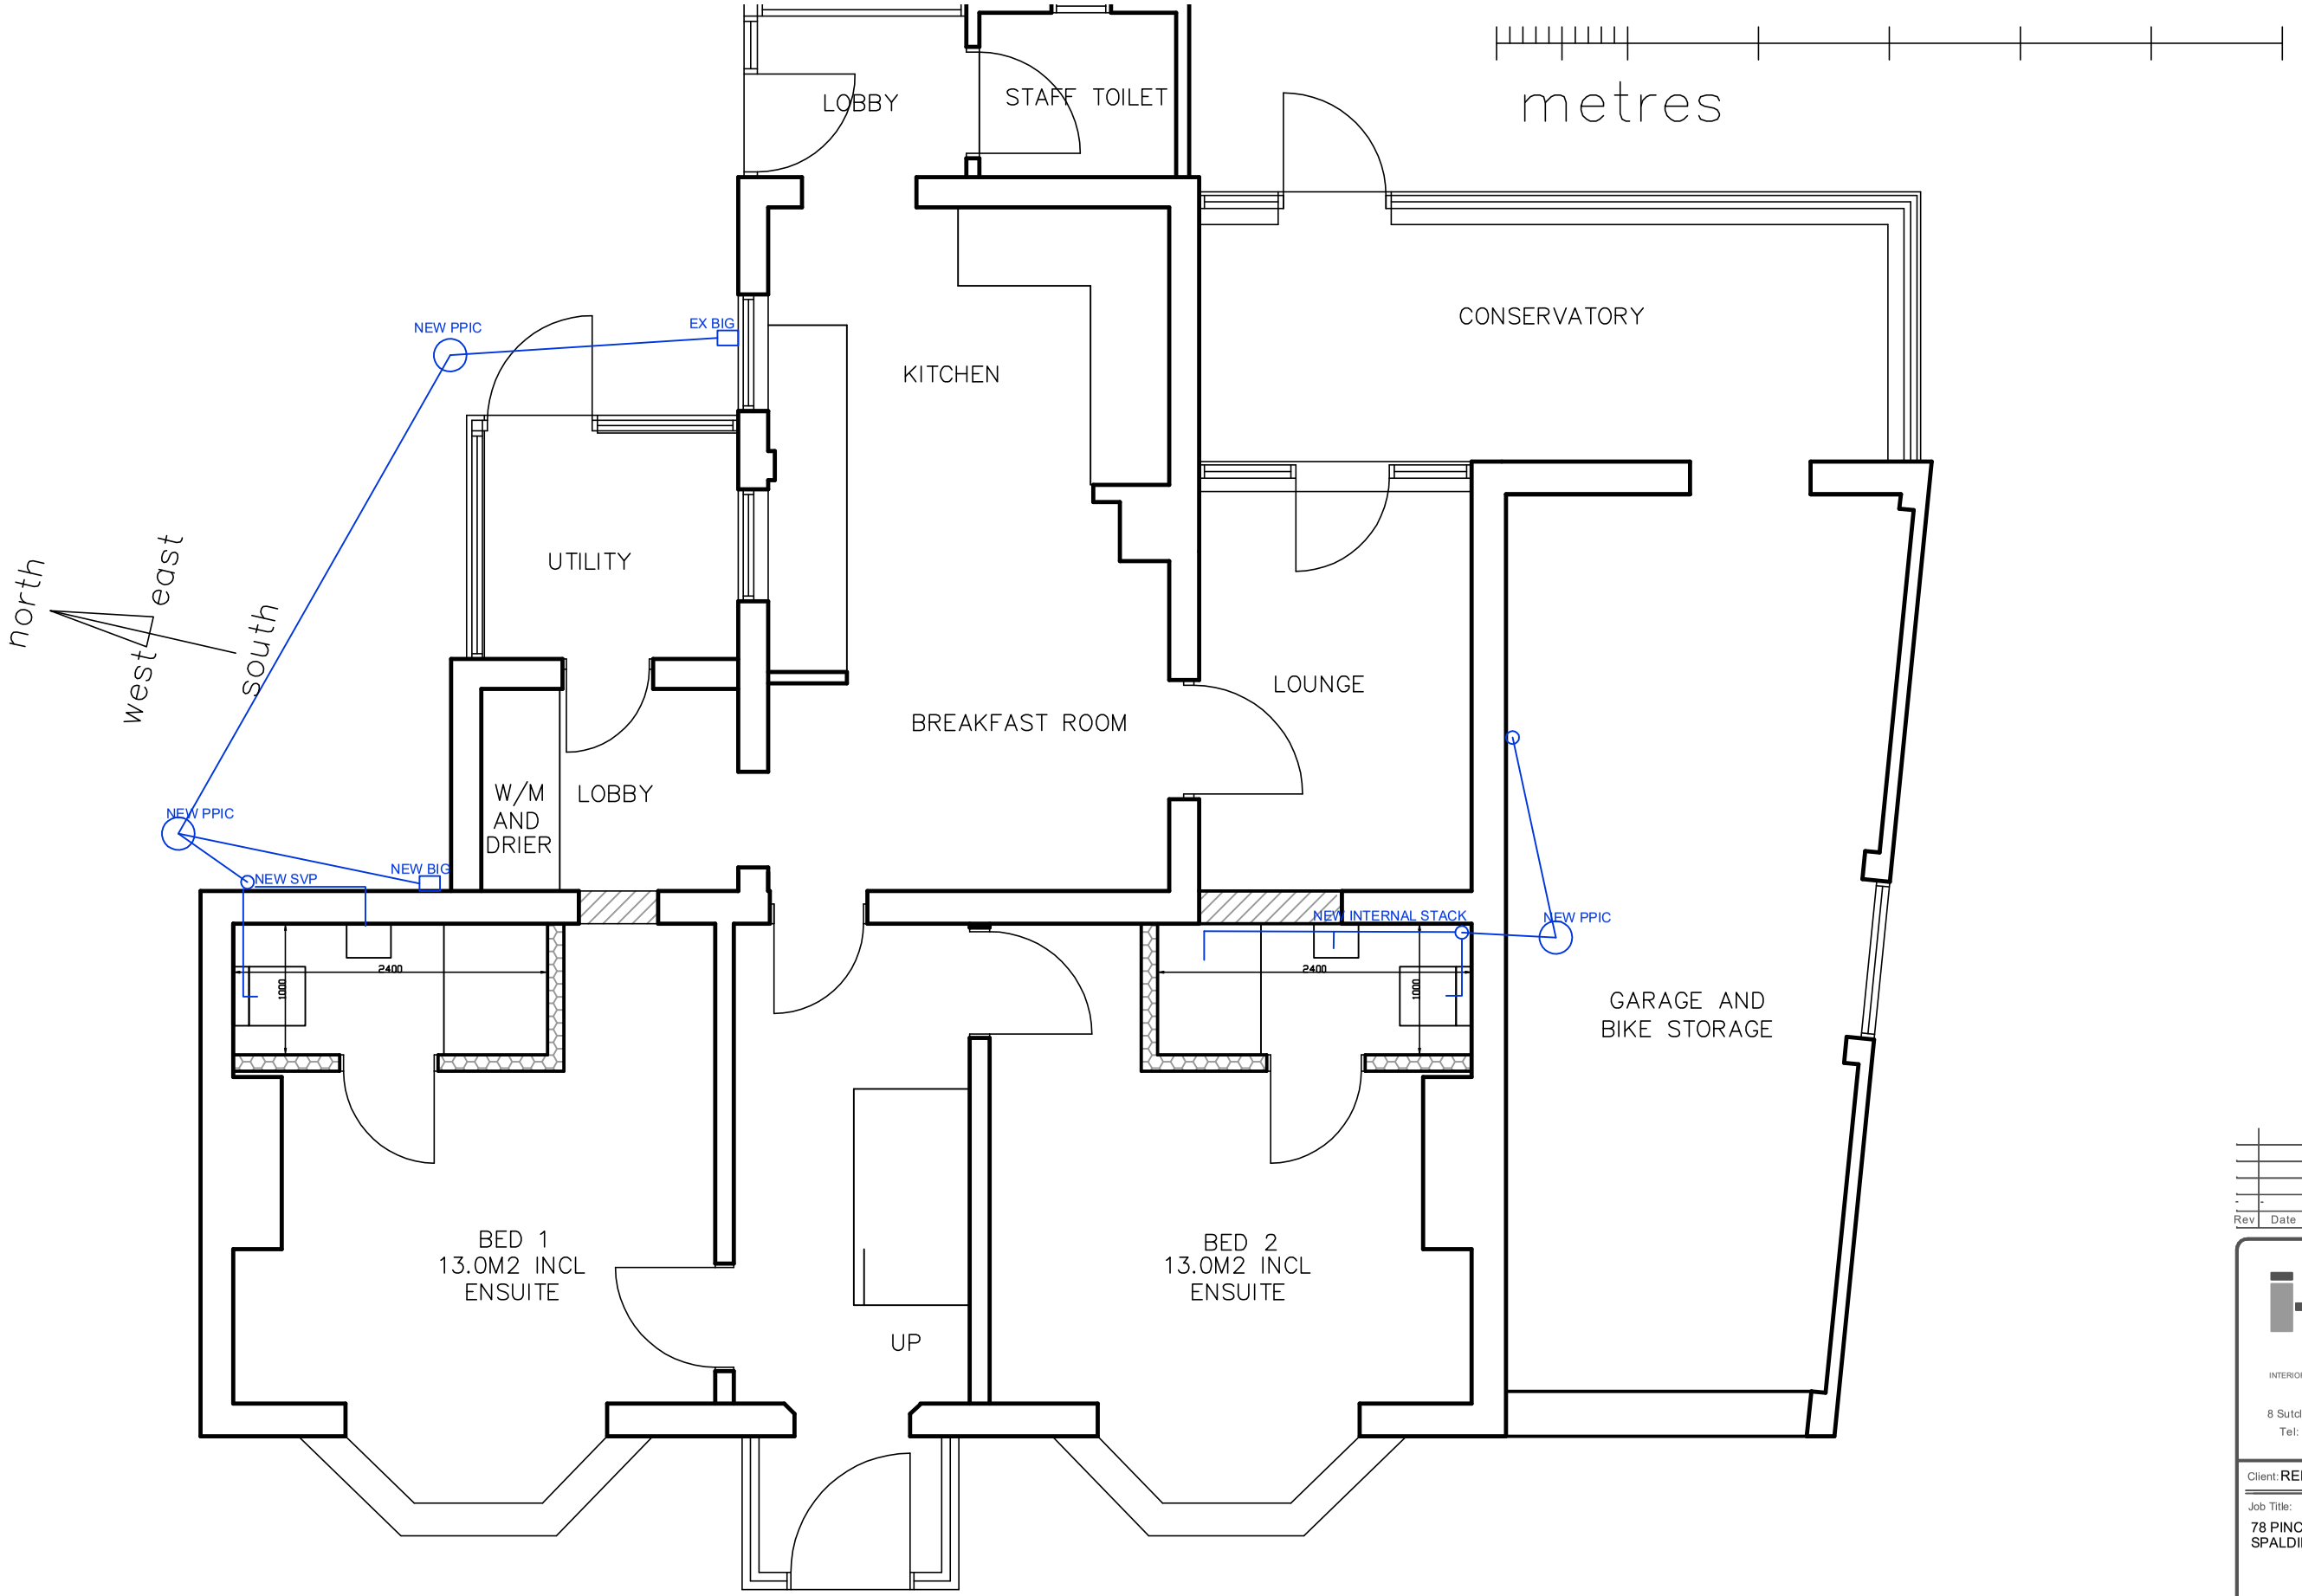


GROUND FLOOR

Rev	Date	Detail
-	-	-

i-LID DESIGN LTD
INTERIOR DESIGN | ARCHITECTURE | PROJECT MANAGEMENT
8 Sutcliffe Road, Wittering, Peterborough PE8 6AY
Tel: 07588 441751 info@i-lid.co.uk
www.i-lid.co.uk

Client: RELAX INN-STATION ROAD LTD.

Job Title:
78 PINCHBECK ROAD
SPALDING

Scale: 1-50 @ A3 Date: 20/01/24

Drawing Title
PROP GF PLAN

Drawing No.
556SK01-3 Revision -

ALL DRAWINGS ARE THE COPYRIGHT OF I-LID DESIGN