



MONKS HOUSE LANE, SPALDING

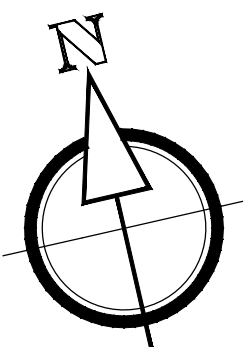


NOTES:
The details depicted on this drawing are the copyright to Seagate Homes and may not be reproduced without permission. This drawing must not be re-issued, loaned or copied without the consent. Errors omissions and discrepancies should be reported to the originator immediately.
All dimensions to be checked on site prior to construction or off-site fabrication by the Contractor, his Sub-contractor or Supplier.
Do not scale plans - use figure or grid dimensions where given.
Any deviation from the drawing is to be reported to the originator immediately.
IF IN DOUBT ASK !


A

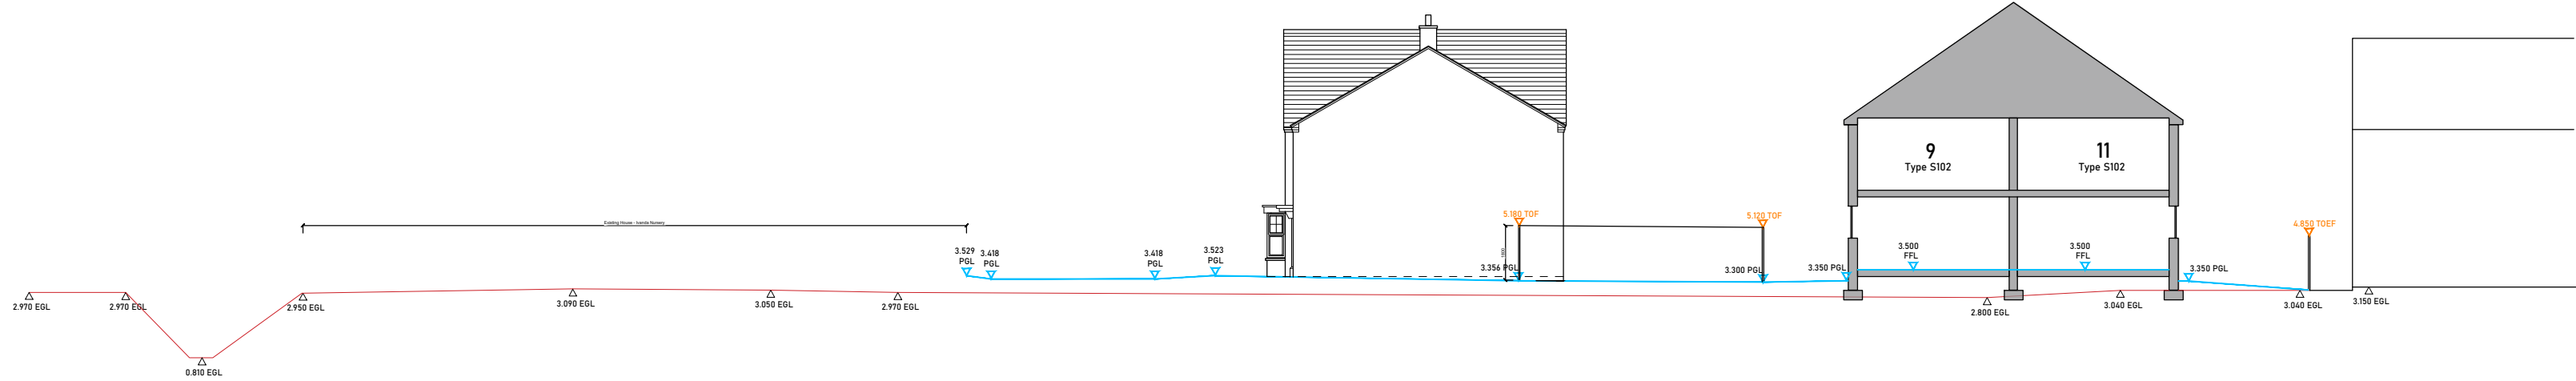


B

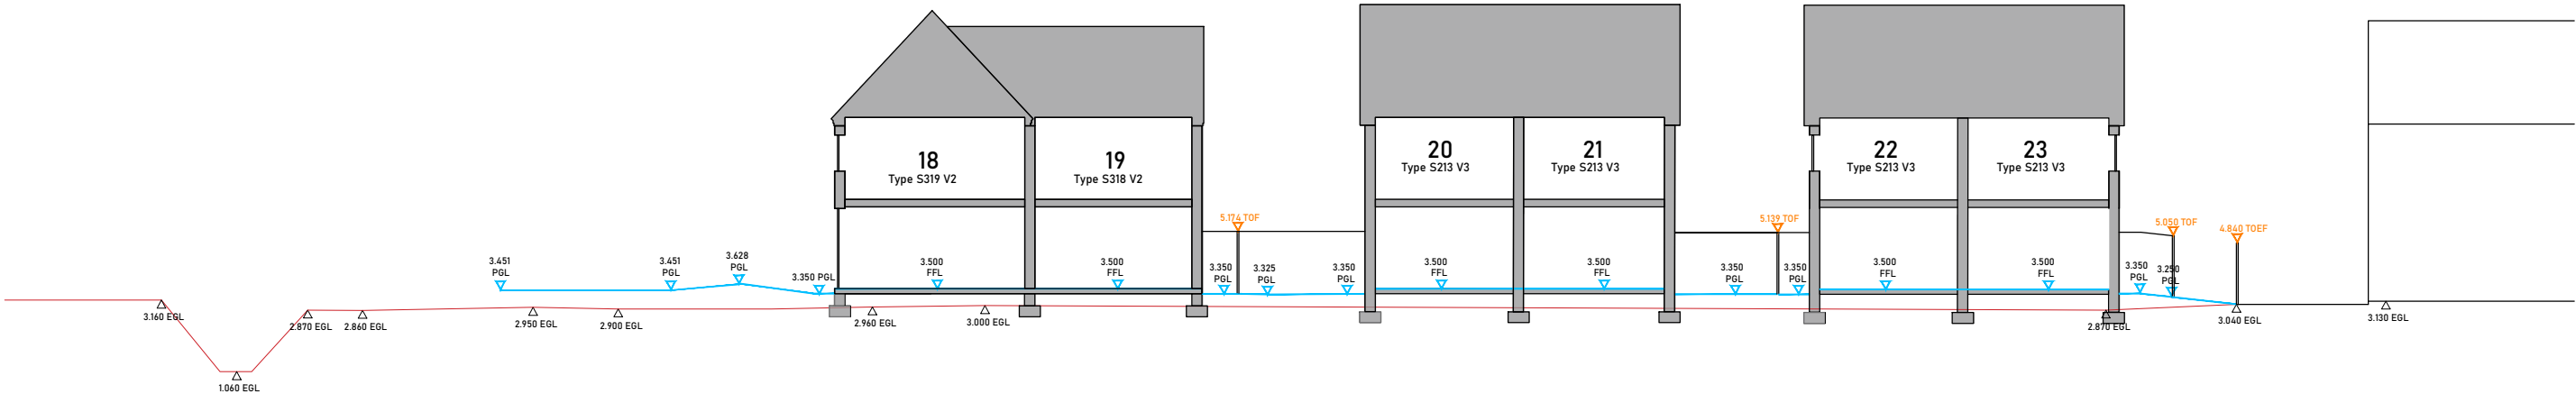



C

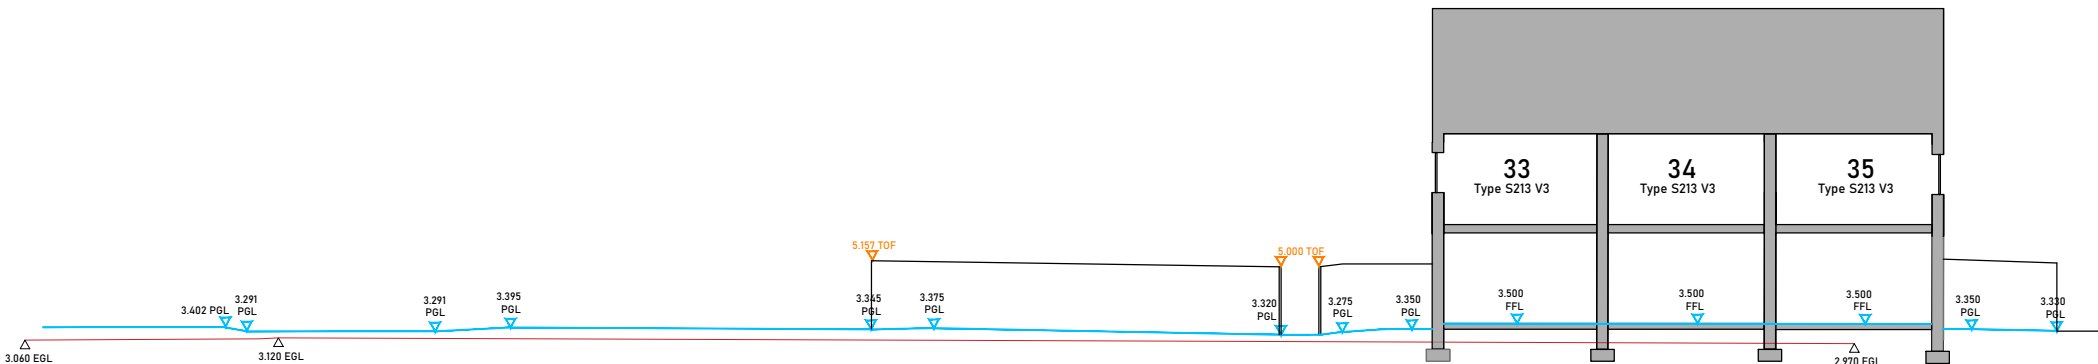

D

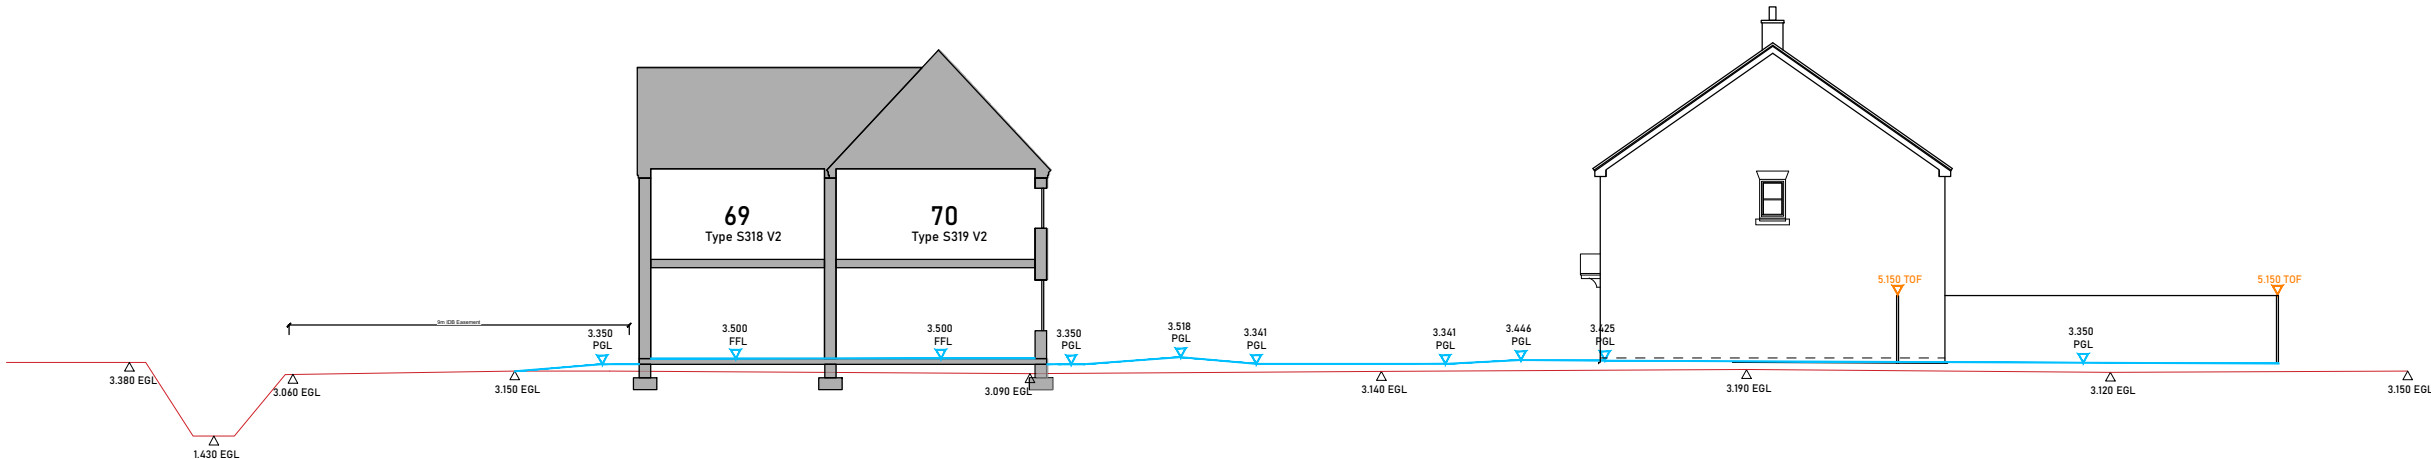

E

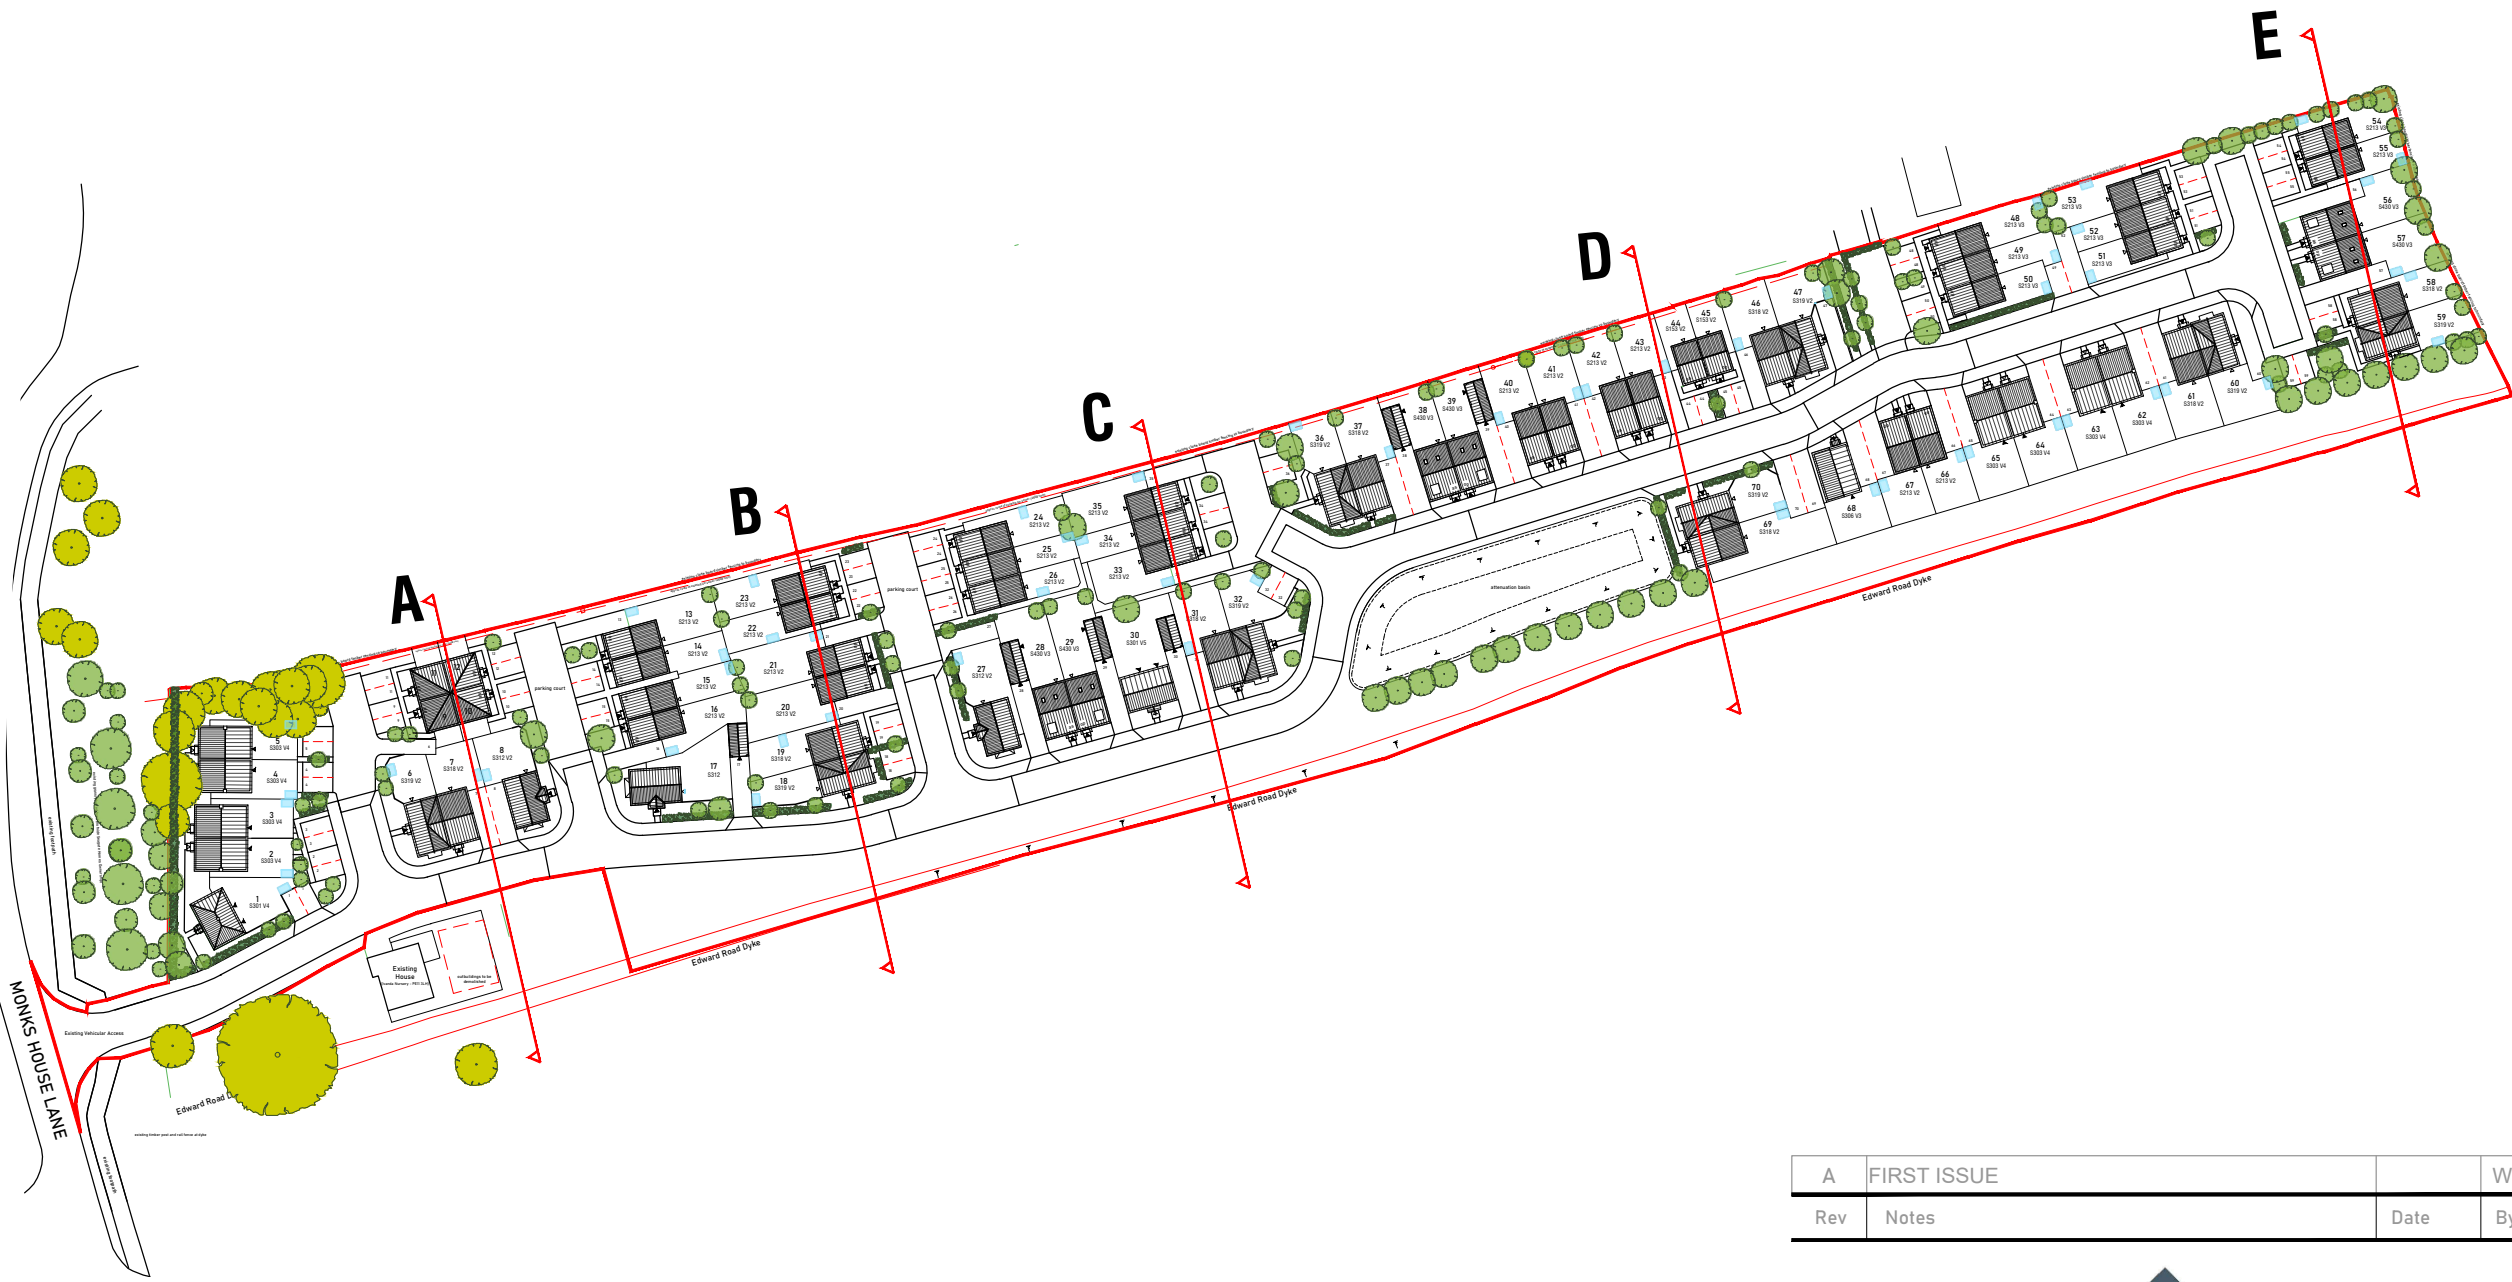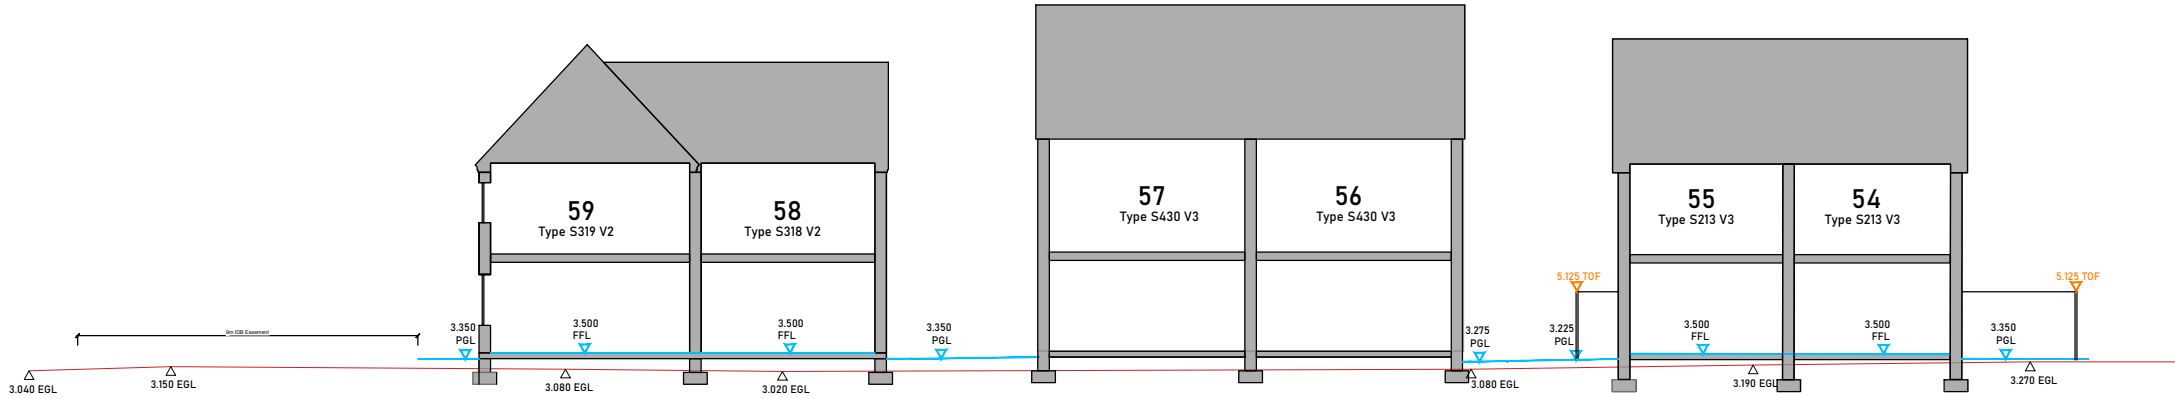

SITE LAYOUT
SCALE 1:1250

FIRST ISSUE			WK
Rev	Notes	Date	By
 SEAGATE HOMES			
Project: PROPOSED RESIDENTIAL DEVELOPMENT, OFF MONKS HOUSE LANE, SPALDING, Lincs			
Drawing: SITE SECTIONS			
Drawn: WK		Date: SEPT 2024	
Status: PRELIMINARY		Scale: 1:200 @A1	
Drawing Number: 20015-SGH-AR-1009			