

DRG Nº CEP 1

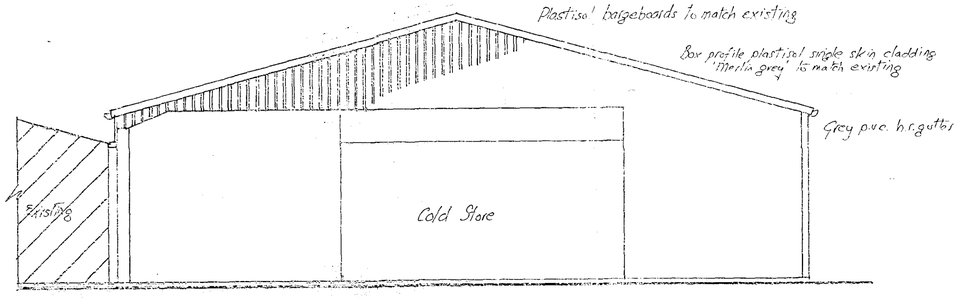

END ELEVATION


'Big Six' natural grey single skin fibre cement roof cladding

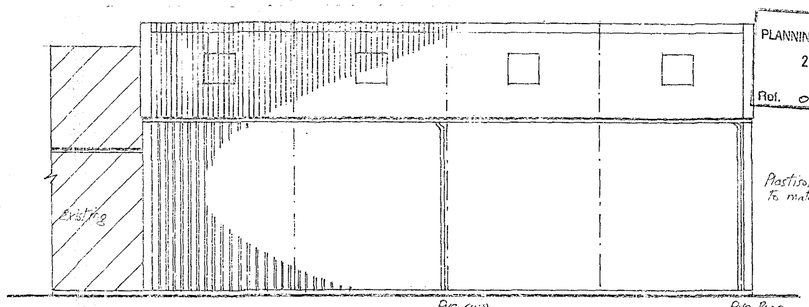

SIDE ELEVATION

Box profile plastisol single skin cladding 'Merlin grey' to match existing.

SHDC
PLANNING & DEVELOPMENT
21 FEB 2007
Ref. 0229/07

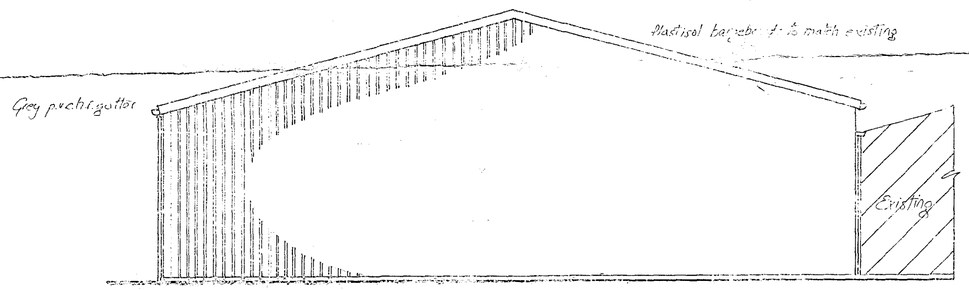


END ELEVATION


Box profile plastisol single skin cladding 'Merlin grey' to match existing.

'Big Six' natural grey single skin fibre cement roof cladding


Galvanised valley with 150 ϕ pvc r.w.p.

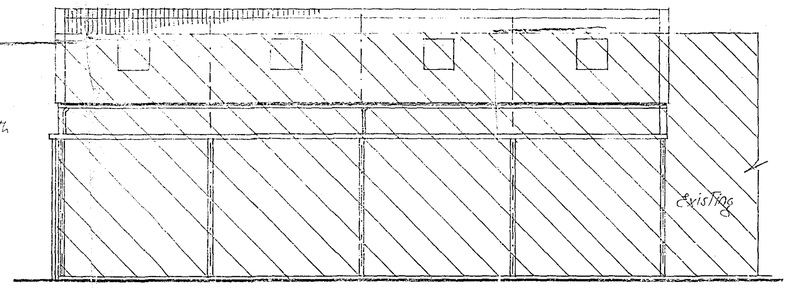


SIDE ELEVATION

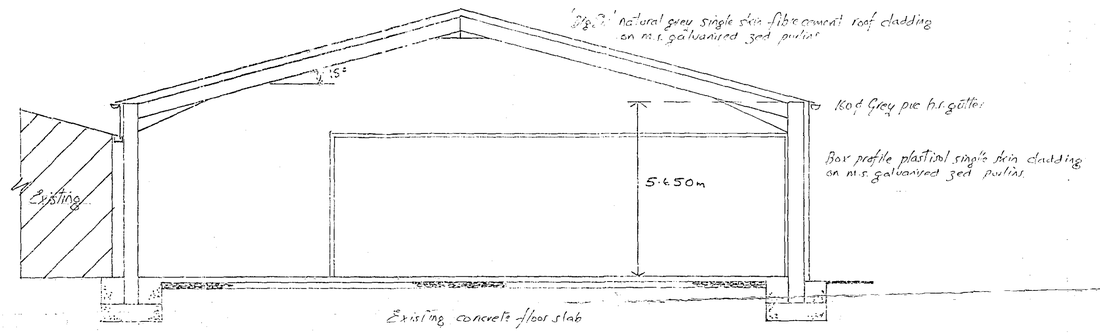

SECTION THRO'

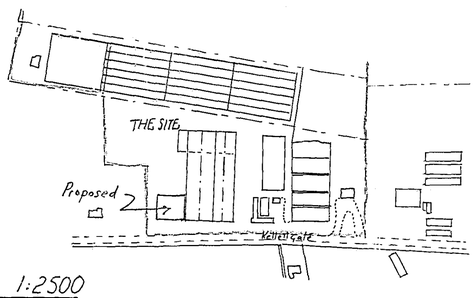

LOCATION PLAN 1:2500

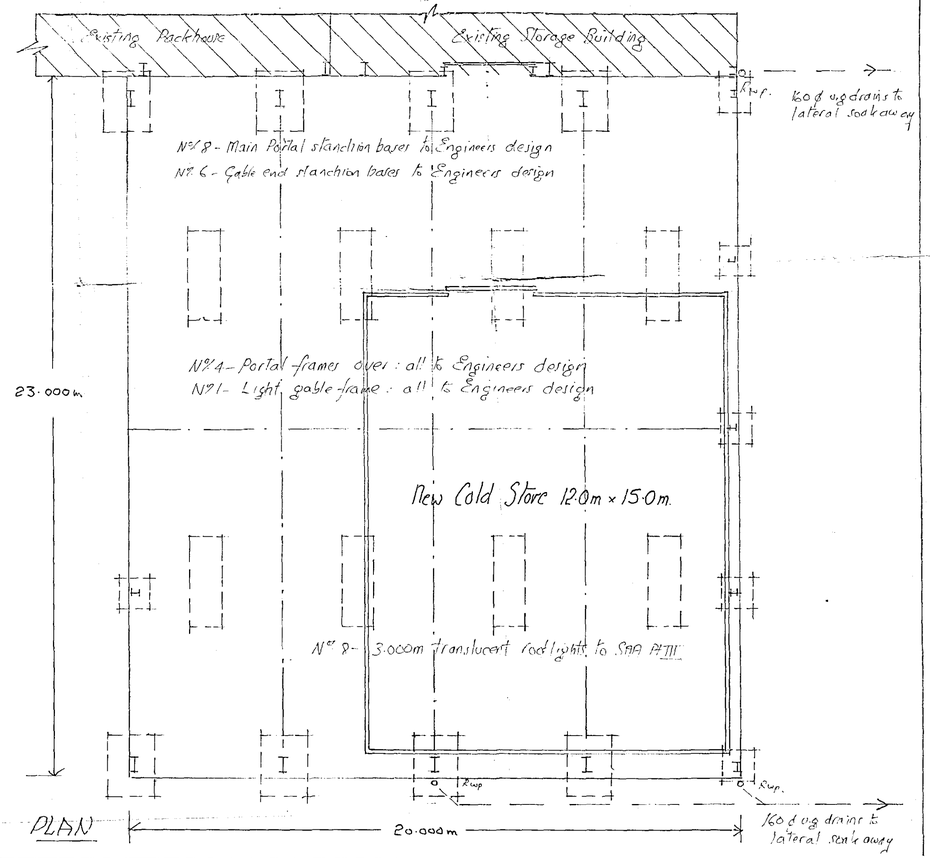

PLAN

PROPOSED GENERAL PURPOSE AND COLD STORAGE BUILDING AT KELLET GATE, LOW FULNEY, SPALDING, LINCS. FOR CHRIS ELEY (PRODUCE) LTD.

Date: February '07 Drawn: RW. Scale: 1:100