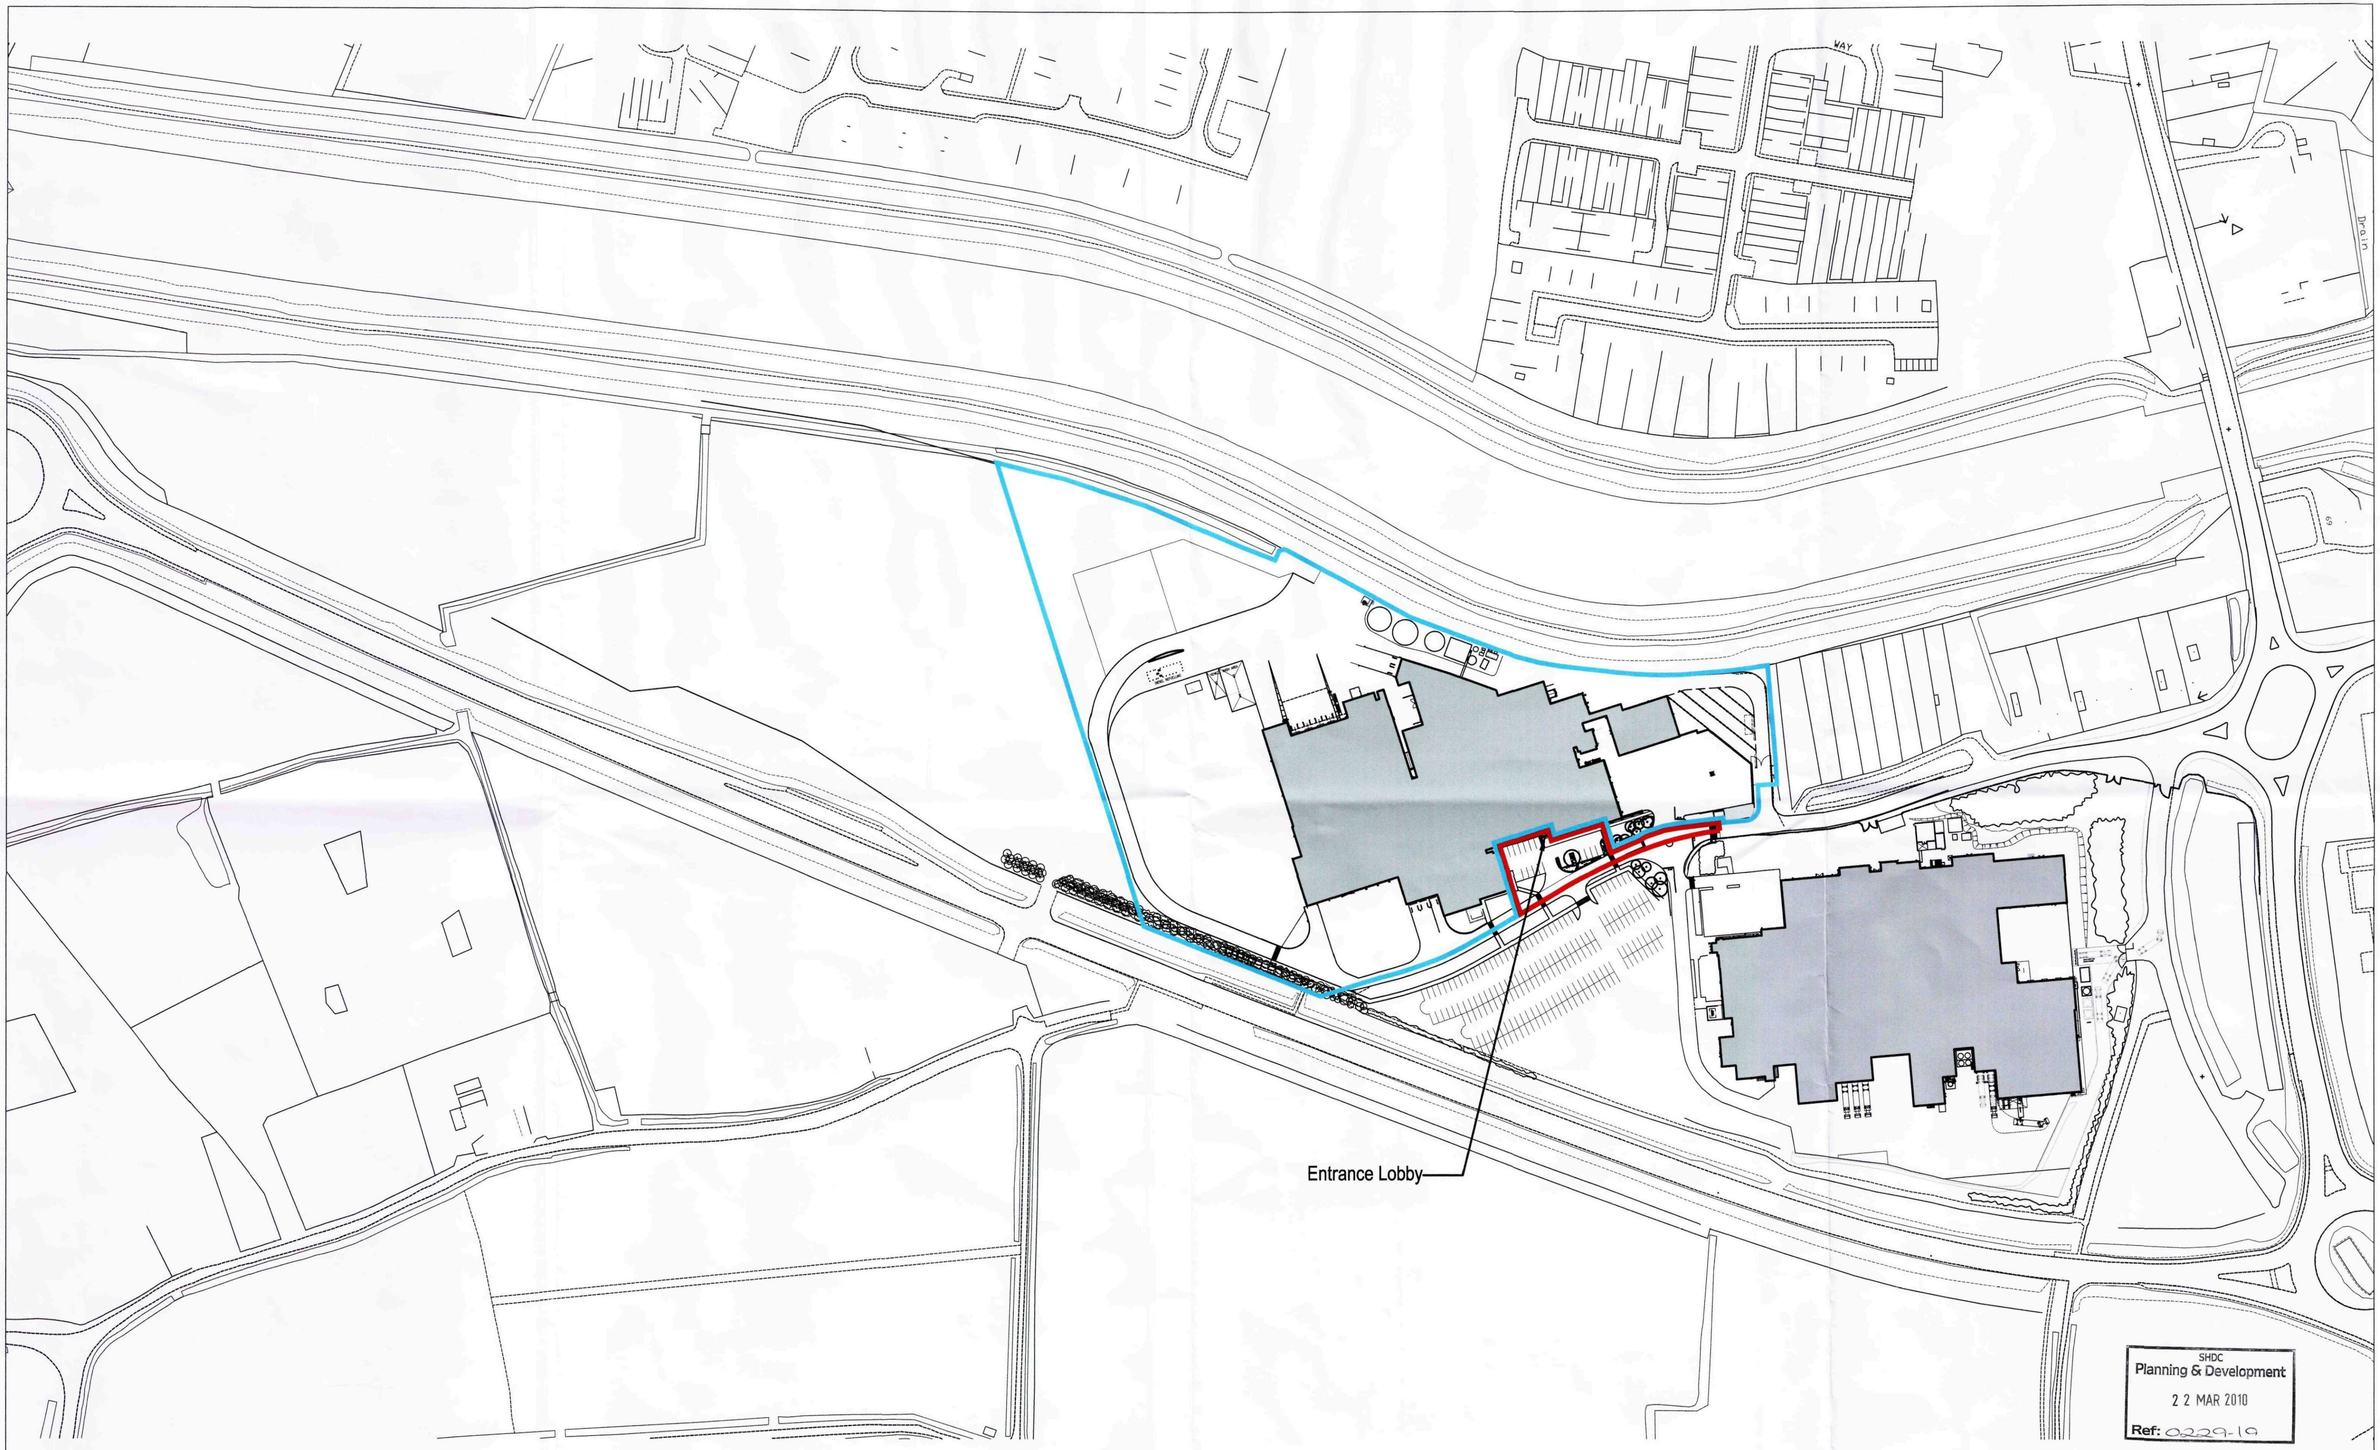


SHDC
Planning & Development
22 MAR 2010
Ref: 0229-19

P1: Planning Issue		11.03.10. RT
Rev		Date/Checked

pHp architects

The Old Rectory Rectory Lane Milton Malsor
NORTHAMPTON NN7 3AQ
t: +44 (0)1604 858916 f: +44 (0)1604 859123
www.peter-haddon.com


USDA AMENITY BLOCK
DALEHEAD LTD
DALEHEAD SPALDING

LOCATION PLAN


Issue Purpose:			PLANNING
Drawn by:	RT	Checked by:	CF
Scale @ A1:	1/1250	Date:	03/10
CAD ref: USDA 04	Dwg no.: 3861/008		Rev: P1

NORTH


Copyright reserved. Do not scale. Dimensions to be checked on site. Discrepancies to be reported before proceeding

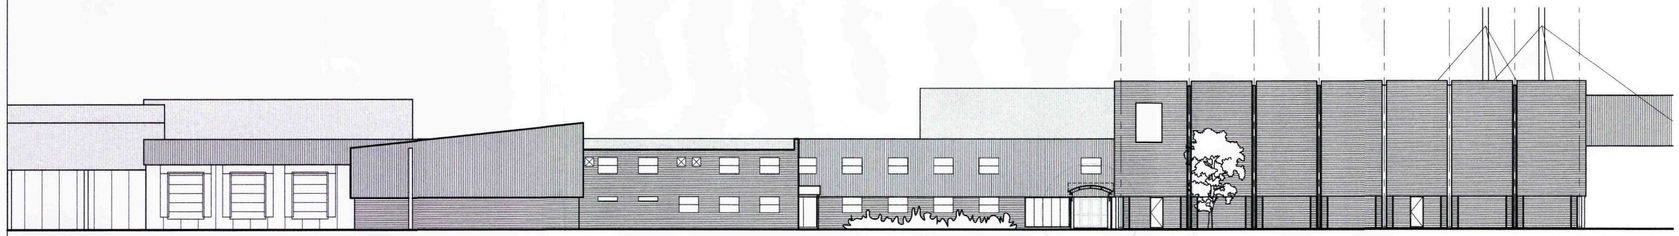


EXISTING ELEVATION - SCALE 1:200

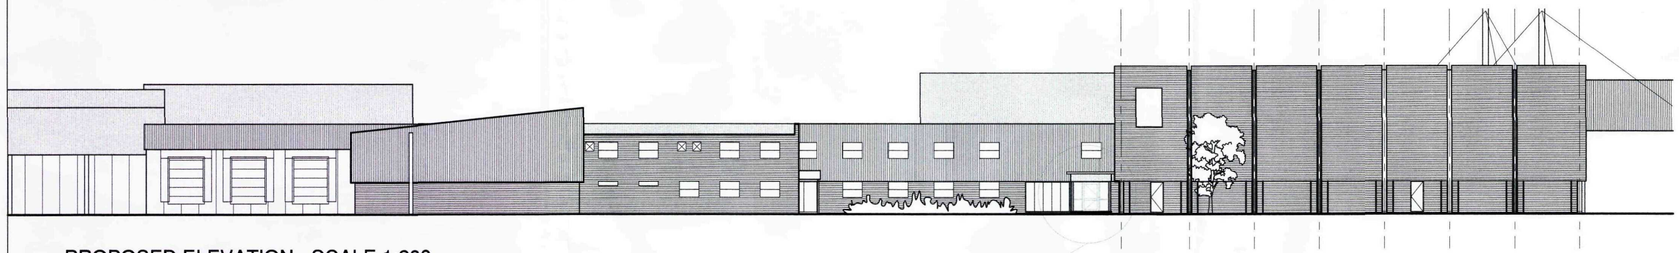


PROPOSED ELEVATION - SCALE 1:200

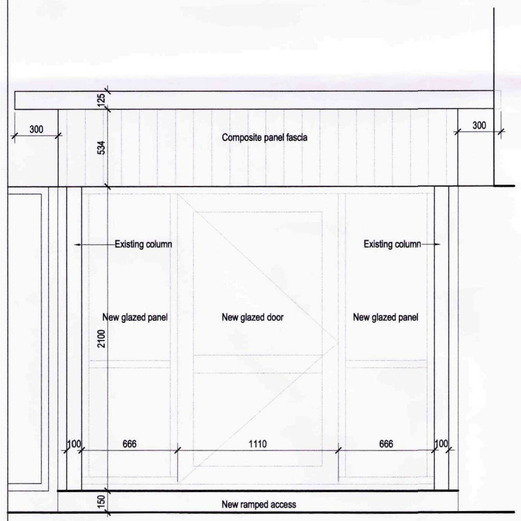


NEW CANOPY ELEVATION - SCALE 1:20

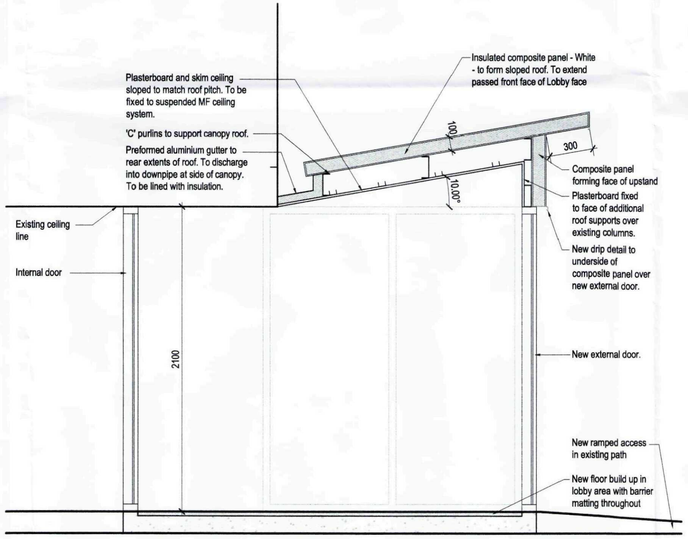

NEW CANOPY SECTION - SCALE 1:20

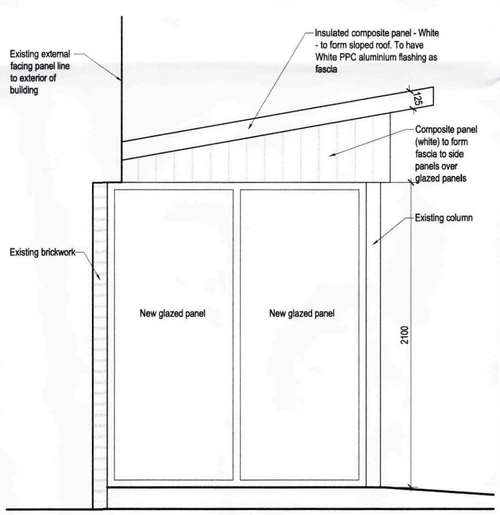

NEW CANOPY SIDE ELEVATION - SCALE 1:20

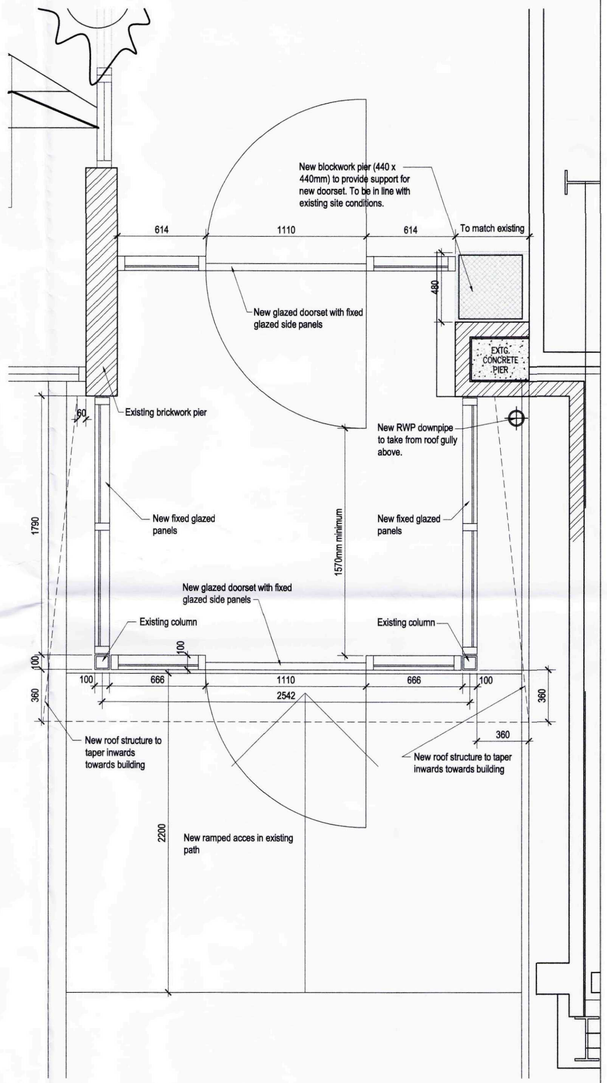

NEW CANOPY PLAN - SCALE 1:20

SHDC
Planning & Development
22 MAR 2010
Ref: 0229-10

Rev	Date/Checked
P3: Additional spec notes added.	18.03.10 cw
P2: Scheme updated following input from Contractor.	11.03.10 cw
P1: First Issue	08.03.10 cw

pHp architects
The Old Rectory Rectory Lane Milton Malsor
NORTHAMPTON NN7 3AQ
t: +44 (0)1604 858916 f: +44 (0)1604 859123
www.peter-haddon.com

USDA AMENITY BLOCK
DALEHEAD LTD
DALEHEAD, SPALDING

Entrance Canopy

Issue Purpose:	Comments
Drawn by: CW	Checked by: CF
Scale @ A1: 1:50	Date: March 2010
CAD ref: USDA 03	Dwg No.: 3861/006 Rev: P3

Copyright reserved. Dimensions to be checked on site. Discrepancies to be reported before proceeding

DIESEL REFUELLING

VEHICLE WASH AREA

Entrance Lobby

NORTH

SHDC
Planning & Development
2 2 MAR 2010
Ref: 0229-10

P1: Planning Issue — 11.03.10. RT

Rev — Date/Checked

pHp architects

The Old Rectory Rectory Lane Milton Malsor
NORTHAMPTON NN7 3AQ
t: +44 (0)1604 858916 f: +44 (0)1604 859123
www.peter-haddon.com

USDA AMENITY BLOCK
DALEHEAD LTD
DALEHEAD SPALDING

BLOCK PLAN

Issue Purpose: PLANNING

Drawn by: RT — Checked by: CF

Scale @ A1: 1/500 — Date: 03/10

CAD ref: USDA 04 — Dwg no.: 3861/009 — Rev: P1

Copyright reserved. Do not scale. Dimensions to be checked on site. Discrepancies to be reported before proceeding