

This drawing is the property of the applicant and is issued on the condition that it is not reproduced, disclosed or copied to any individual without written consent from the applicant.


No Dimensions are to be scaled from this drawing EXCEPT FOR PLANNING PURPOSES.

© COPYRIGHT MT ARCHITECTURE LTD



Issued for:


Rev	Date	Details	Drawn	Checked

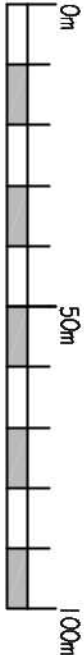


1:1250 Scale



Ordnance Survey (c) Crown Copyright 2025. All rights reserved. Licence number 100022432

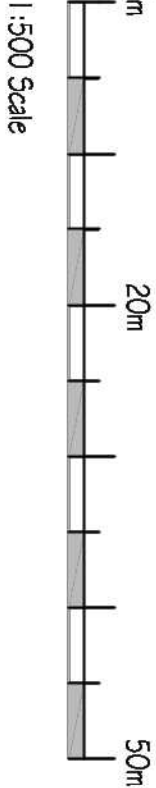

1:500 Scale

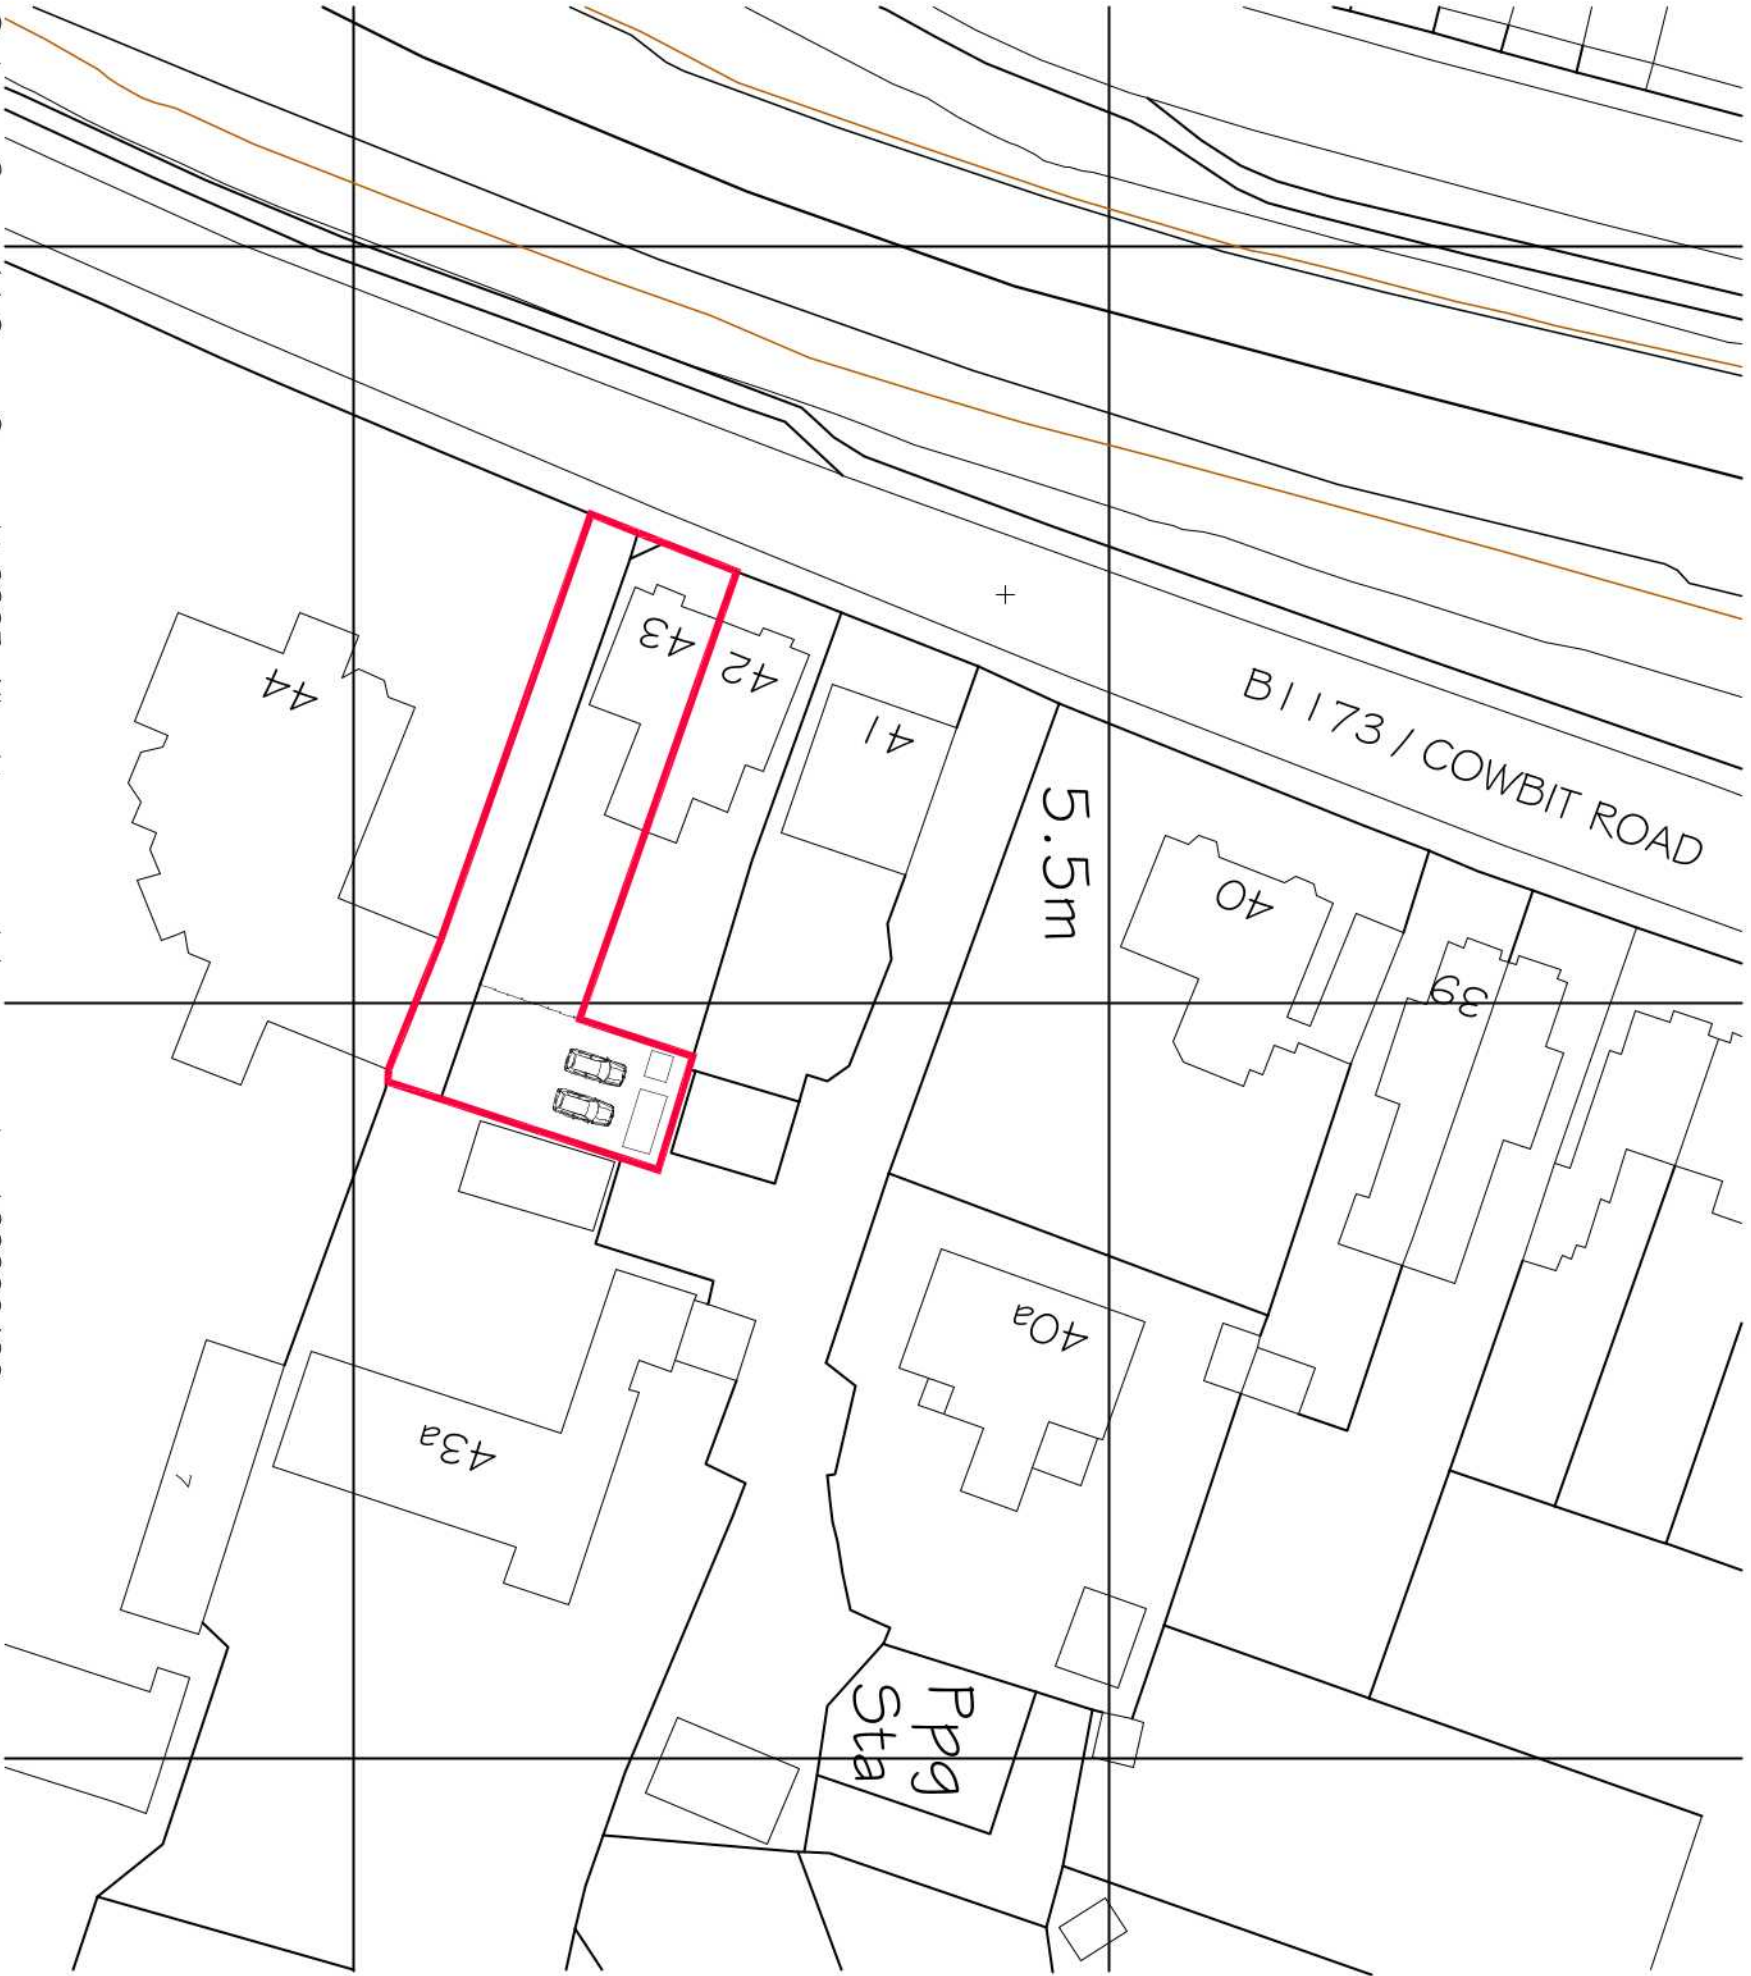

Ordnance Survey (c) Crown Copyright 2025. All rights reserved. Licence number 100022432



DEPENDABLE ARCHITECTURAL SERVICES
7 Ream Close, Eynesbury, St Neots, Cambridgeshire PE192HE
www.mt-architecture.co.uk / info@mt-architecture.co.uk
01480 474708 / 07921504260

Scale:	1:500 / 1:250@A3	Drawing Title:	SITE LOCATION PLAN.
Date:	MAY 2025	Project Title:	MR JOHN ANDERSON, 43 COWBIT ROAD, SPALDING PE11 2RQ.
Drawing no:	02503 / 1	Revision:	-