



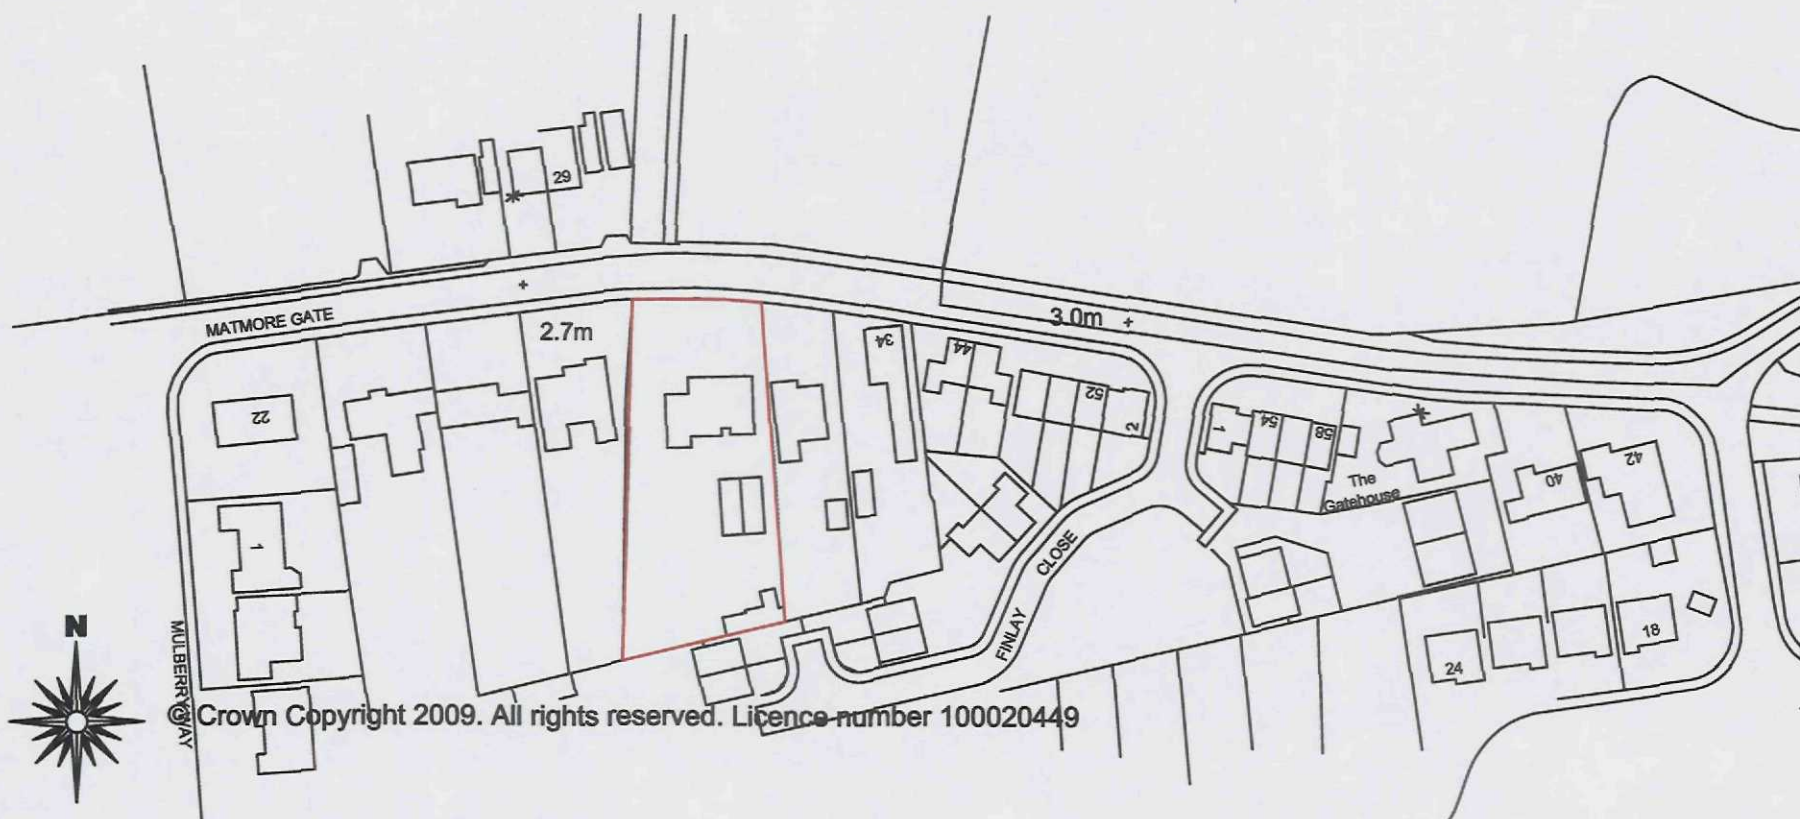


Site Location Plan

Scale 1:1250

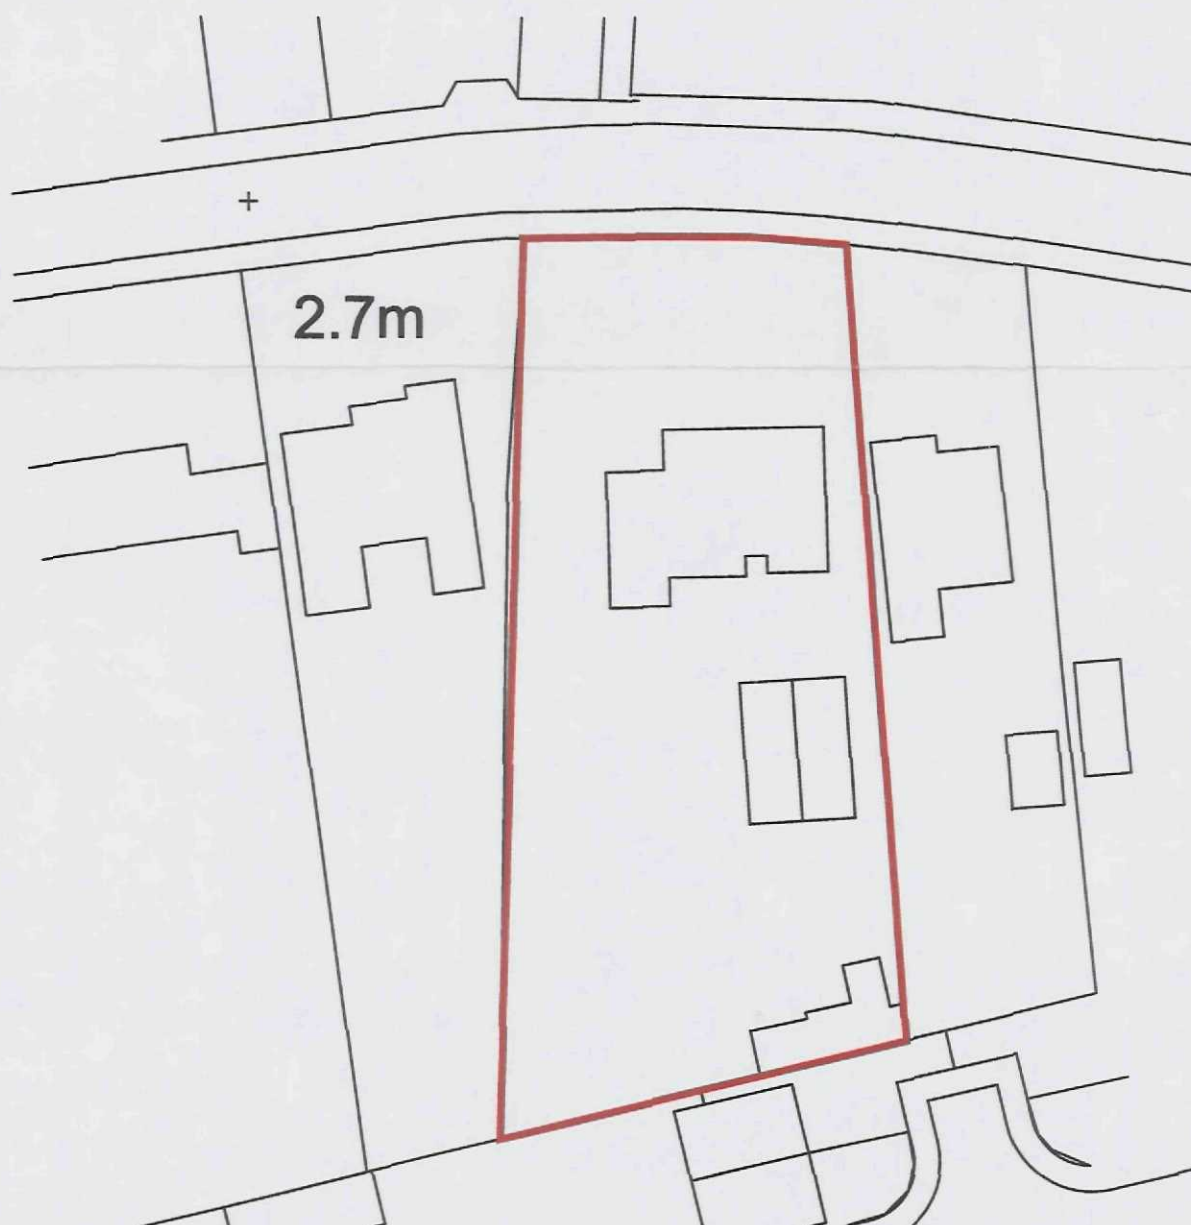

Site Block Plan

Scale 1:500

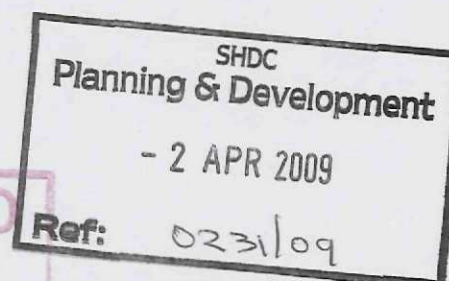

**DETERMINED
PLAN**



2nd Floor - 5B Sheepmarket
Spalding
PE11 1BH
Tel: 01775 768 921
e-mail: enquiries@remiwaydesign.co.uk

Site :
Proposed Conversion of Existing
Games Room into a Self
Contained Granny Annexe at:
30 Matmore Gate
Spalding

Client :
Mrs Matthews

Date : ***** Scale : as noted

Drawing No:
1714 - 02(a3)