
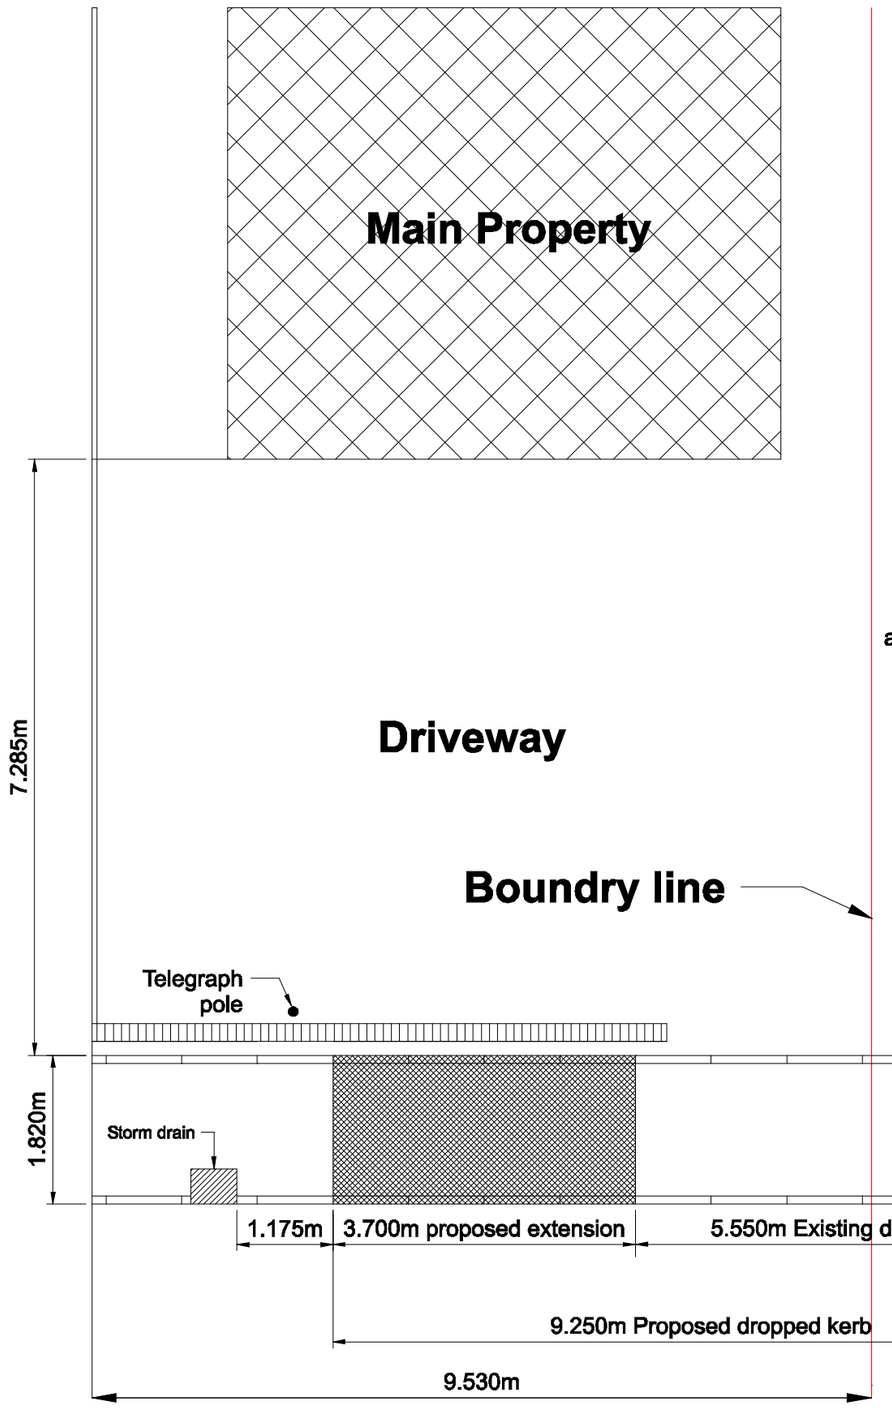


Existing Kerb configuration

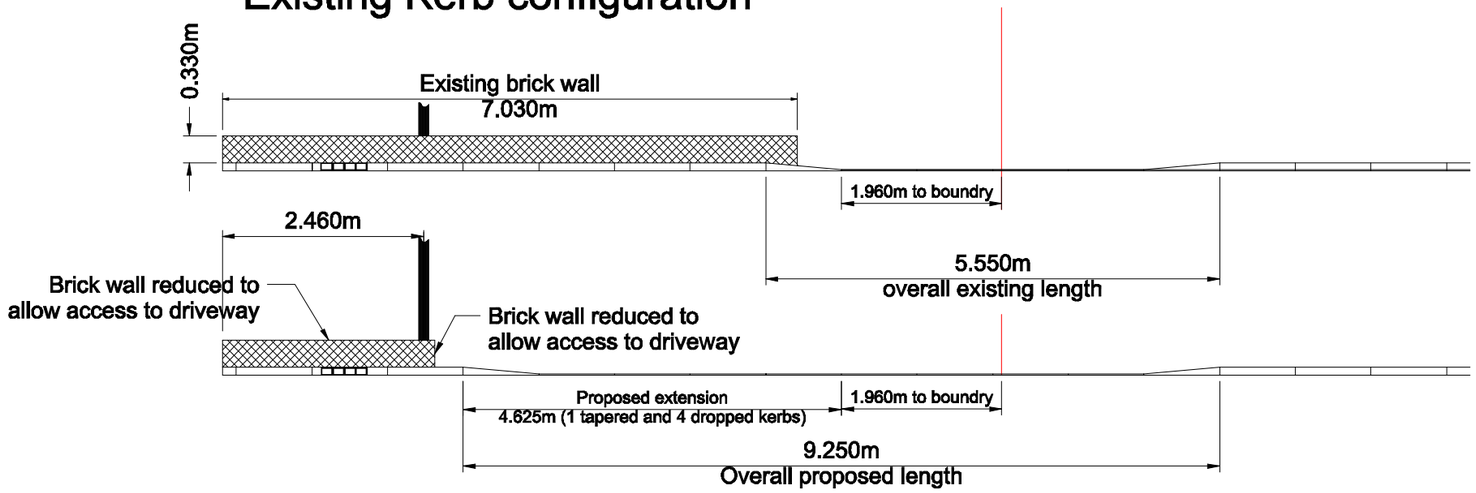

Propsed kerb configuration

Designer: I Dignall	Extension to dropped Kerb
Version: 1	76a Bourne Road Spalding Lincolnshire PE11 1JR
Scale: 1:75	
Date: 28/02/21	