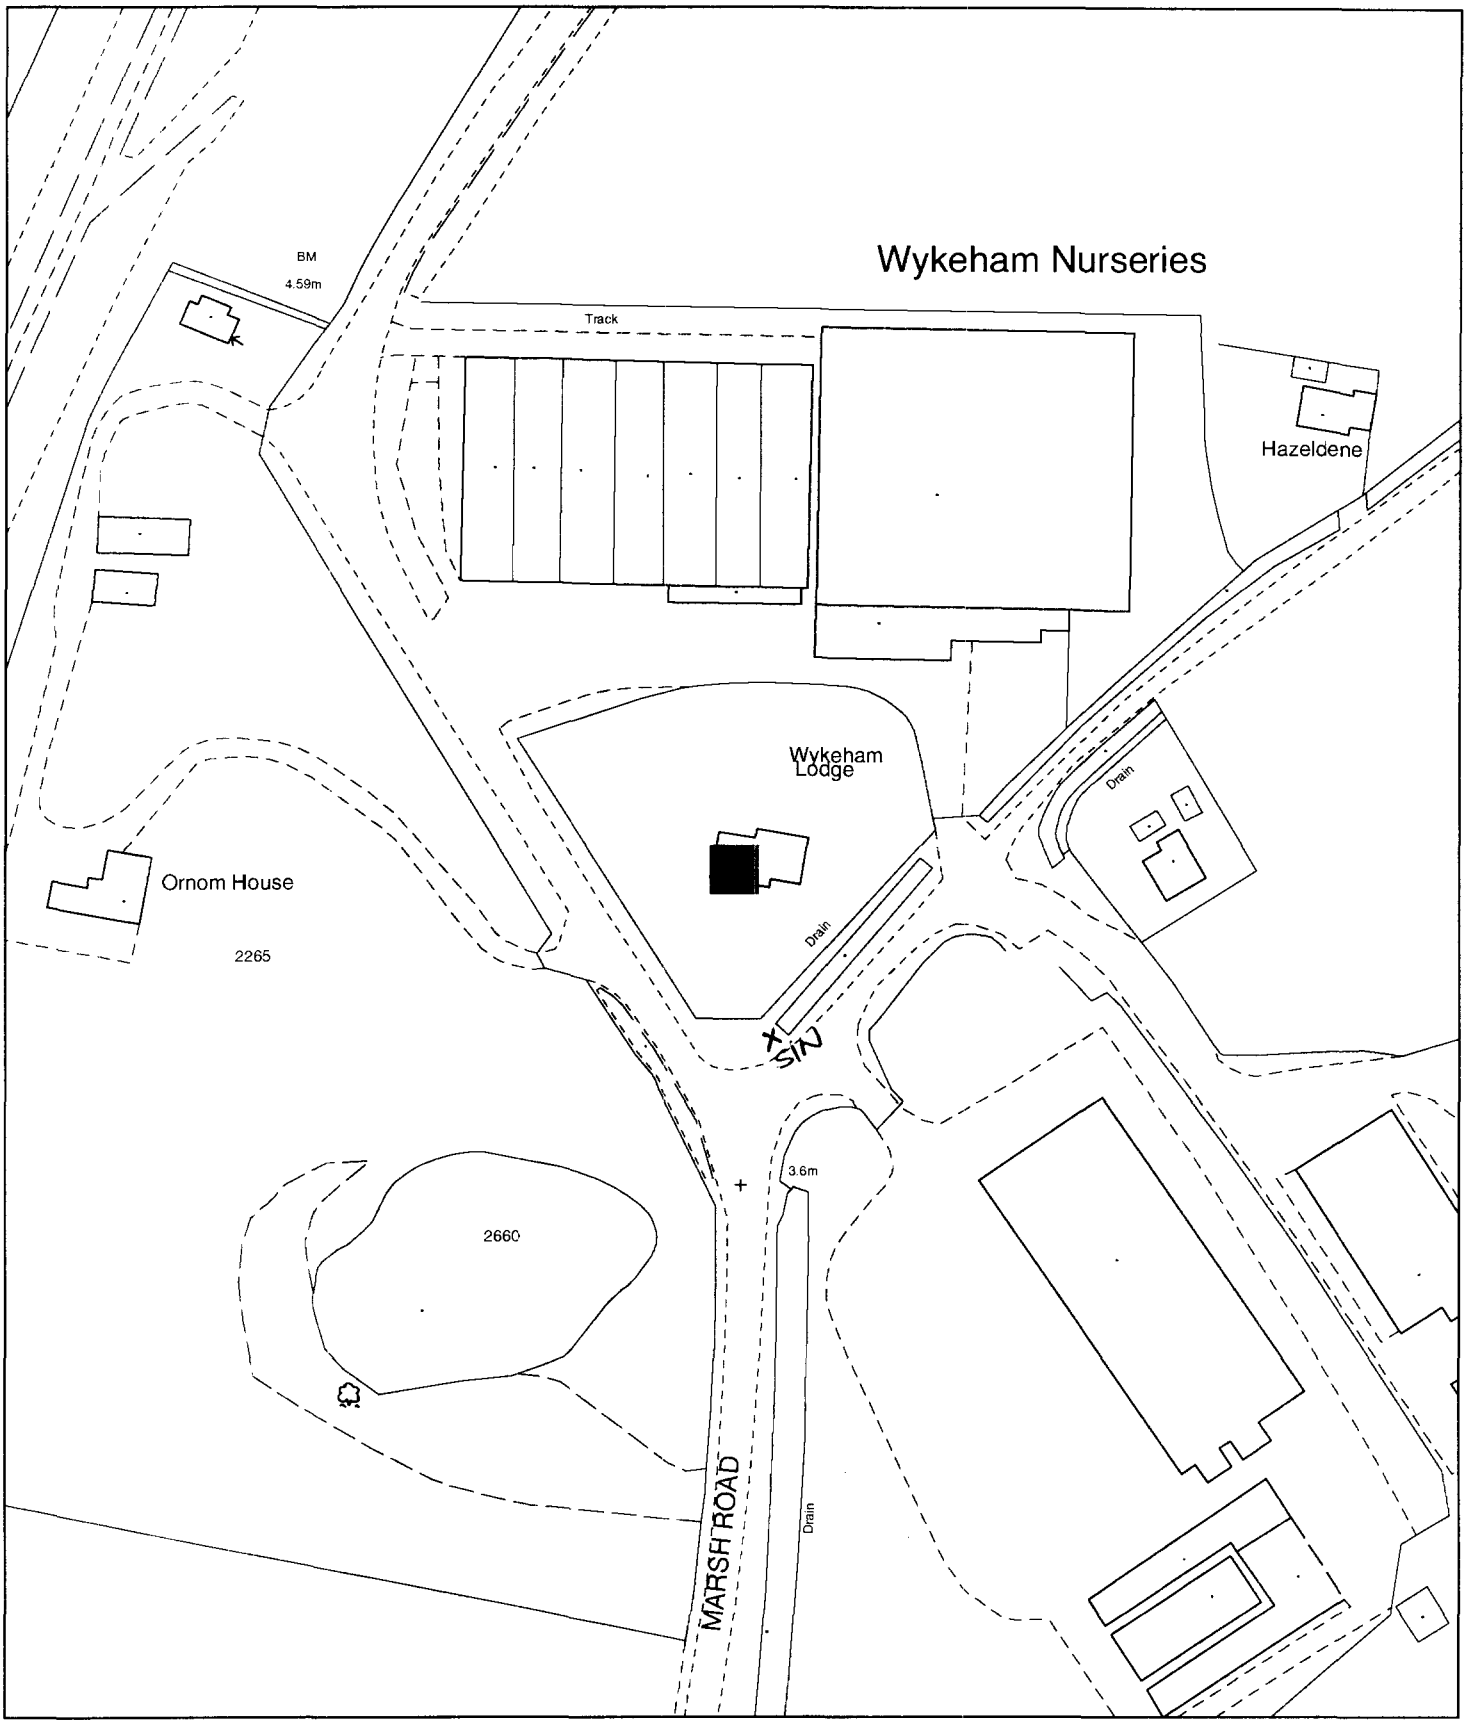


Planning Application Location Plan
Ward Member Notification

H16/0232/02


Scale: 1:1250

Planning and Development

Council Offices, Priory Road, Spalding, Lincolnshire
PE11 2XE

PLEASE DO NOT COPY THIS PLAN
This map is reproduced from Ordnance Survey material with permission of Ordnance Survey on behalf of Her Majesty's Stationery Office (c) Crown copyright. Unauthorised reproduction infringes Crown copyright and may lead to prosecution or civil proceedings. South Holland District Council LA079413 2002

N

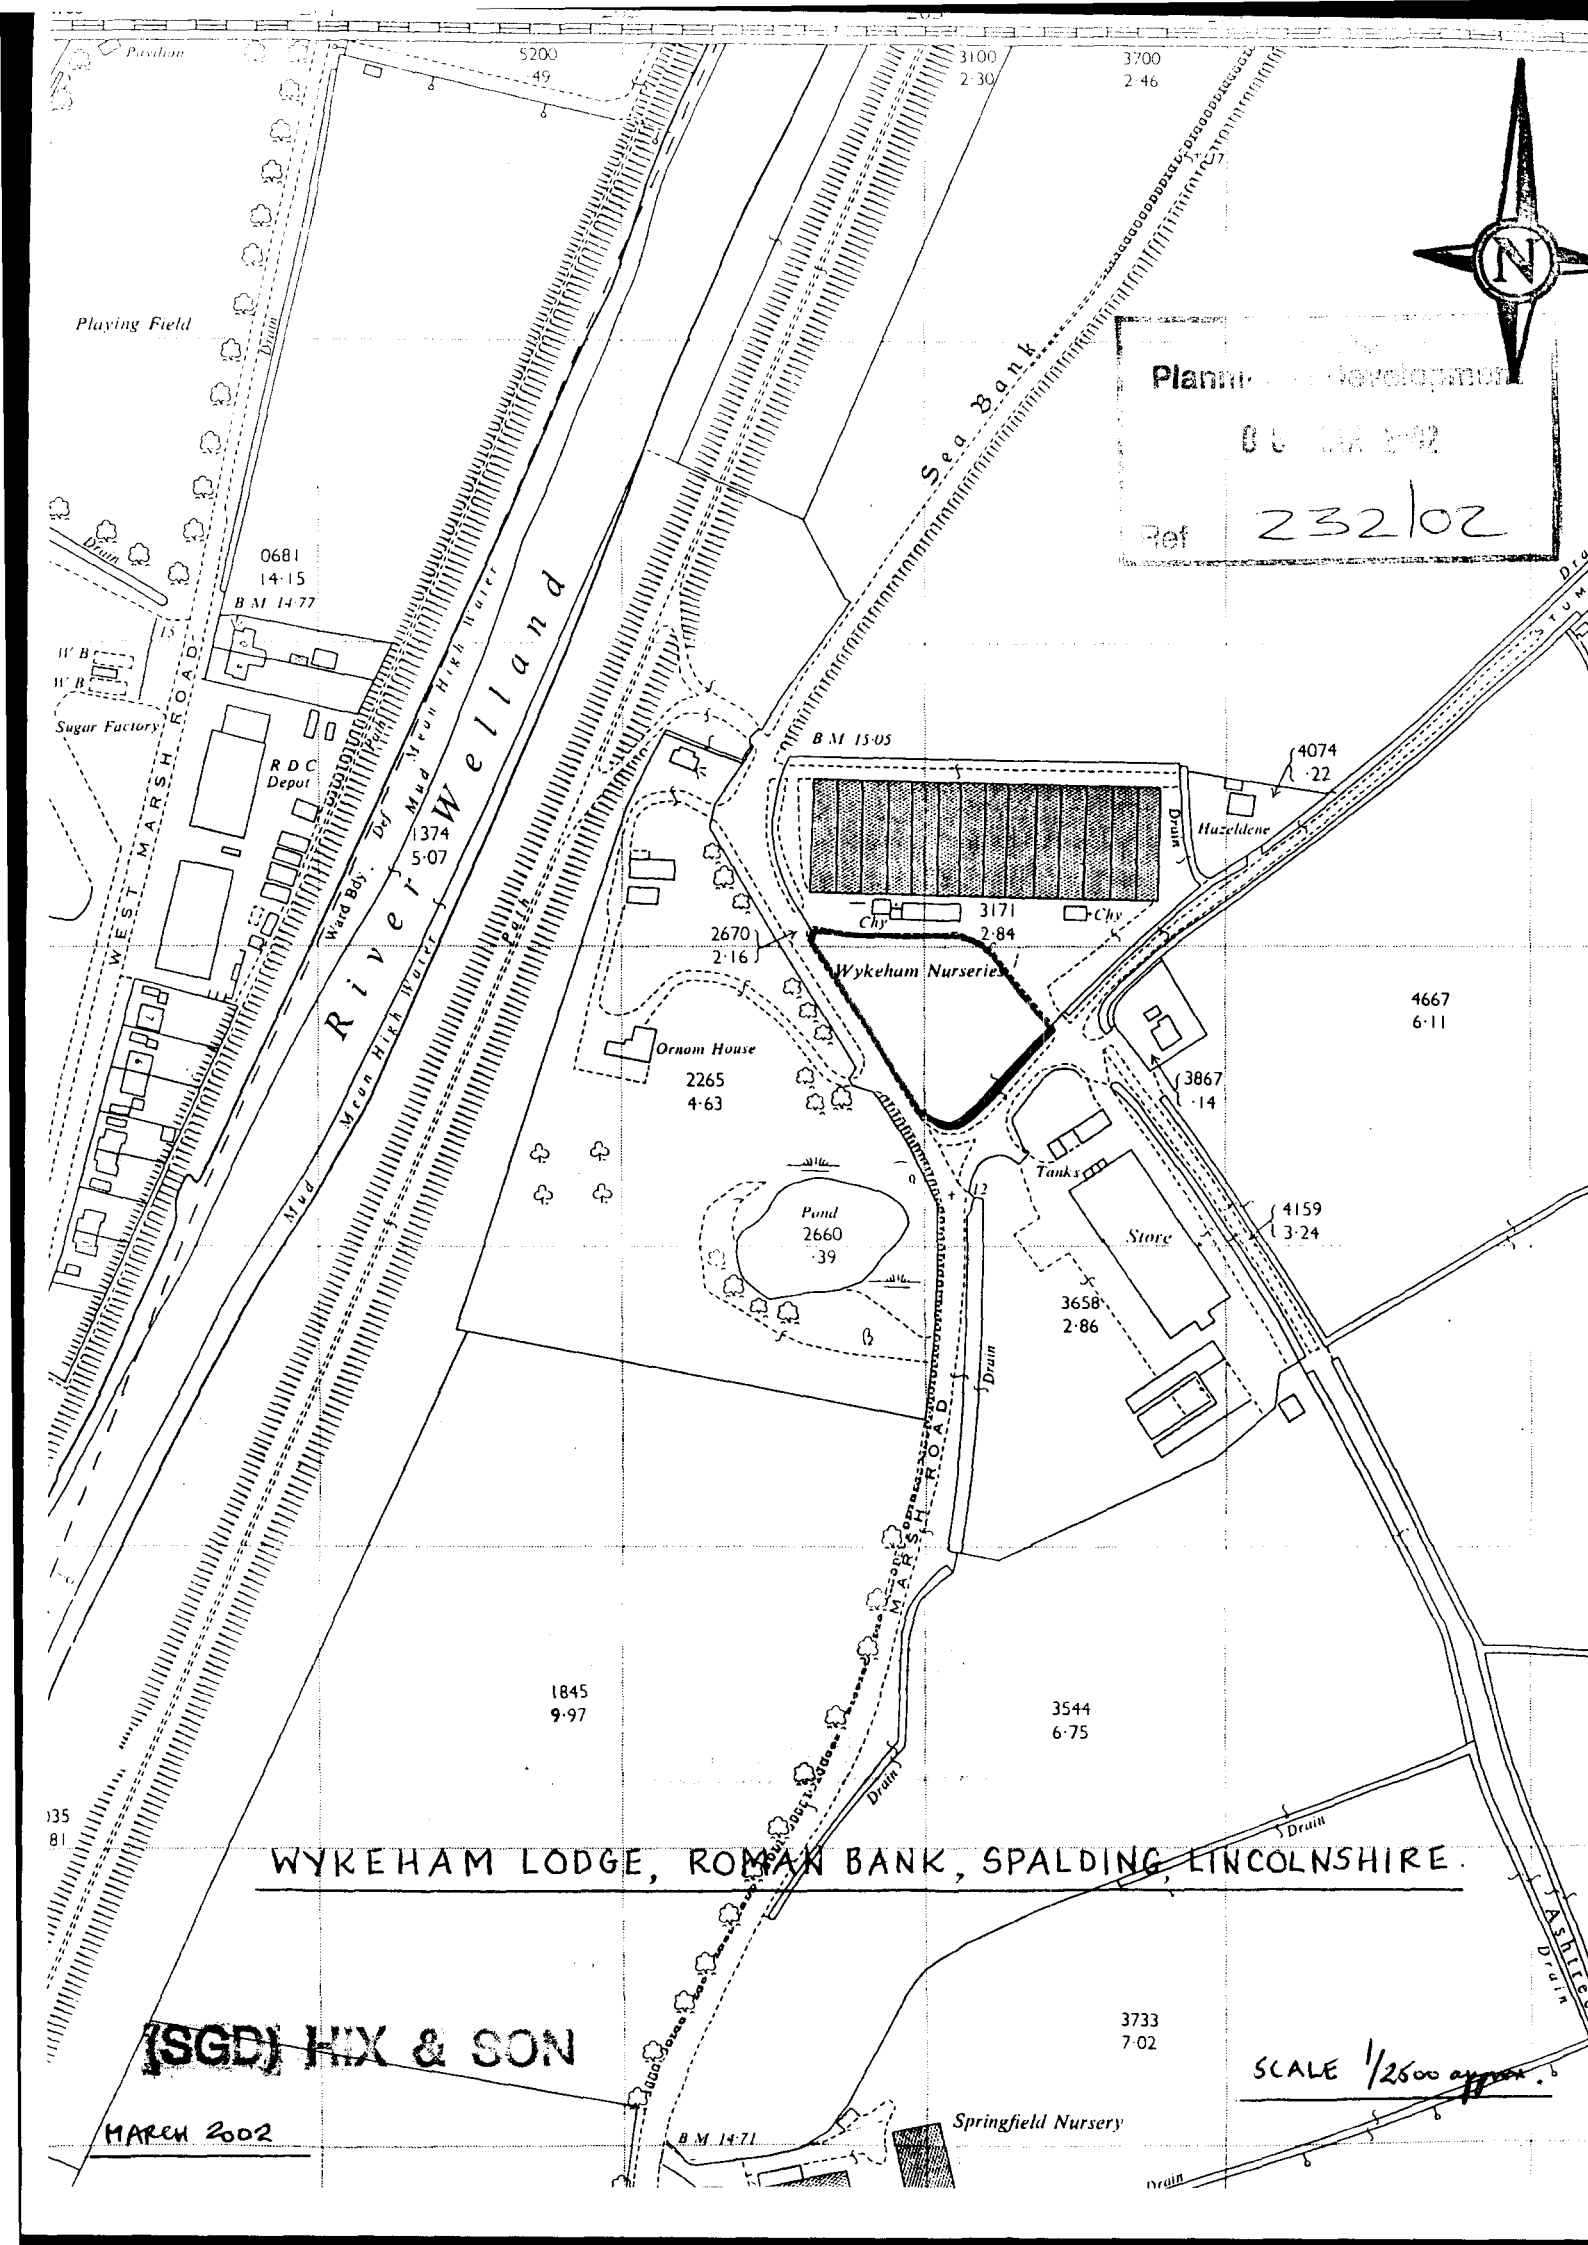
Pavilion
5200
·49
3100
2·30
3700
2·46
Playing Field
Drain
Sea Bank
N
Planning
Ref 232/02
0681
14·15
B M 14·77
W B
W B
Sugar Factory
WEST MARSH ROAD
R D C
Depot
1374
5·07
Ward Bdy
Def Mud Mean High Water
River Welland
Mud Mean High Water
B M 15·05
4074
·22
Hazeldene
Drain
Chy
3171
2·84
Chy
2670
2·16
Wykeham Nurseries
Ornom House
2265
4·63
4667
6·11
3867
·14
Tanks
Store
4159
3·24
Pond
2660
·39
3658
2·86
Drain
MARSH ROAD
1845
9·97
3544
6·75
Drain
Drain
Drain
3733
7·02
Springfield Nursery
B M 14·71
WYKEHAM LODGE, ROMAN BANK, SPALDING, LINCOLNSHIRE.
(SGD) HIX & SON
MARCH 2002
SCALE 1/2500 approx.