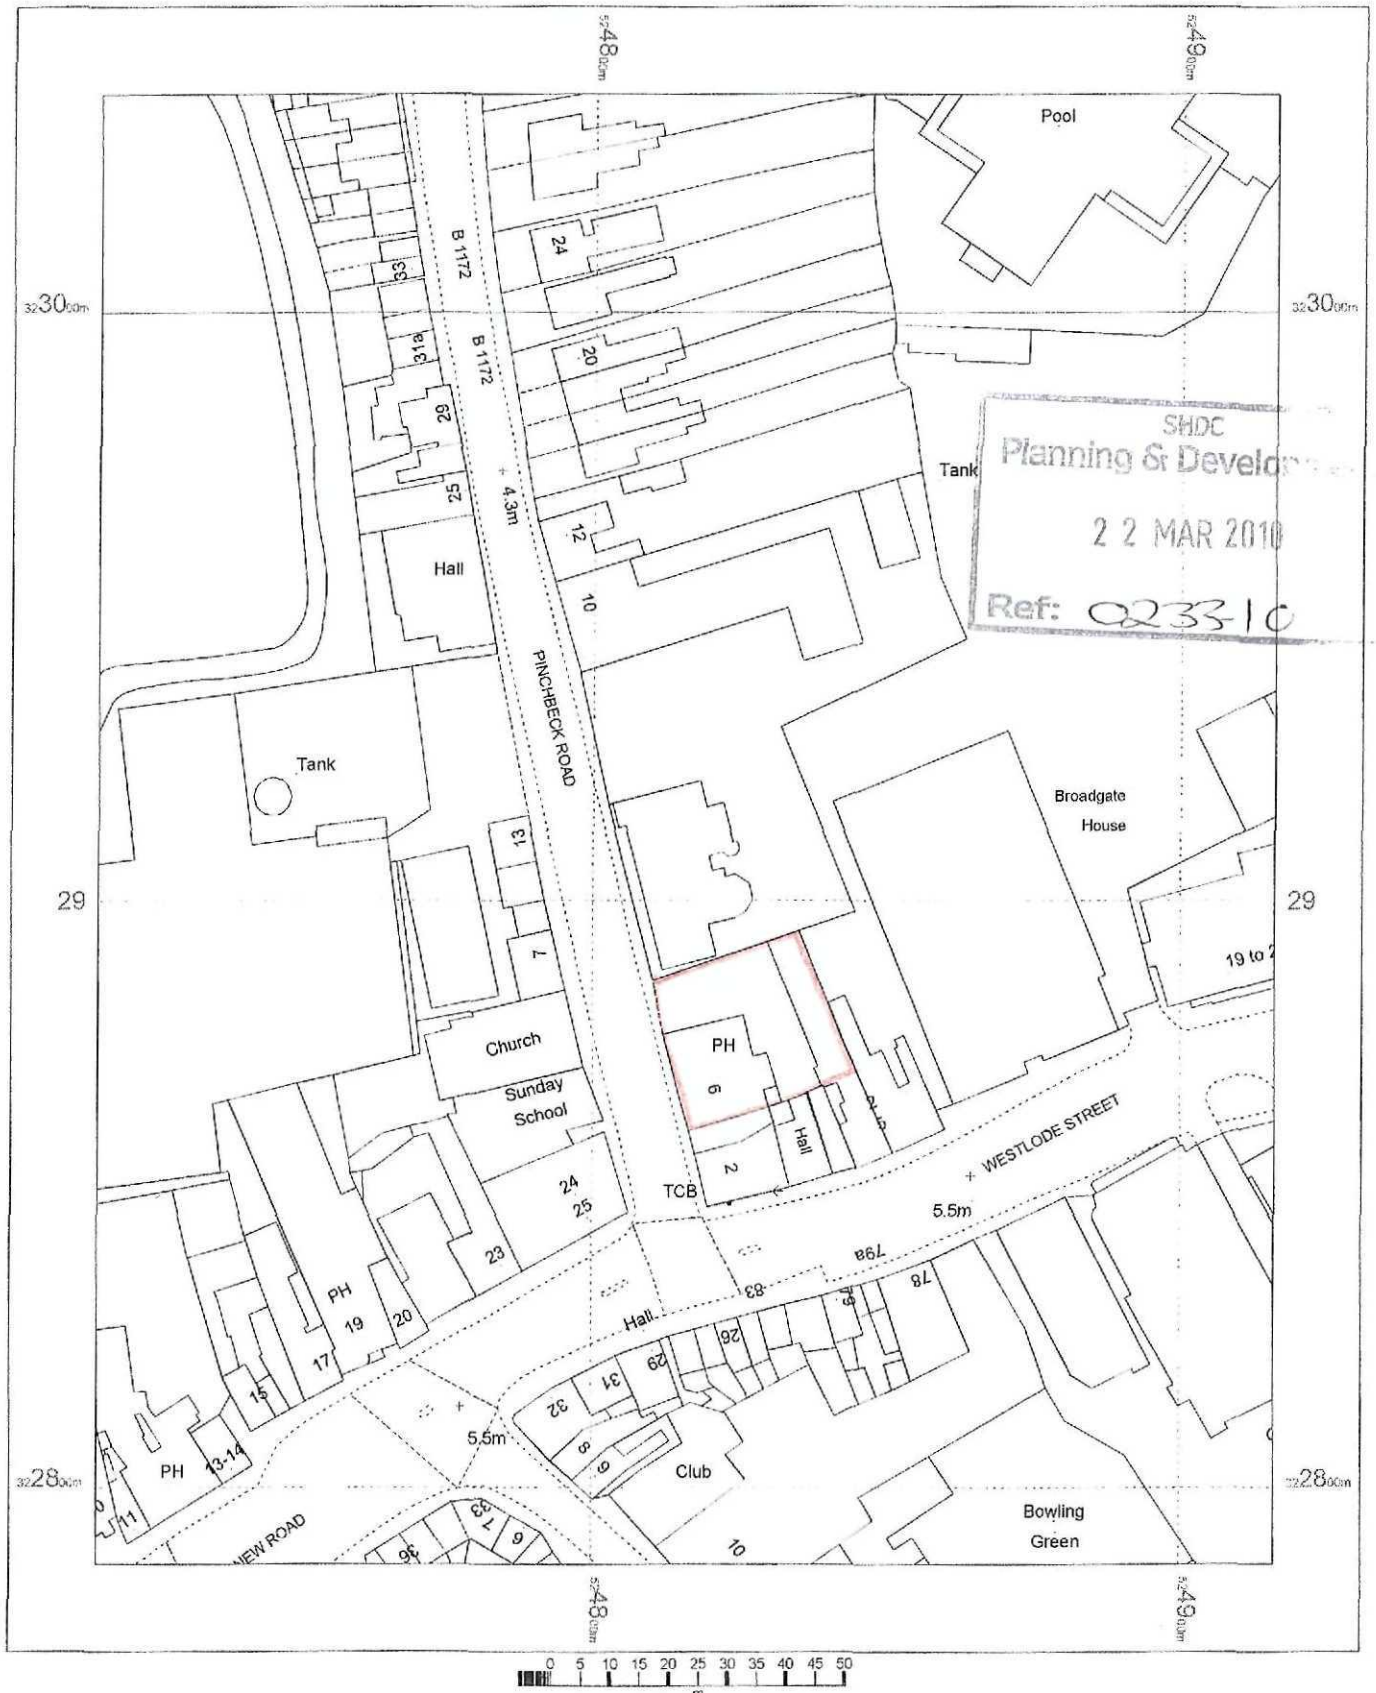


SHDC
Planning & Develo
2 2 MAR 2010
Ref: 02331C

OS Mastermap
10 March 2010
www.centremapslive.com

1:1250 scale print at A4

©Crown Copyright. All rights reserved. Licence no. 10001998

Mapping sourced from Ordnance Survey CENTREMAPSlive www.centremapslive.co.uk