
To A151
Winsover Road

0 10 20 30 40 50 60 70 m

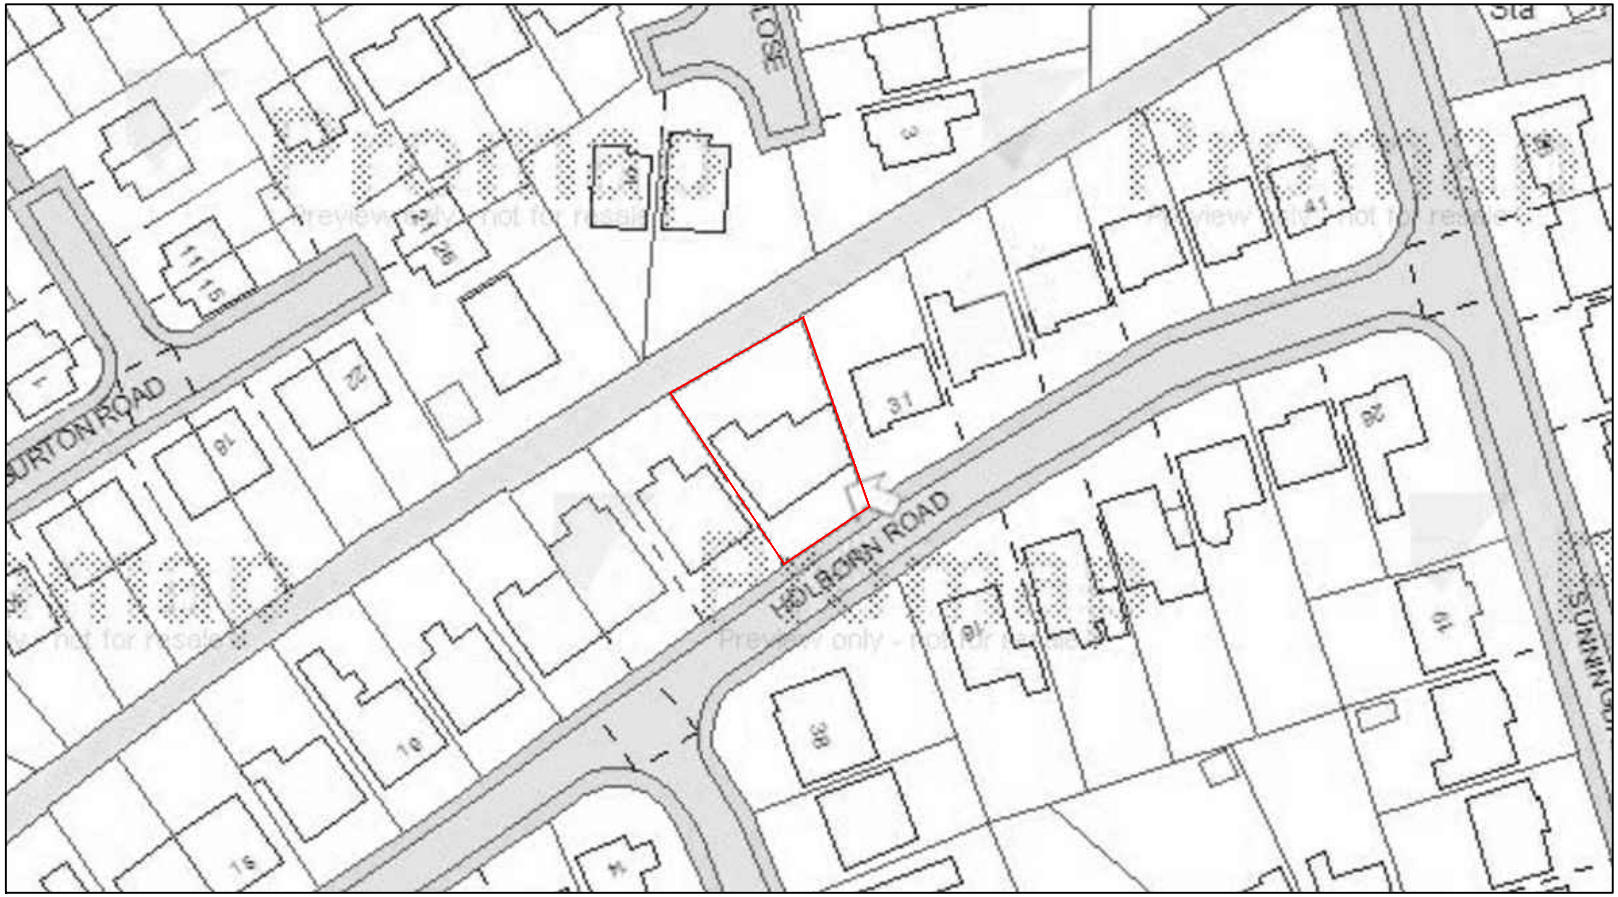

To Hawthorn
Bank

To B1173
Cowbit Road

To B1172
London Road

Proposed New Dwellinghouse

29 Holburn Road,
Spalding, PE11

Location Plan

Scale (@A4) 1:1000
Date 13/03/14
Drawing No. PL 001/03/2014