
| A3 | IF IN DOUBT ASK | DO NOT SCALE | REMOVE ALL BURRS AND SHARP EDGES |
|---|---|---|---|

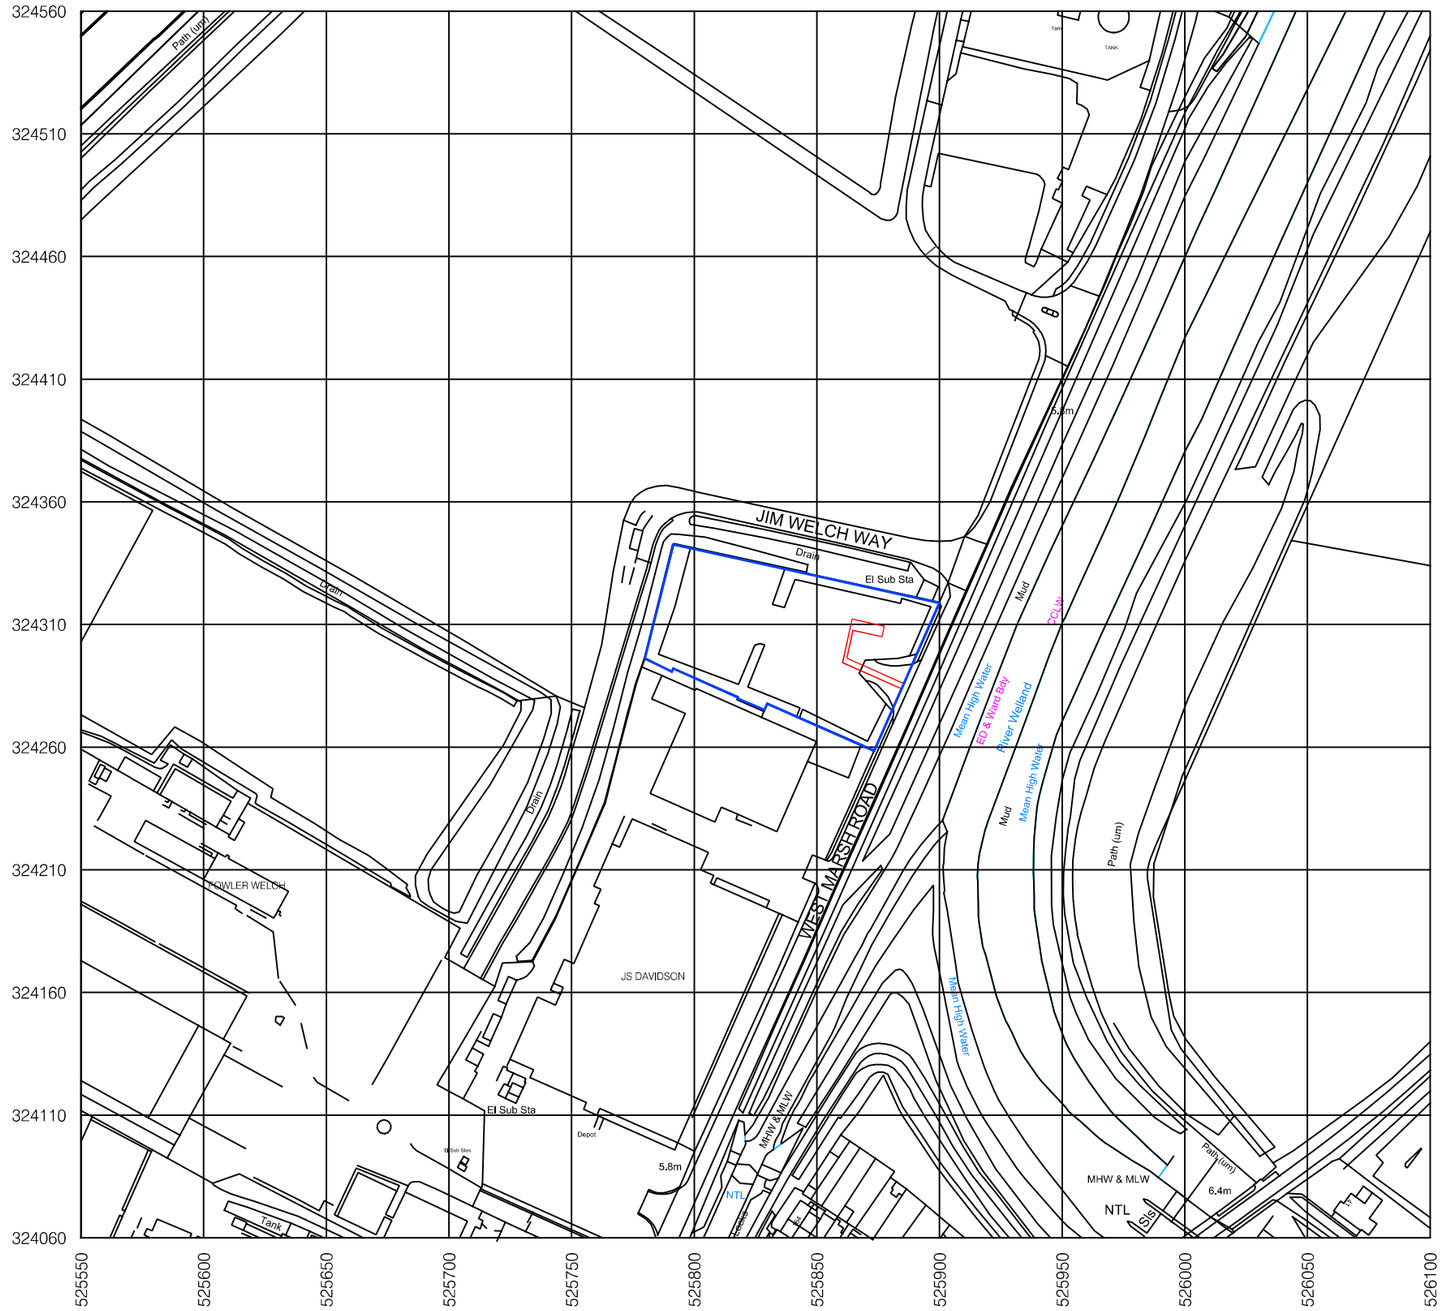


NOTES!

| | | |
|---|---|---|
| 1. | SITE NAME: | No Name |
| 2. | ADDRESS: | WEST MARSH ROAD, SPALDING. PE11 2BB |
| 3. | GRID REFERENCE | TF258243 |
| 4. | X (Easting), Y (Northing) | 525836, 324317 |
| 5. | SITE LOCATION | |
| 6. | EQUIPMENT LOCATION INCLUDING LINK TO HIGHWAY | |
| 7. | EQUIPMENT AREA | 19.71 m2 (0.002 HECTARES) |

N

10 10 30 50
0 20 40

| Rev. | Description | Date |
|---|---|---|
| B | SITE LOCATION IN BLUE / EQUIPMENT IN RED / DRAWING SCALE WAS 1:5000 | 25/03/2026 |
| A | AMENDED TO SHOW EQUIPMENT LOCATION AND AREA | 23/03/2026 |

roadgas
FUELLING GREENER FUTURES

Roadgas Ltd
Roadway No.7, Colwick Ind Est.
Nottingham. NG4 2JW
Tel: 0115 822 5530
E-mail: info@roadgas.co.uk
www.roadgas.co.uk

Title: LNG REFUELLING STATION - ROADGAS LTD
WEST MARSH ROAD, SPALDING. PE11 2BB
PLANNING - SITE LOCATION DRAWING

Sheet: 1 OF 1

"This is an unpublished work the copyright in which vests in Roadgas Ltd all rights resered. This document and its information is supplied without liability for errors or omissions and no part may be reproduced, used or disclosed except as authorised by contract or other written permission."

UNMACHINED DIMENSIONS BELOW 1 METERE ± 1mm
UNMACHINED DIMENSIONS ABOVE 1 METERE ± 2mm
MACHINED DIMENSIONS ± 0.2mm and U.O.S.
HOLE POSITIONS ± 0.5mm - IMPORTANT DIMENSIONS *

Units:
Scale: 1:2500

Material:

| | | |
|---|---|---|
| Drawn by: GC | Date: 21/01/2026 | Drawing Number: AS030A0102/L01 |
| Checked by: GC | Date: 21/01/2026 | Rev: B |