



NOTES!

1. SITE NAME: No Name
2. ADDRESS: WEST MARSH ROAD, SPALDING. PE11 2BB
3. EQUIPMENT LOCATION

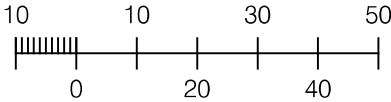

4. EQUIPMENT
- LNG REFUELLING STATION - STORAGE TANK (REF:1)
QTY: 1-OFF
SIZE: Ø3 X 18.5m HIGH
AREA: 7.07m2 (0.0007 HECTARES)
- LNG REFUELLING STATION - DISPENSERS (REF:2)
QTY: 2-OFF
SIZE: 1m WIDE X 0.6m LONG
AREA: 0.6m2 (0.00006 HECTARES)
- LNG REFUELLING STATION - CONTROL ROOM (REF:3)
QTY: 1-OFF
SIZE: 2.4m WIDE X 3.6m LONG
AREA: 8.64m2 (0.00086 HECTARES)
- LNG REFUELLING STATION - PIPEWORK (REF:4)
QTY: 2-OFF
SIZE: 0.1m WIDE X 14m LONG
AREA: 1.4m2 (0.00014 HECTARES)
- LNG REFUELLING STATION
QTY: 1-OFF
TOTAL AREA: 19.71m2 (0.00197 HECTARES)

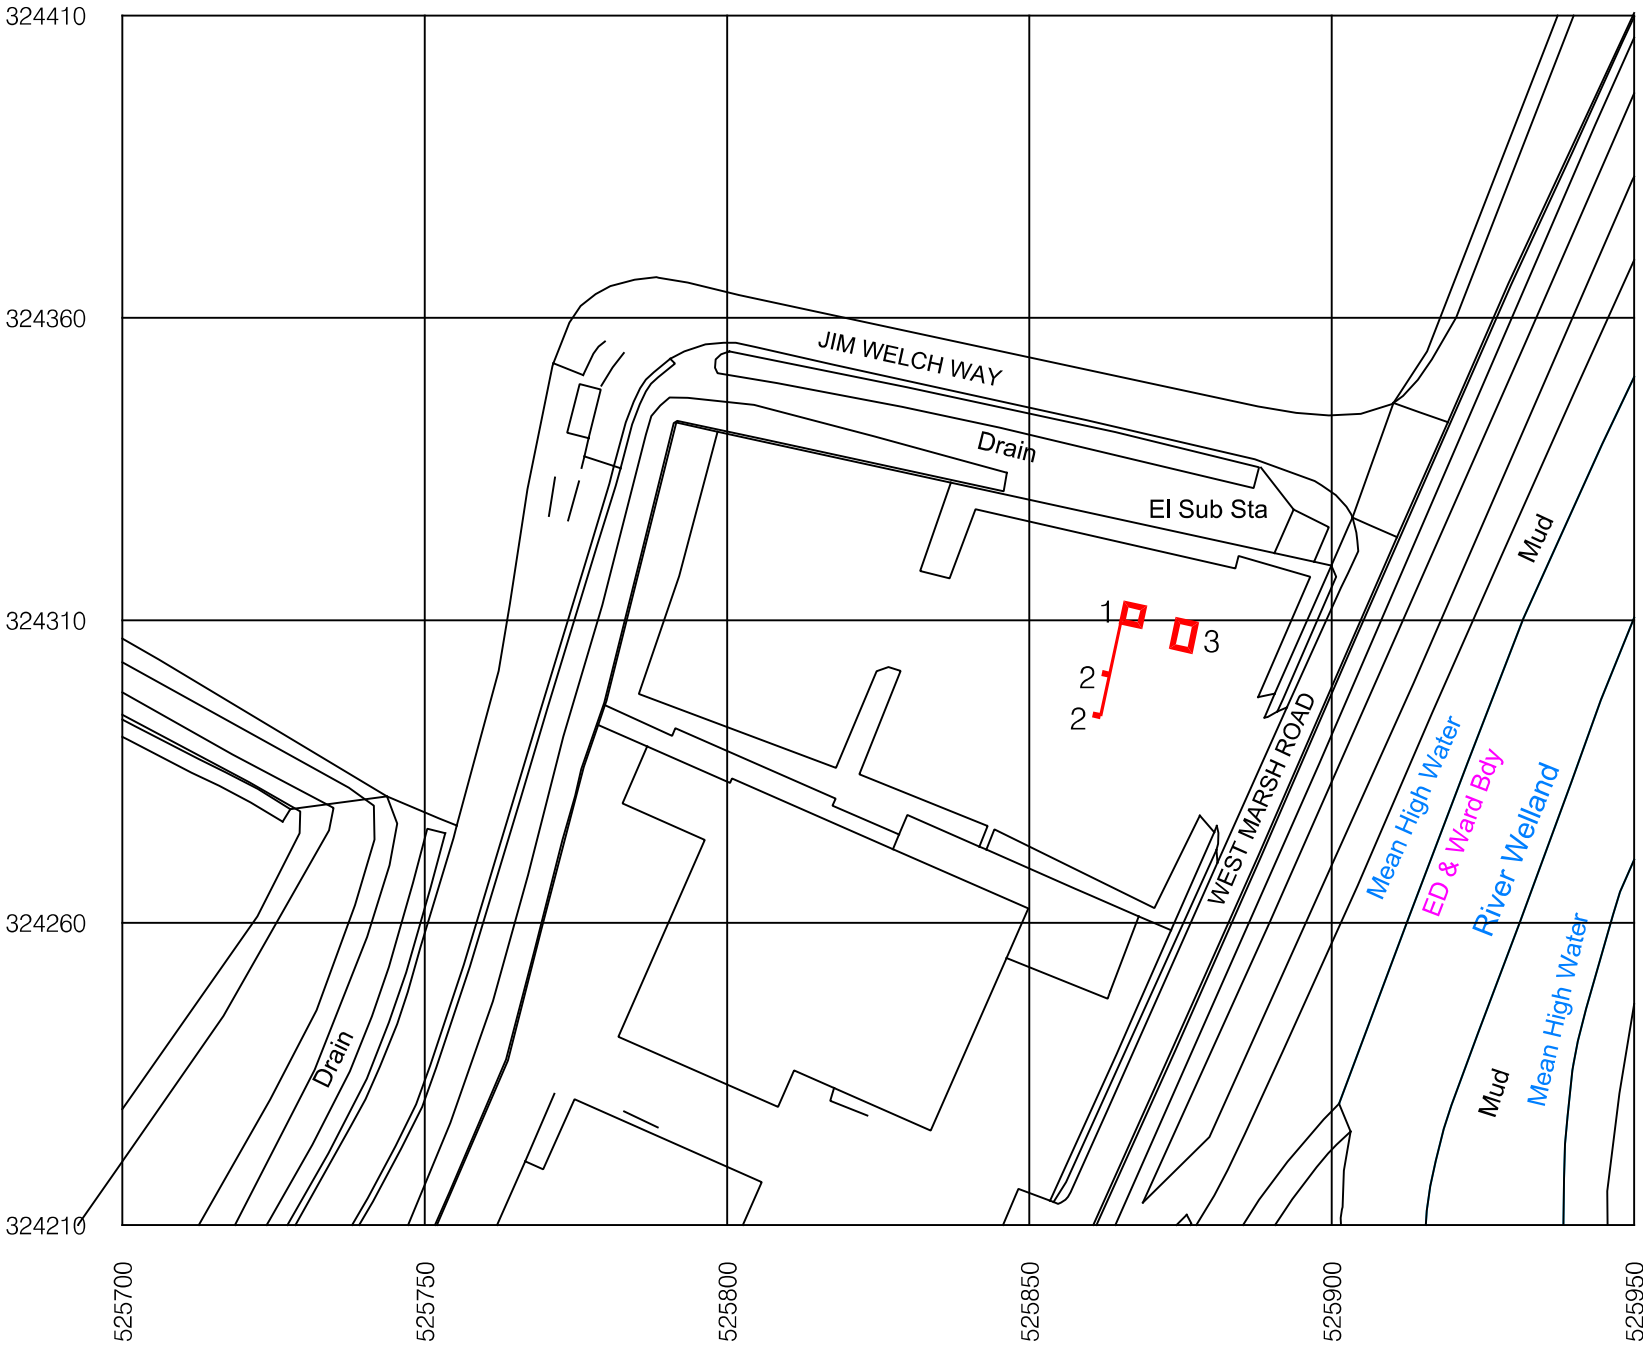

"This is an unpublished work the copyright in which vests in Roadgas Ltd all rights resered. This document and its information is supplied without liability for errors or omissions and no part may be reproduced, used or disclosed except as authorised by contract or other written permission."



FUELLING GREENER FUTURES

Roadgas Ltd

Roadway No.7, Colwick Ind Est.

Nottingham, NG4 2JW

Tel: 0115 822 5530


E-mail: info@roadgas.co.uk

www.roadgas.co.uk

UNMACHINED DIMENSIONS BELOW 1 METERE ± 1mm
UNMACHINED DIMENSIONS ABOVE 1 METERE ± 2mm
MACHINED DIMENSIONS ± 0.2mm and  U.O.S.
HOLE POSITIONS ± 0.5mm - IMPORTANT DIMENSIONS *

Units: MM

Scale: 1:1250

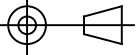C	STREET NAME ADDED	27/06/2026
B	AMENDED SHOWING EQUIPMENT LOCATION	26/03/2026
A	AMENDED TO SHOW EQUIPMENT LOCATION	13/03/2026
Rev.	Description	Date
Title: LNG REFUELLING STATION - SPALDING WEST MARSH ROAD, SPALDING. PE11 2BB PLANNING - EQUIPMENT LOCATION		
		Sheet: 1 OF 1

Material:	Drawn by: GC	Date: 21/01/2026	Drawing Number AS030A0102/L02	Rev C
	Checked by: GC	Date: 21/01/2026		