


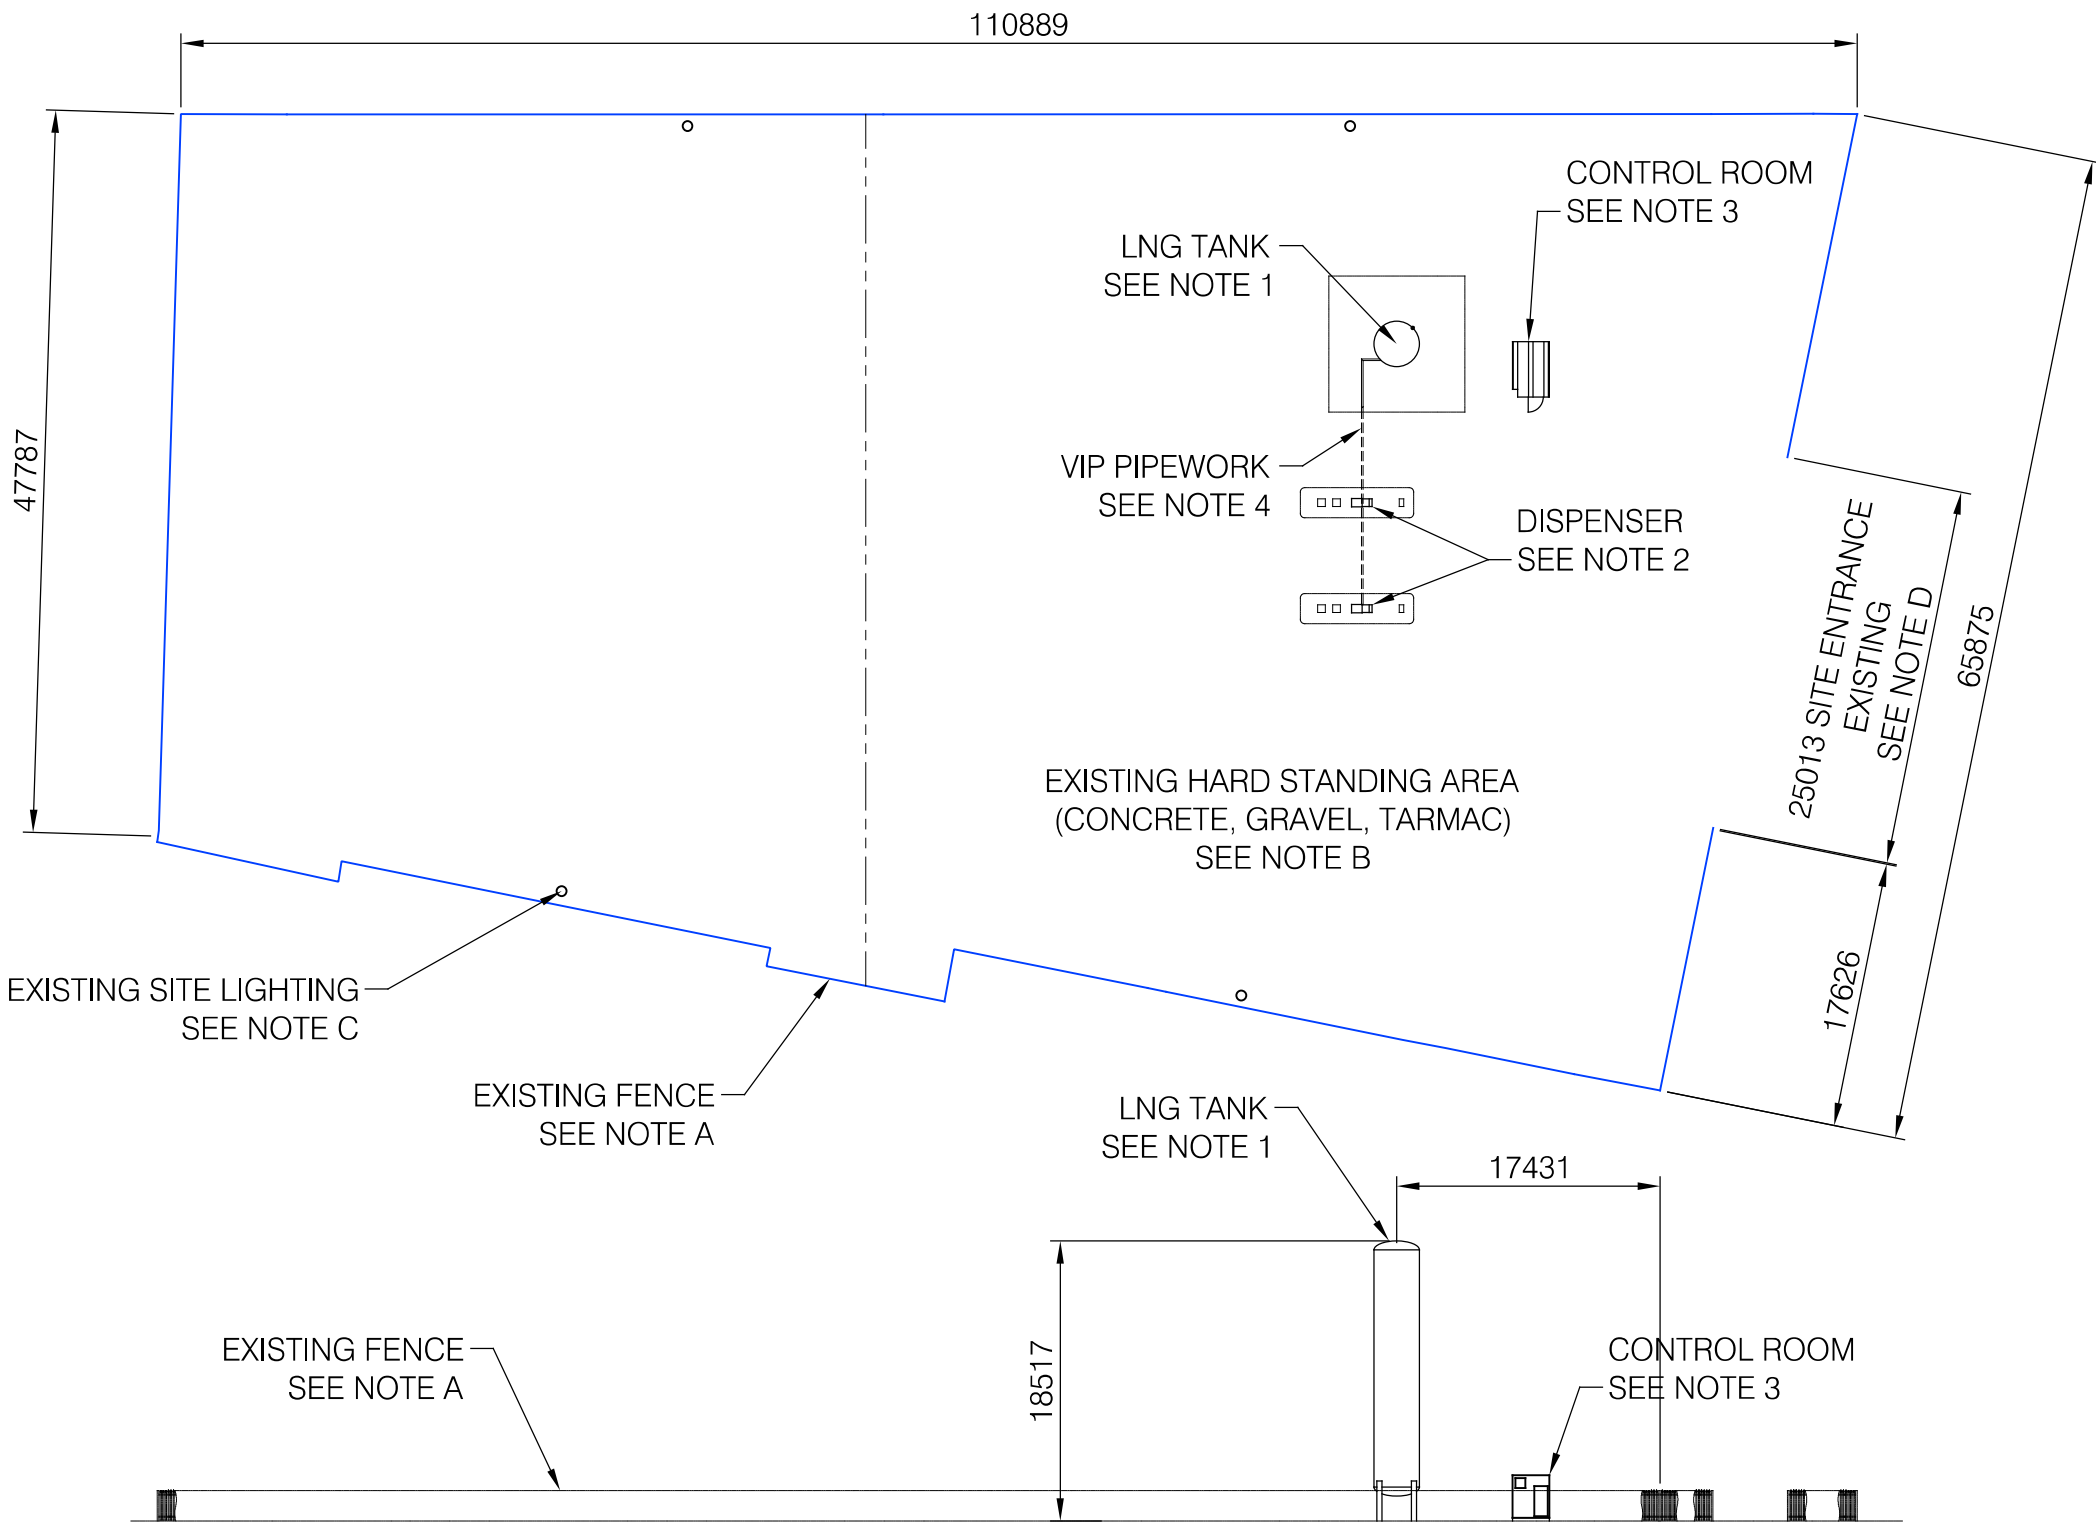

NOTE!

NO EXISTING SITE BUILDINGS

NO INTERNAL ROADS OR FOOTPATHS

NO PUBLIC RIGHTS OF WAY CROSSING OR ADJOINING THE SITE.


NO TREES ON SITE, NO TREES ON ADJACENT LAND THAT COULD BE INFLUENCE OR BE EFFECTED BY THE INSTALLATION.

THE FOLLOWING IS ALREADY EXISTING AND WILL ONLY BE UPGRADED/IMPROVED FOR LIKE FOR LIKE.

- A. PERIMETER FENCE
EXISTING FENCE AROUND SITE WILL BE REPAIRED OR UPGRADED FOR EXTRA SECURITY. NEW/MODIFIED FENCE WILL BE LIKE FOR LIKE.
- B. GROUND
EXISTING HARD STANDING IS A MIXTURE OF GRAVEL, CONCRETE AND TARMAC, WILL BE REPAIRED/IMPROVED
- C. SITE LIGHTING:
EXISTING SITE LIGHTING, MAY BE UPGRADED TO NEW ENERGY SAVING TYPE.
- D. SITE ACCESS
EXISTING SITE ACCESS WILL BE USED, NO ADDITIONAL MODIFICATION REQUIRED AND NO NEW ACCESS FROM MAIN HIGHWAY.

EQUIPMENT TO BE INSTALLED

- LNG TANK x 1
SIZE: Ø3m x 18.517m HIGH
- LNG DISPENSER x 2
SIZE: 1m WIDE x 0.6m LONG
- CONTROL ENCLOSURE x 1
SIZE: 2.4m WIDE x 3.6m LONG
- VIP PIPEWORK x 2
SIZE: Ø0.1m WIDE x 14m LONG

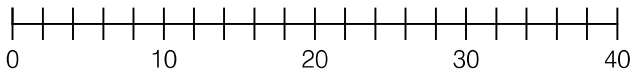

Roadgas Ltd
Roadway No.7, Colwick Ind Est.
Nottingham, NG4 2JW
Tel: 0115 822 5530
E-mail: info@roadgas.co.uk
www.roadgas.co.uk

B	NOTES REVISED	27/03/2026
A	REVISED TO SUIT EQUIPMENT BEING INSTALLED	16/03/2026
Rev.	Description	Date
Title:	LNG REFUELLING STATION - SPALDING WEST MARSH ROAD, SPALDING. PE11 2BB PLANNING	 Sheet: 1 OF 1

"This is an unpublished work the copyright in which vests in Roadgas Ltd all rights resered. This document and its information is supplied without liability for errors or omissions and no part may be reproduced, used or disclosed except as authorised by contract or other written permission."

UNMACHINED DIMENSIONS BELOW 1 METERE ± 1mm
UNMACHINED DIMENSIONS ABOVE 1 METERE ± 2mm
MACHINED DIMENSIONS ± 0.2mm and U.O.S.
HOLE POSITIONS ± 0.5mm - IMPORTANT DIMENSIONS *

Units: MM

Scale: 1:500

Material:

Drawn by:

GC

Date:

22/01/2026

Checked by:

GC

Date:

21/01/2026

Drawing Number

AS030A0102/L03

Rev

B