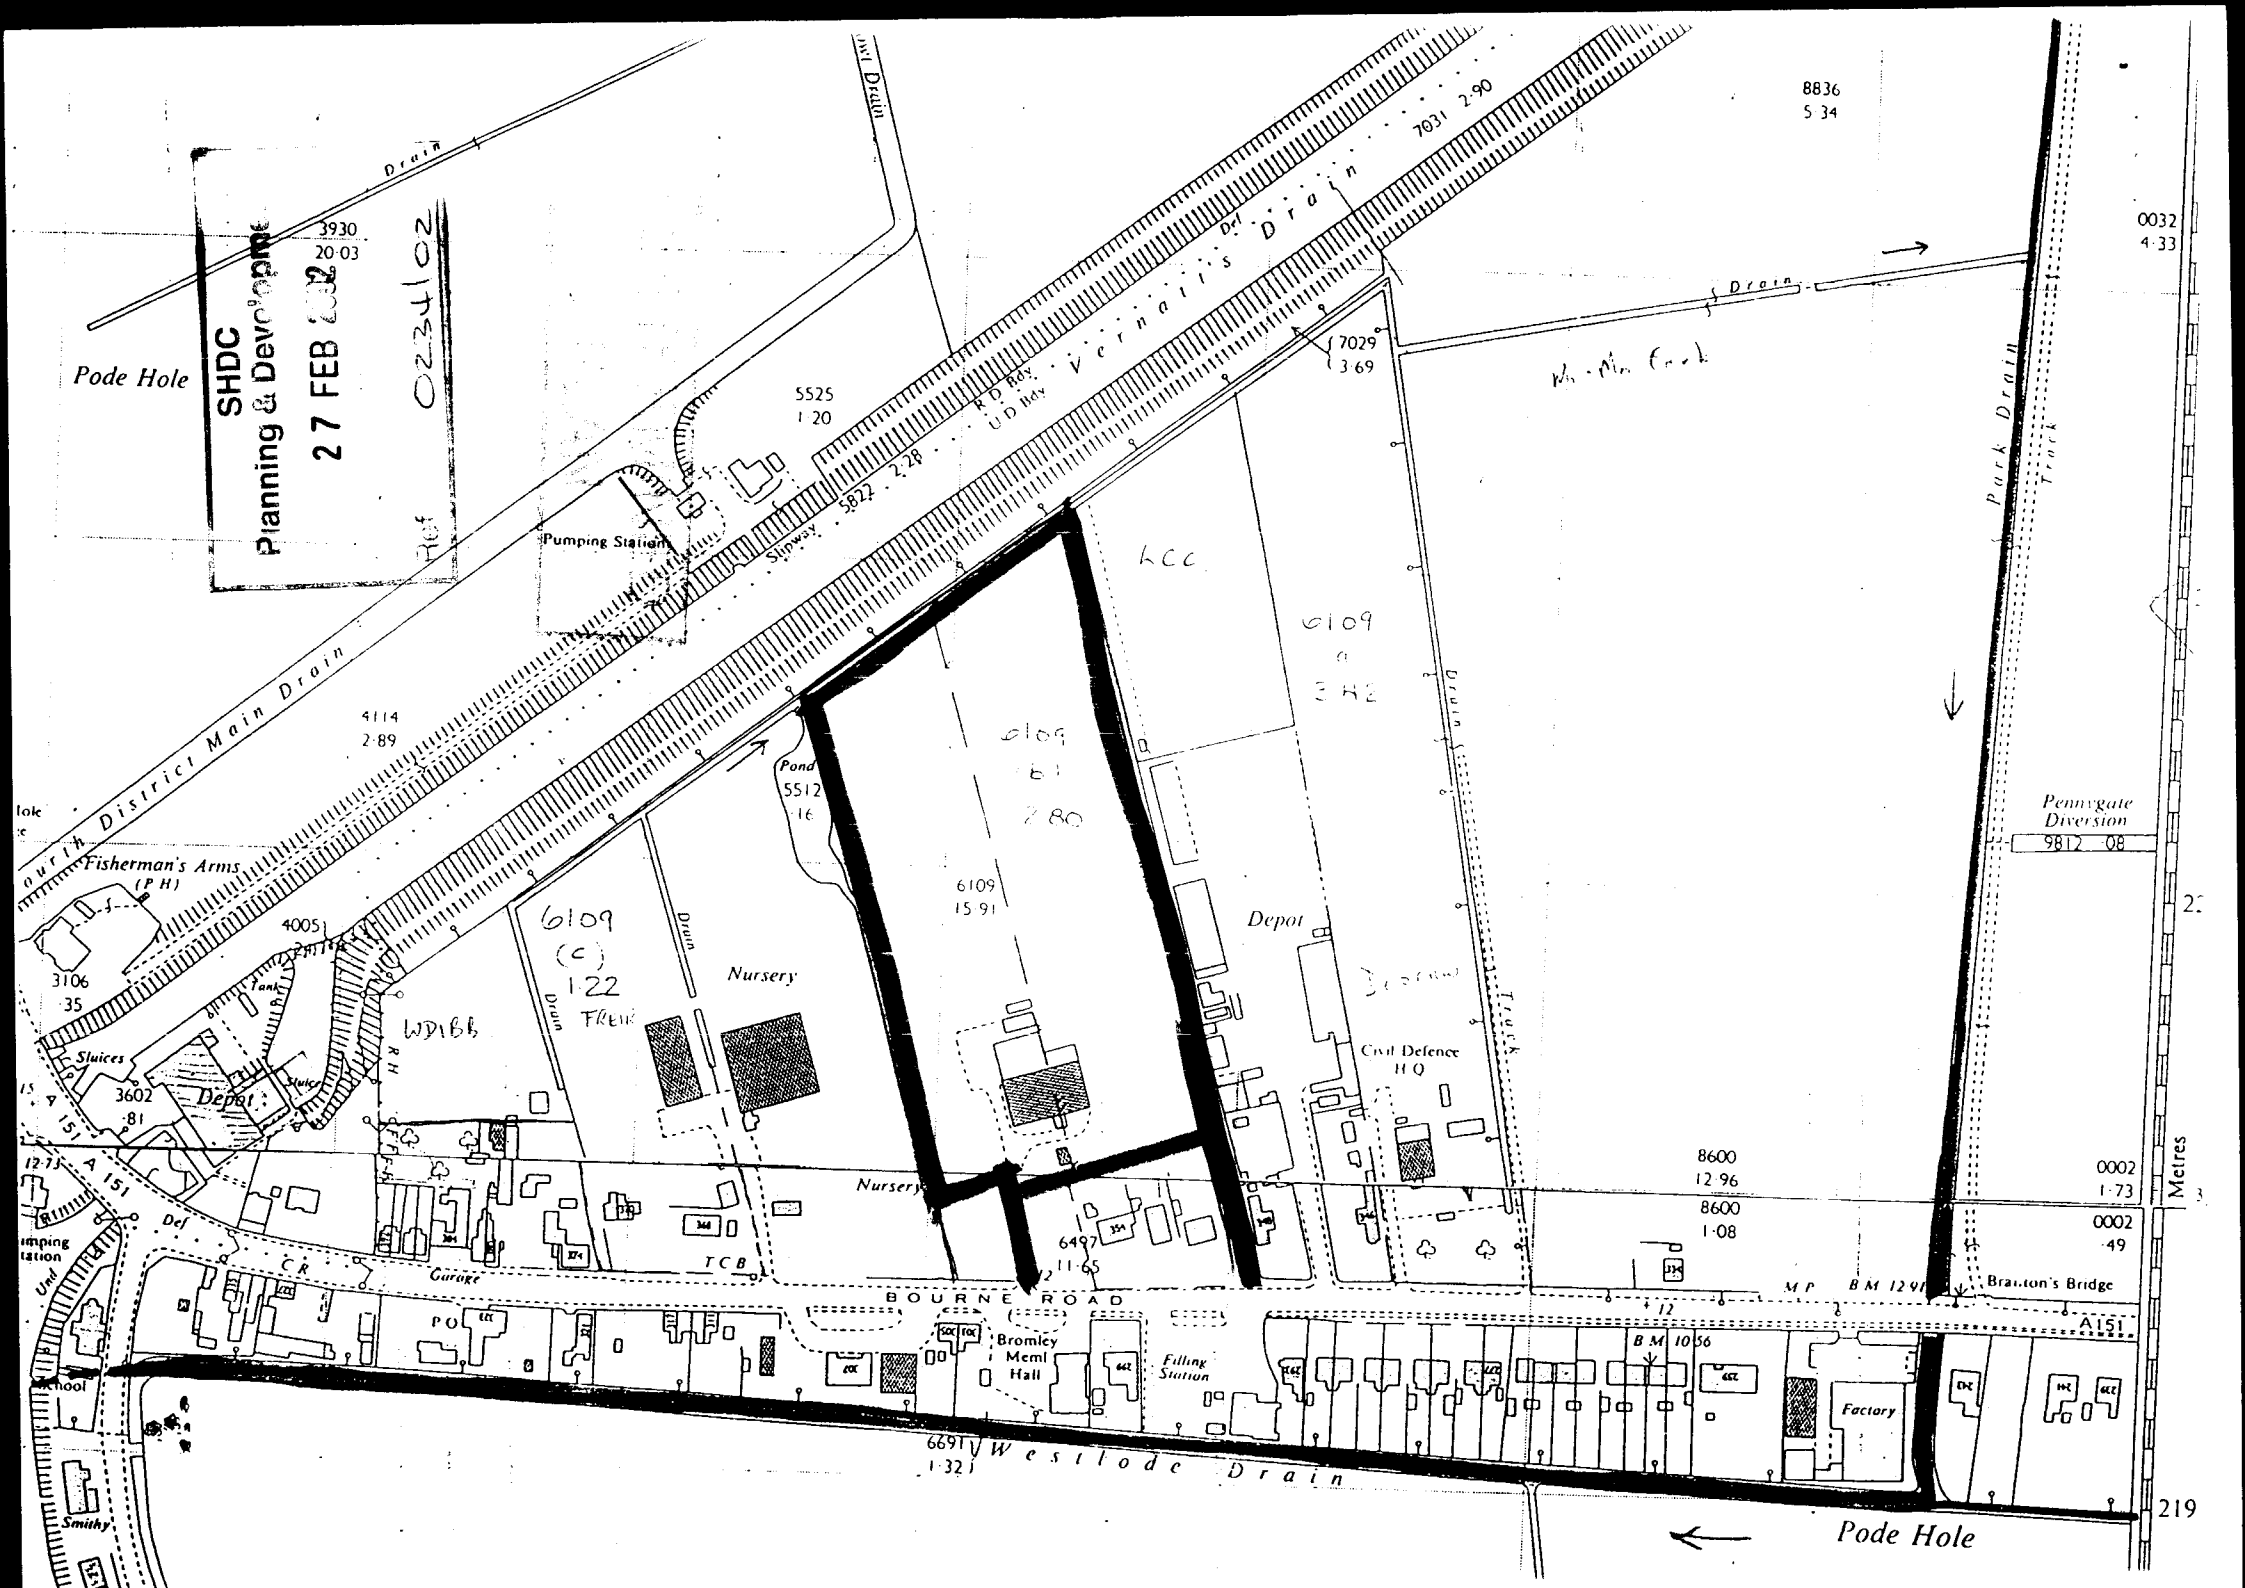

SHDC
Planning & Development
27 FEB 2002
02341 02
Pode Hole
Drain
3930
20·03
Def
Vernatt's Drain
R.D. Boy
U.D. Boy
7031
2·90
8836
5·34
0032
4·33
7029
3·69
5525
1·20
Pumping Station
Slipway
5822
2·28
Park Drain
Track
Pennygate Diversion
9812
08
ACC
6109
3·42
6109
6·1
2·80
6109
15·91
Pond
5512
1·6
4114
2·89
South District Main Drain
Fisherman's Arms
(P H)
4005
2·11
3106
35
6109
(c)
1·22
Nursery
Depot
Drain
Civil Defence
H Q
Sluices
3602
81
Depot
Tank
Fluice
WDIBB
A 151
Nursery
8600
12·96
8600
1·08
0002
1·73
0002
·49
Metres
6497
11·65
TCB
Garage
BOURNE ROAD
PO
Bromley
Meml
Hall
Filling
Station
M P
B M 12·91
Brauton's Bridge
A151
B M 10·56
Factory
School
Smithy
6691
1·32
Westlode Drain
Pode Hole
219

DETERMINED PLAN

HIGHWAYS DEPOT.

4m high earth banks landscaped with hawthorn/blackthorn hedge on top as spec'd by Acoustic Associates

PRIVATE ACCESS ROAD

treatment Plant.

5.0m wide access strip as specd by Wallond & Deepings Drainage Board

PRIVATE ACCESS ROAD.

BOURNE ROAD

A/51.

SHDC
Planning & Development
27 FEB 2002
Ref 0234/02

THIS DRAWING IS INDICATIVE ONLY AND IS TO BE SUBJECT TO AN ACCURATE SITE SURVEY. THIS DRAWING MUST NOT BE SCALED.

No.	Date	Revisions
A		

copyright

East Midlands Design Associates
"Willow Lodge",
Horseshoe Road,
Spalding,
Lincs PE11 3JA
Tel Spalding (0775) 767988

Client

Job Title
RESIDENTIAL DEVELOPMENT at
BOURNE ROAD
PODE HOLE
SPALDING.

Drawing Title
GENERAL LAYOUT DRAWING.

Scale 1:500 approx

Date Nov. 99 | Drawn by RL

Drg. No. 98/53/01 | Rev. A