



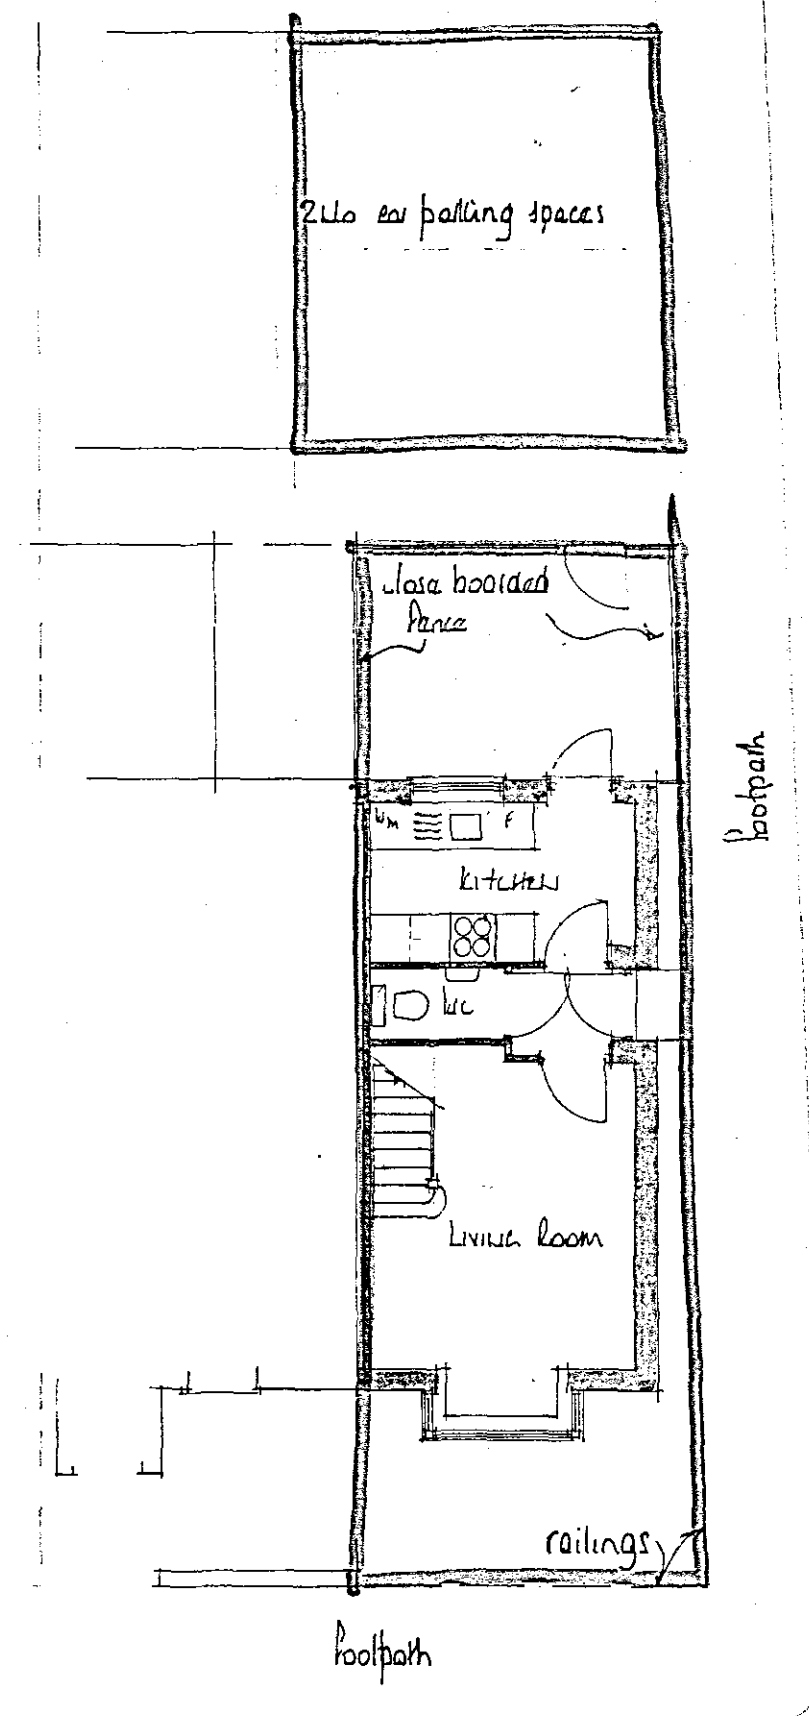


ground floor

GREEN LANE

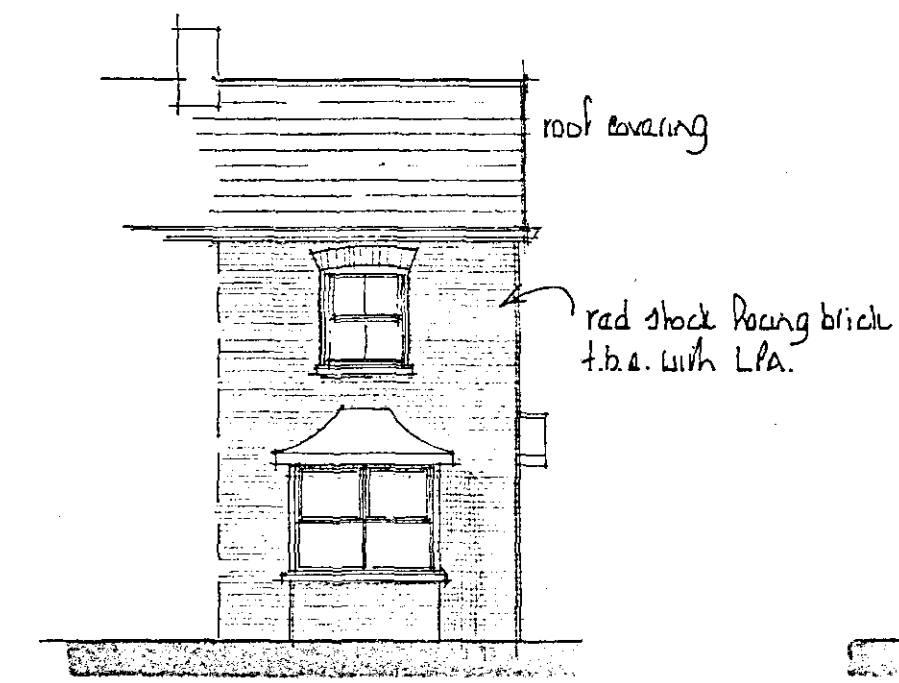


n east

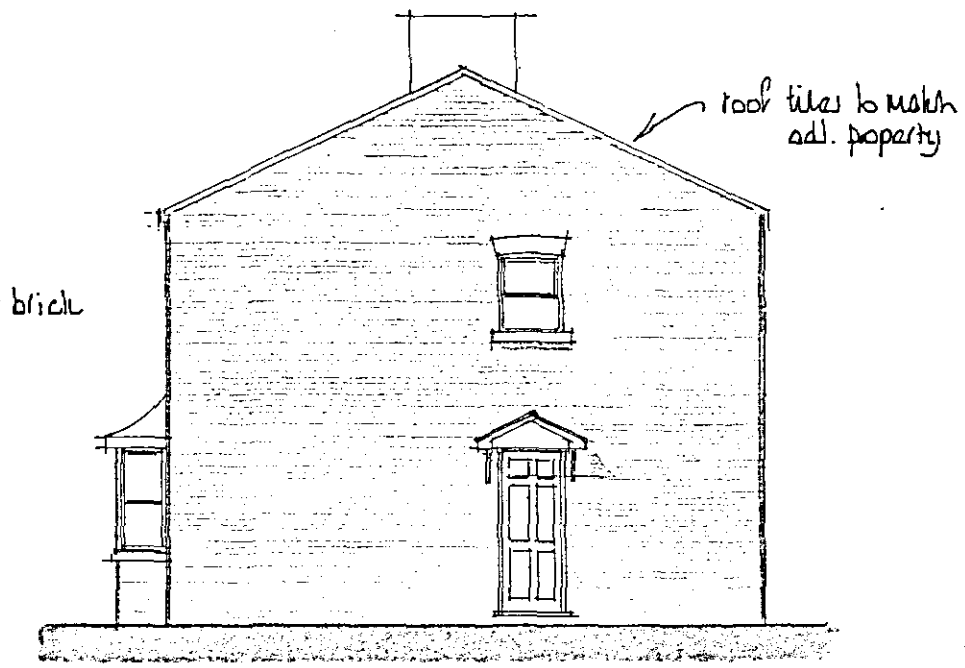


n west



s west

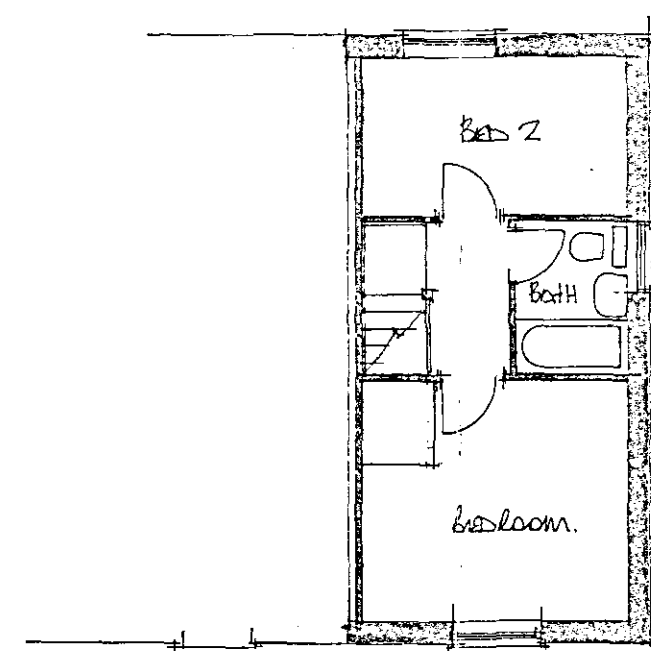

first floor

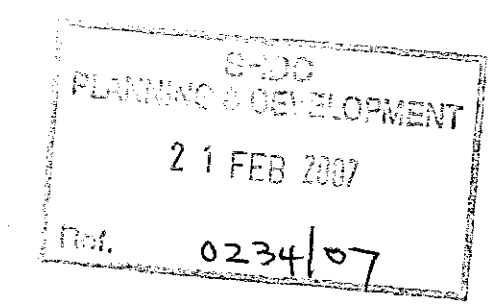

DETERMINED PLAN

Rev A. 21/02/07
Roof tiles amended.

EAST MIDLANDS DESIGN ASSOC.

Architectural Consultants

Willow Lodge
Horseshoe Road
Spalding
Lincs
PE11 3JA

Tel/fax :- 01775 767968
E-mail :- willowlodge@zoom.co.uk
Mobile phone :- 07710 815044

Client
MR C BOSWORTH

Project
Proposed Dwelling adl.
1 cross street
Spalding
Lincs.

Drawing
Plans + Elevations

Scale
1:100

Date
Nov 06

Drawn
AL

Dwg No.

Rev.

06/24/01 A