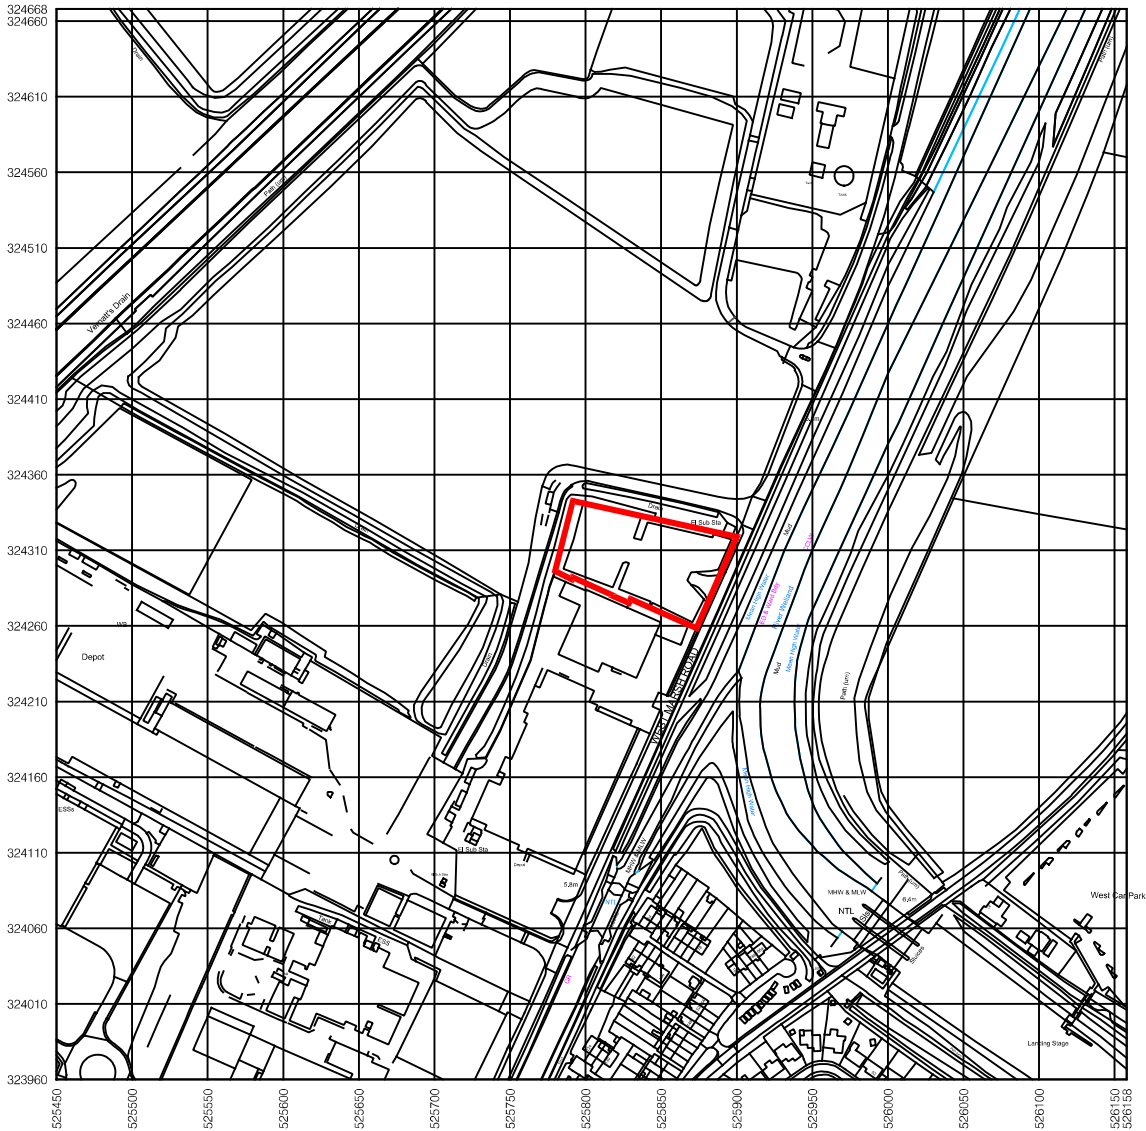


NOTES!

1.

SITE NAME:

No Name
2.

ADDRESS:

WEST MARSH ROAD, SPALDING. PE11 2BB
3.

GRID REFERENCE

TF258243
4.

X (Easting), Y (Northing)

525836, 324317
5.

LAND LOCATION
6.

LAND AREA

5,966 m2 (0.59 HECTARES)

"This is an unpublished work the copyright in which vests in Roadgas Ltd all rights reserved. This document and its information is supplied without liability for errors or omissions and no part may be reproduced, used or disclosed except as authorised by contract or other written permission."

roadgas

FUELLING GREENER FUTURES

Roadgas Ltd

Roadway No.7, Colwick Ind Est.

Nottingham, NG4 2JW

Tel: 0115 822 5530


E-mail: info@roadgas.co.uk

www.roadgas.co.uk

UNMACHINED DIMENSIONS BELOW 1 METERE ± 1mm
UNMACHINED DIMENSIONS ABOVE 1 METERE ± 2mm
MACHINED DIMENSIONS ± 0.2mm and U.O.S.
HOLE POSITIONS ± 0.5mm - IMPORTANT DIMENSIONS *

Units:

Scale: 1:5000

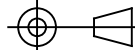--	--			--		
Rev.	Description			Date		
Title: LNG REFUELLING STATION - ROADGAS LTD WEST MARSH ROAD, SPALDING. PE11 2BB PLANNING - SITE LOCATION DRAWING						
				Sheet: 1 OF 1		
Material:		Drawn by: GC	Date: 21/01/2026	Drawing Number AS030A0102/L01		Rev
		Checked by: GC	Date: 21/01/2026			