

A

B

C

D

E

A

B

C

D

E

NOTES!



1. SITE NAME: No Name
2. ADDRESS: WEST MARSH ROAD, SPALDING. PE11 2BB
3. LAND LOCATION



4. LNG STORAGE TANK LOCATION



5. ACCESS POINTS TO AND FROM THE LAND

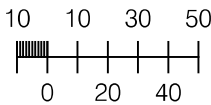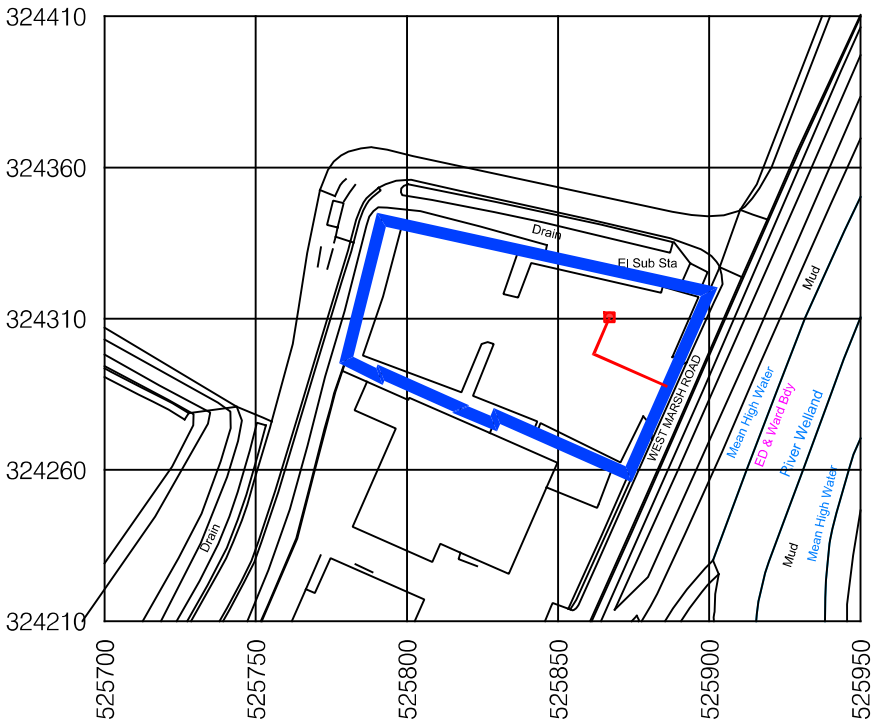

"This is an unpublished work the copyright in which vests in Roadgas Ltd all rights resered. This document and its information is supplied without liability for errors or omissions and no part may be reproduced, used or disclosed except as authorised by contract or other written permission."




Roadgas Ltd
Roadway No.7, Colwick Ind Est.
Nottingham. NG4 2JW
Tel: 0115 822 5530
E-mail: info@roadgas.co.uk
www.roadgas.co.uk

UNMACHINED DIMENSIONS BELOW 1 METERE ± 1mm
UNMACHINED DIMENSIONS ABOVE 1 METERE ± 2mm
MACHINED DIMENSIONS ± 0.2mm and U.O.S.
HOLE POSITIONS ± 0.5mm - IMPORTANT DIMENSIONS *

Units: MM

Scale: 1:2500

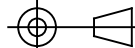--	--			--	
Rev.	Description			Date	
Title: LNG REFUELLING STATION - SPALDING WEST MARSH ROAD, SPALDING. PE11 2BB HAZARDOUS SUBSTANCE CONSENT - SUBSTANCE LOCATION PLAN					
				Sheet: 1 OF 1	
Material:		Drawn by: GC	Date: 21/01/2026	Drawing Number AS030A0102/L11	Rev
		Checked by: GC	Date: 21/01/2026		