


Conversion of a Barn into a 2 Bedroom House with a single story extension 6A St Thomas Rd. Spalding

The two drawings below attempt to show the Barn before conversion.

On the left is a Front Elevation. On the right, taking a section left to right from the front to the rear of the house ignoring the front walls. The major structural changes are the repositioning of the staircase and the disuse of the two windows facing West. We will try to keep the appearance of this building as near the original as possible.



**Front Elevation
Before Conversion**

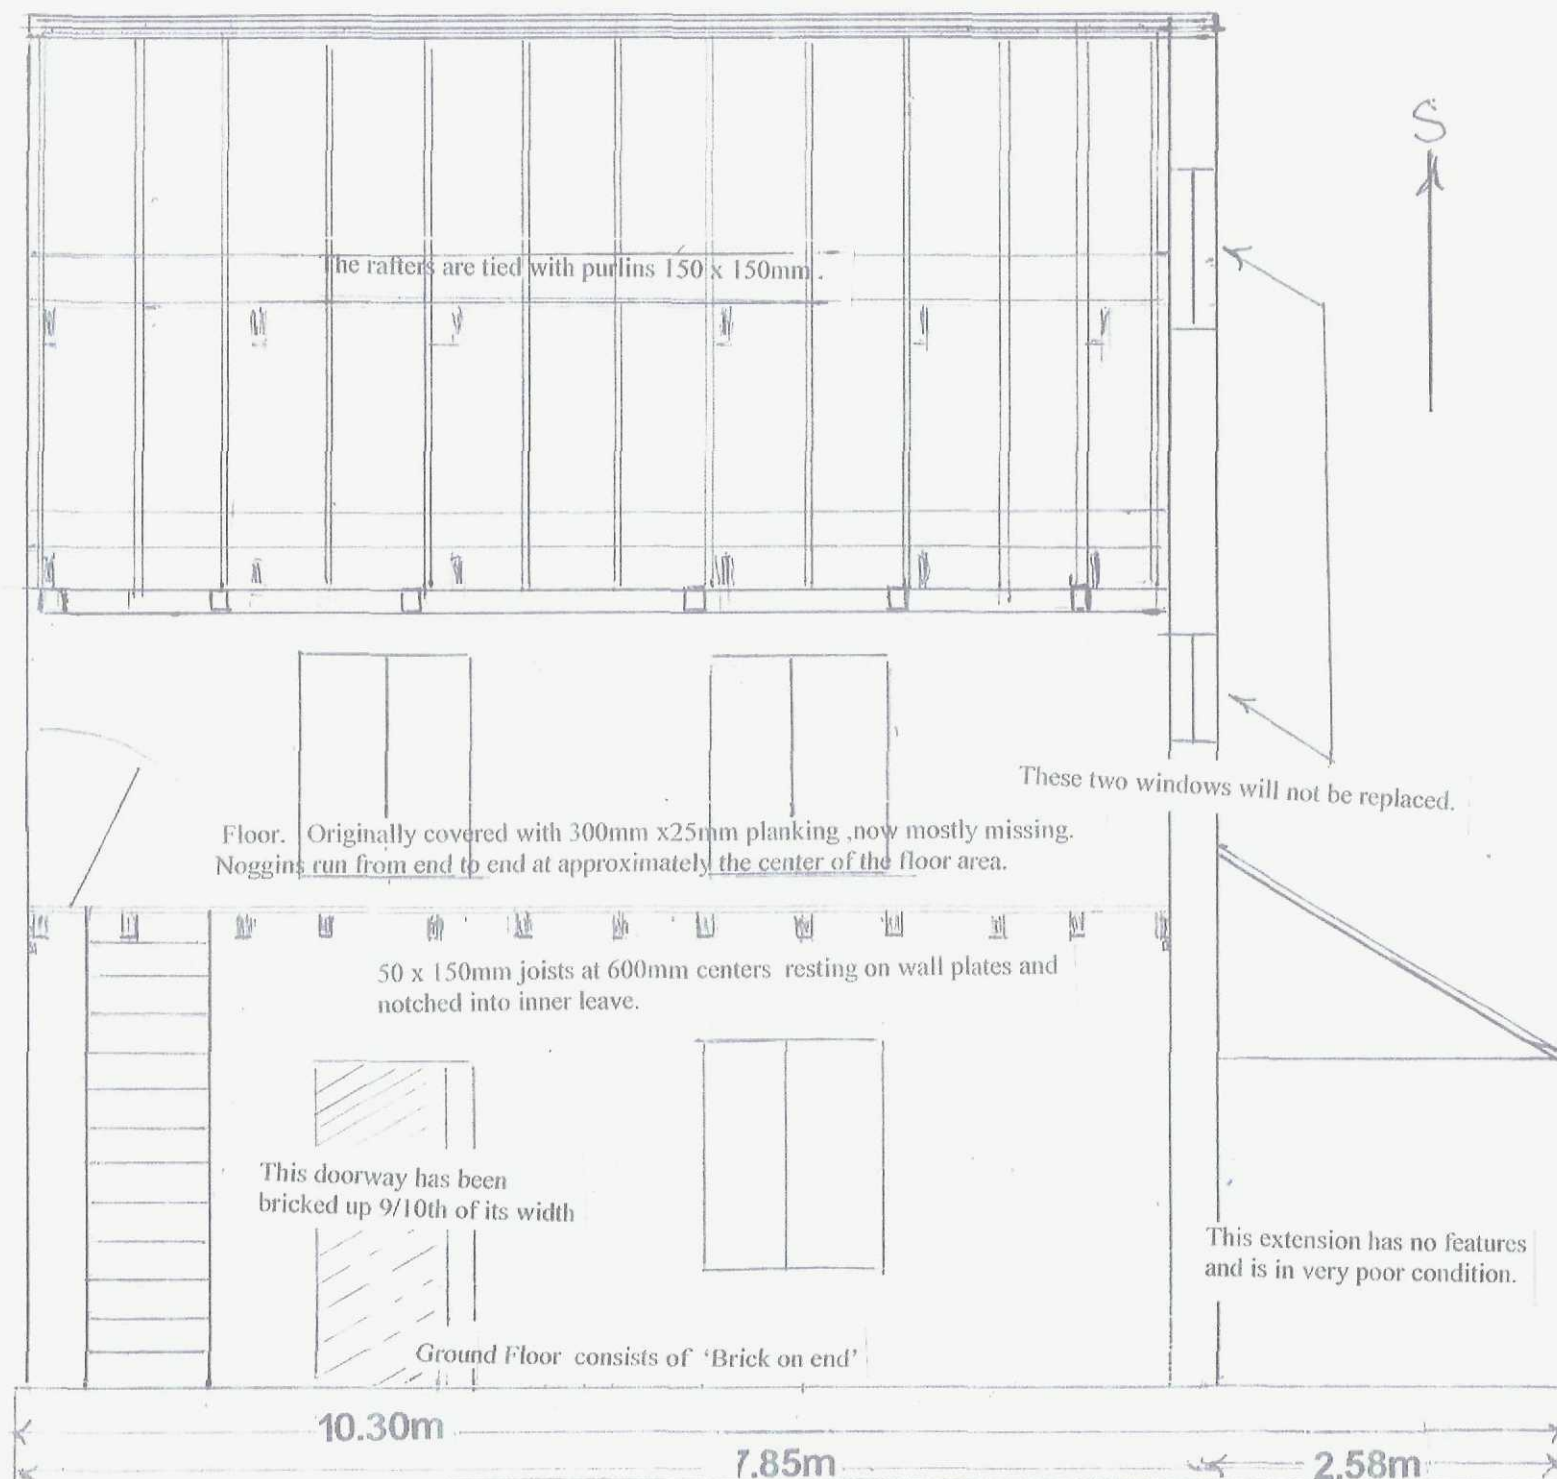

Refs	H16-0264-12 B16-0091-15	Title
Drw for	Ms K Crewe	
Drw No.	PJC08	Cross Section of 'The Barn'
Drw by	Peter Crewe(Agent)	peter@petercrewe.com 01406 371348