THIS DRAWING IS FOR THE PURPOSE OF OBTAINING PLANNING PERMISSION ONLY

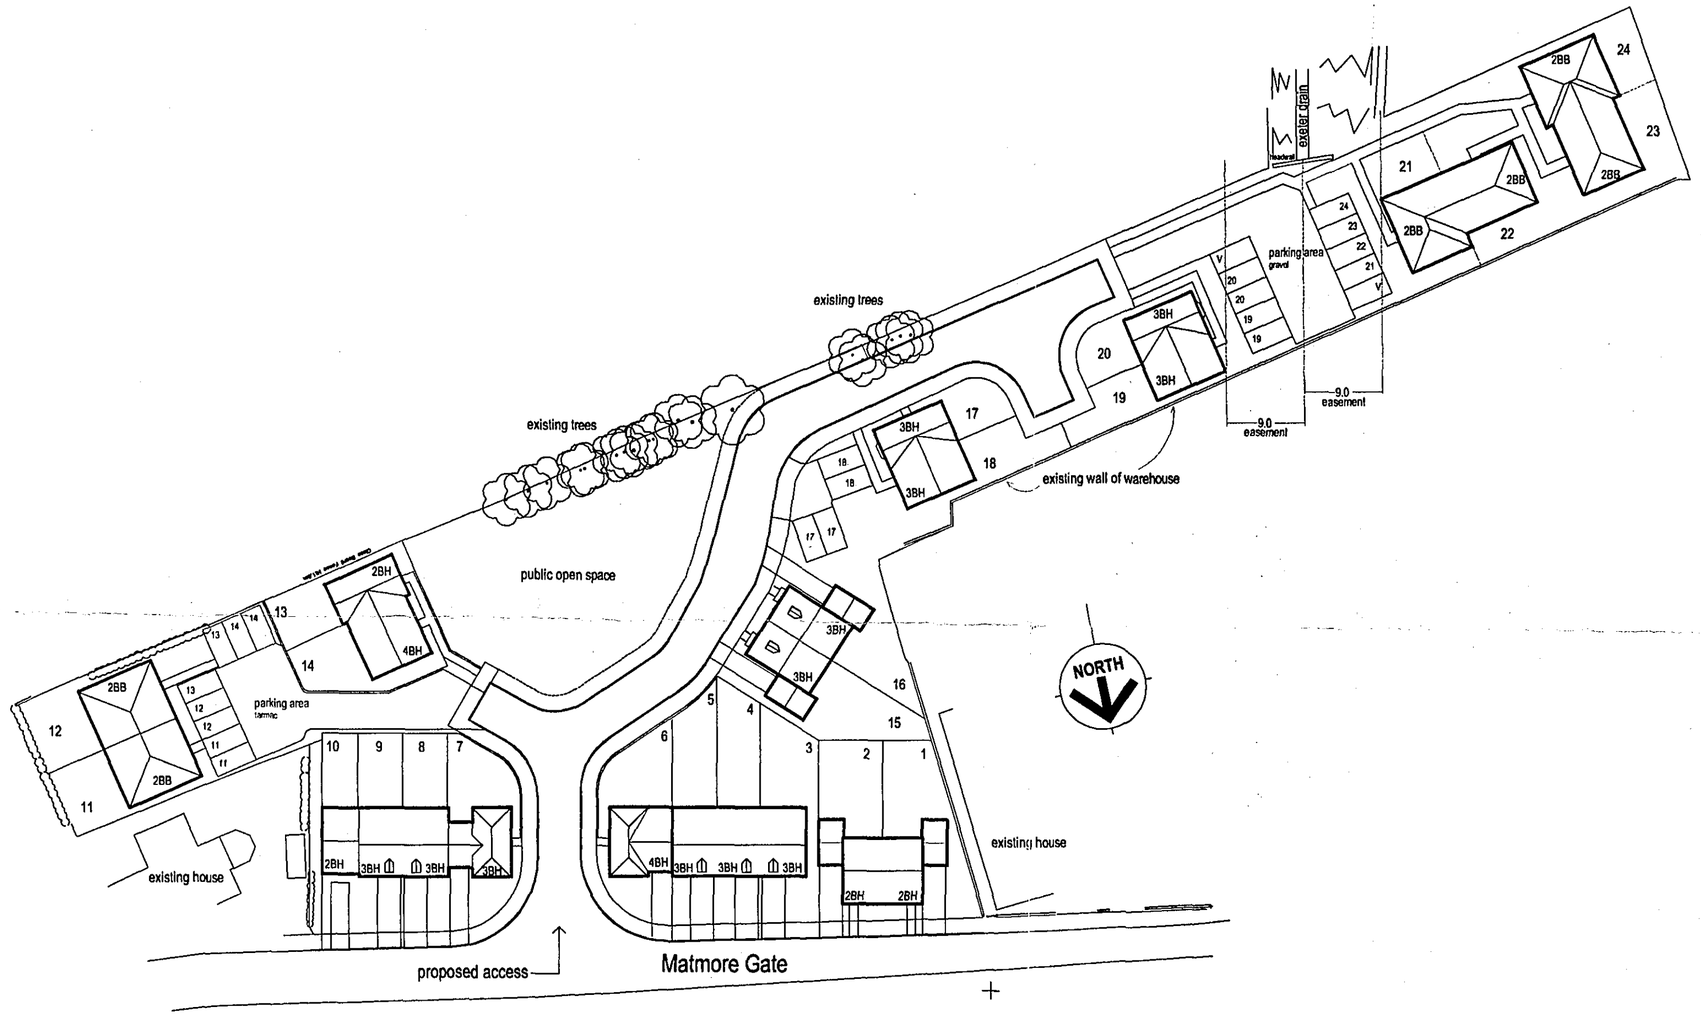
existing trees
existing trees
public open space
existing wall of warehouse
parking area
gravel
parking area
tarmac
existing house
existing house
proposed access
Matmore Gate
9.0 easement
9.0 easement
exalter drain
headwall
NORTH
2BH
4BH
2BB
3BH
2BB
3BH
2BB
3