PLANT SCHEDULE

Trees

Qty	Abbr	Species	Form	Height (cm)	Girth (cm)	Root Condition	No. of Transplants
17	PV	Prunus avium 'Plena'	EHS	425-600	14-16	RB	3x
11	PS	Prunus subhirtella 'Autumnalis Rosea'	EHS	425-600	14-16	RB	3x

Hedging

Qty	Abbr	Species	Height (cm)	Pot Size (Litres)	Habit	Min. No. of Breaks	Planting Distance
53	EE	Elaeagnus x ebbingei	30-40	3L	Branched	3	450mm Ctrs
61	PX	Photinia x fraseri	30-40	3L	Branched	6	450mm Ctrs

Climber planting

Qty	Abbr	Species	Height (cm)	Pot Size (Litres)	Habit	Min. No. of Breaks	Planting Distance
48	CI	Campsis 'Indian Summer'	60-80	2L	Several Shoots	2	350mm Ctrs
51	LJ	Lonicera japonica 'Halliana'	60-80	2L	Several Shoots	2	350mm Ctrs

Specimen Shrubs

Qty	Abbr	Species	Height (cm)	Pot Size (Litres)	Habit	Min. No. of Breaks	Planting Distance
16	PH	Phormium tenax 'Sundowner'	40-60	10-12L	Triple crown	-	as shown
54	SV	Syringa vulgaris 'Souvenir de Louis Spaeth'	60-80	1+1	Branched	B	as shown
10	YF	Yucca filamentosa 'Bright Edge'	40-60	10-12L	Single leader	-	as shown

Shrub Planting

Qty	Abbr	Species	Age	Height (cm)	Pot Size (Litres)	Habit	Min. No. of Breaks	Density (No./m²)
69	CG	Ceanothus 'Gloire de Versailles'		40-60	3L	Leader with Laterals	3	3
76	HK	Hebe rakaiensis		20-30	3L	Bushy	4	4
78	HR	Hebe 'Red Edge'		20-30D	3L	Bushy	5	5
98	PT	Pachysandra terminalis		15-20D	3L	Several Shoots	9	5
160	SJ	Skimmia japonica 'Firelight'		30-40	3L	Bushy	3	5
63	SF	Spiraea japonica 'Firelight'		40-60	3L	Bushy	6	4
89	SN	Spiraea nipponica 'Snowmound'		30-40	3L	Branched	2	4
54	SI	Stephanandra incisa 'Crispa'		20-30D	2L	Branched	3	3
54	VP	Viburnum opulus 'Compactum'	1+1	1+1 / 40-60	B	Branched	2	3
53	WF	Weigela florida 'Versicolor'		40-60	3L	Branched	5	3

Native Shrub Mix - playground (140m2)

Qty	%	Species	Age	Height (cm)	Pot Size (Litres)	Habit	Min. No. of Breaks	Density (No./m²)
56	20%	Cornus sanguinea	1+1	40-60	B	Branched	2	2
84	30%	Ligustrum vulgare	1+1	60-80	B	Branched	3	2
56	20%	Prunus laurocerasus		40-60	5L	Bushy	5	2
84	30%	Viburnum opulus	1+2	60-80	B	Branched	3	2

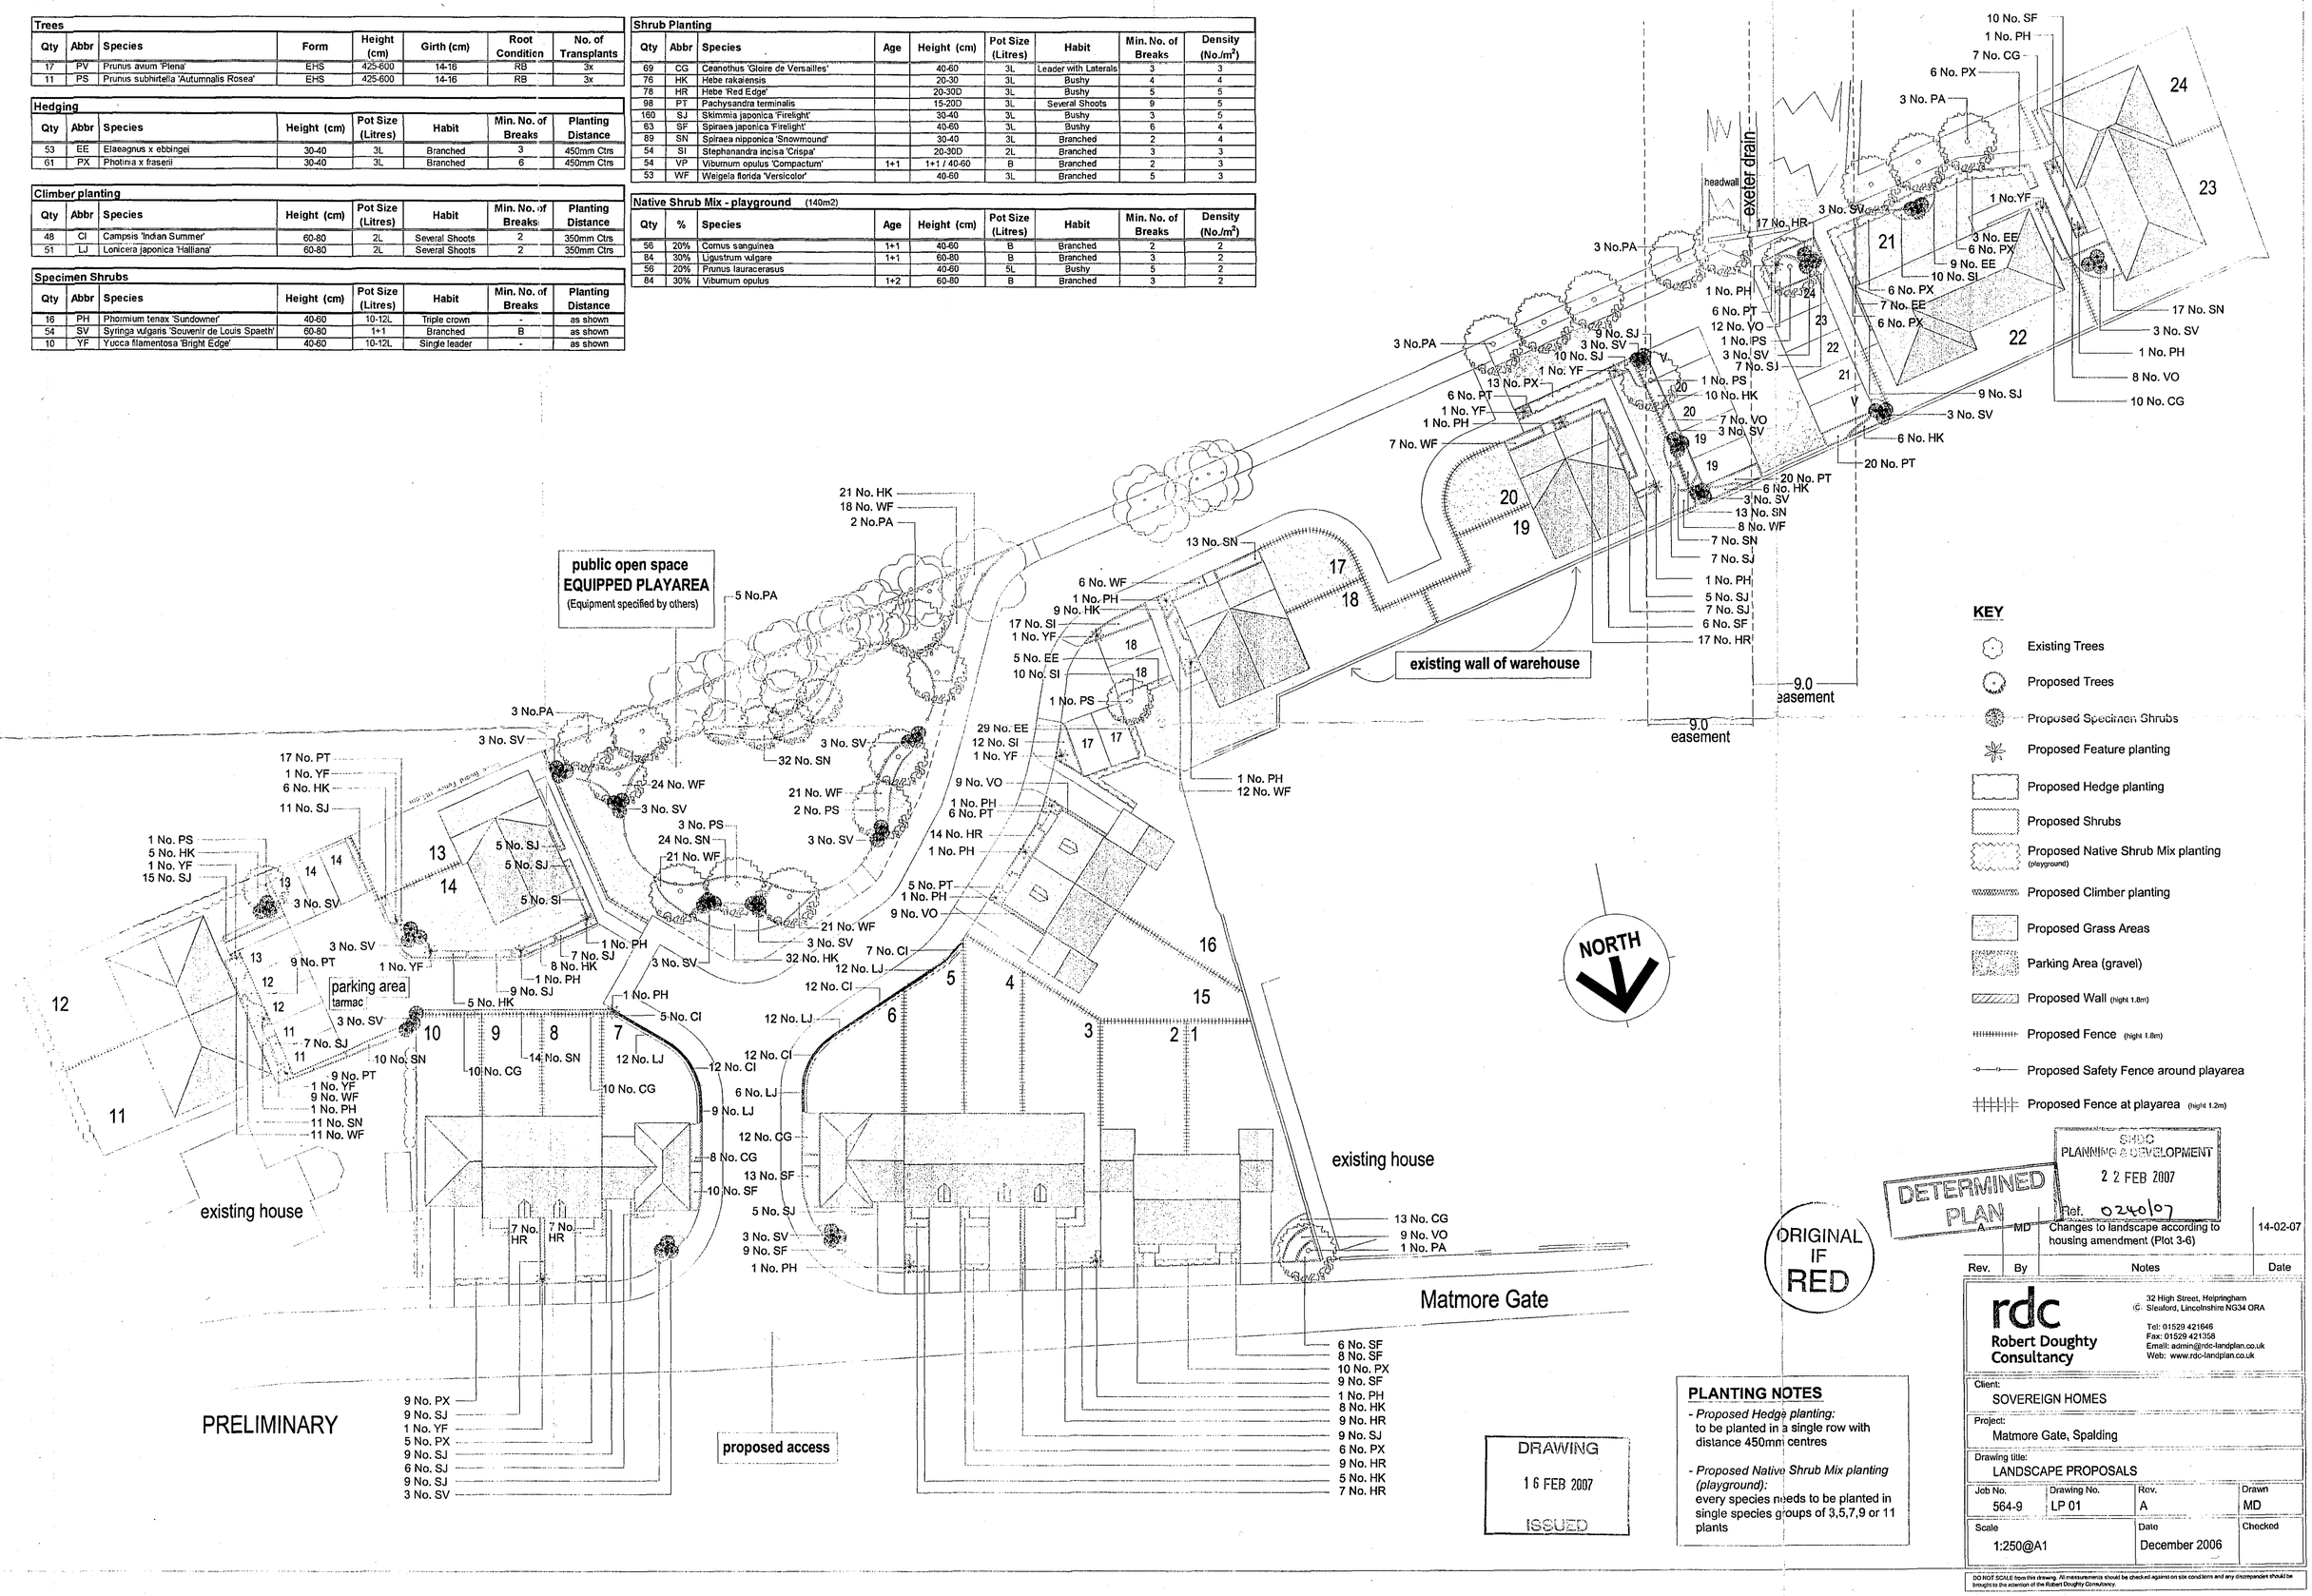

KEY

- Existing Trees
- Proposed Trees
- Proposed Specimen Shrubs
- Proposed Feature planting
- Proposed Hedge planting
- Proposed Shrubs
- Proposed Native Shrub Mix planting (playground)
- Proposed Climber planting
- Proposed Grass Areas
- Parking Area (gravel)
- Proposed Wall (hight 1.8m)
- Proposed Fence (hight 1.8m)
- Proposed Safety Fence around playarea
- Proposed Fence at playarea (hight 1.2m)

SHDC
PLANNING & DEVELOPMENT
2 2 FEB 2007
Ref. 0240107

DETERMINED PLAN

ORIGINAL IF RED

Rev.	By	Notes	Date
A	MD	Changes to landscape according to housing amendment (Plot 3-6)	14-02-07

PLANTING NOTES

- *Proposed Hedge planting:* to be planted in a single row with distance 450mm centres
- *Proposed Native Shrub Mix planting (playground):* every species needs to be planted in single species groups of 3,5,7,9 or 11 plants

DRAWING
1 6 FEB 2007
ISSUED

rdc
Robert Doughty Consultancy
32 High Street, Helpringham
Sleaford, Lincolnshire NG34 0RA
Tel: 01529 421646
Fax: 01529 421358
Email: admin@rdc-landplan.co.uk
Web: www.rdc-landplan.co.uk

Client: SOVEREIGN HOMES

Project: Matmore Gate, Spalding

Drawing title: LANDSCAPE PROPOSALS

Job No.	Drawing No.	Rev.	Drawn
564-9	LP 01	A	MD
Scale: 1:250@A1	Date: December 2006		Checked

DO NOT SCALE from this drawing. All measurements should be checked against on site conditions and any discrepancies should be brought to the attention of the Robert Doughty Consultancy.