

FRONT ELEVATION

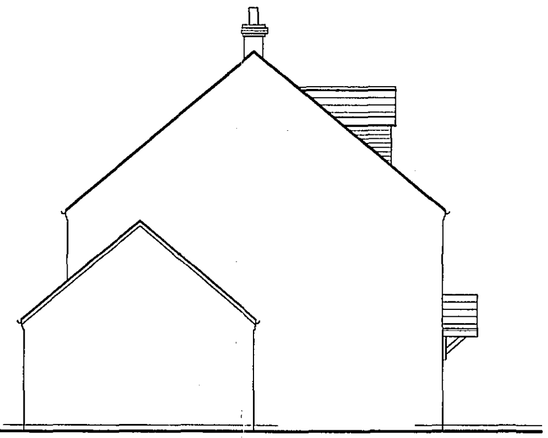

SIDE ELEVATION



REAR ELEVATION

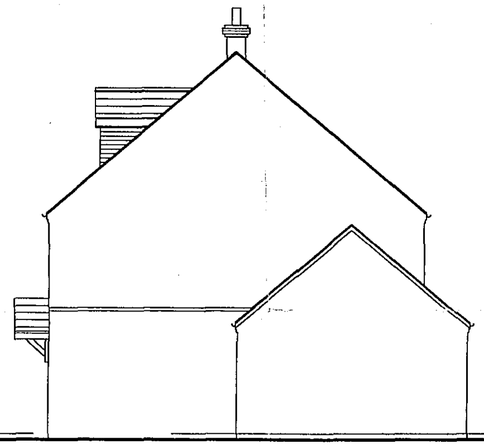

SIDE ELEVATION

THIS DRAWING IS FOR THE PURPOSE OF OBTAINING PLANNING PERMISSION ONLY

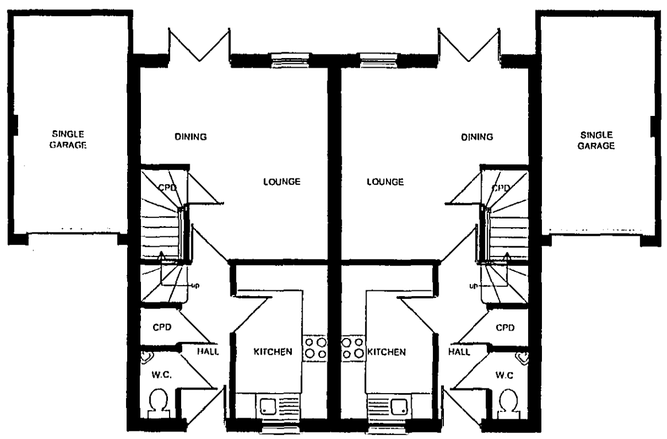

GROUND FLOOR

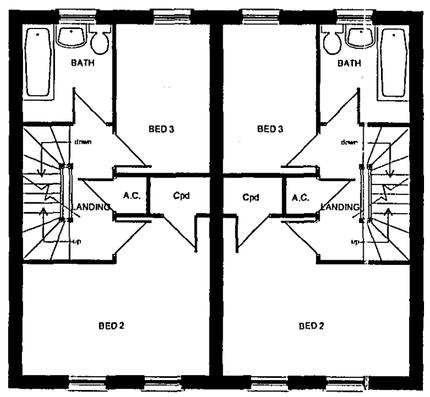

FIRST FLOOR

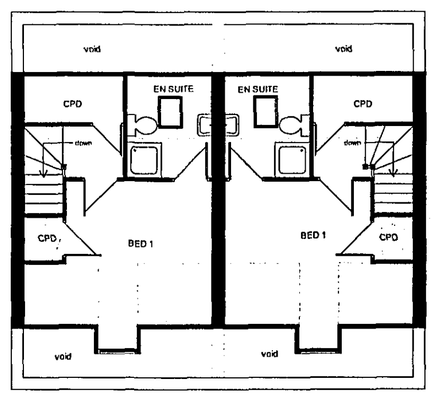

SECOND FLOOR

SHDC
PLANNING & DEVELOPMENT
22 FEB 2007
Ref. 0240/07

DETERMINED PLAN

DRAWING
16 FEB 2007
ISSUED

SOVEREIGN HOMES
Fulney Hall,
69 Holbeach Road
Spalding, Lincolnshire,
PE12 6ER
Tel : 01775 716716
Fax : 01775 715715
Website: www.sovereignhomes.co.uk

RESIDENTIAL DEVELOPMENT AT MATMORE GATE, SPALDING, LINCOLNSHIRE.

THE CAMBRIDGE
PLOTS 15 & 16

DRAWN GJS/EM | SCALE 1:100 | DATE 13/09 | DWG. NO SH2510/???

P:\Projects\50\599564 Sovereign Homes\564-9 Matmore Gate, Spalding\CAD Files\00-RDC Drawings\Current\PLOT 15 & 16.dwg, 14/02/2007 16:57:43